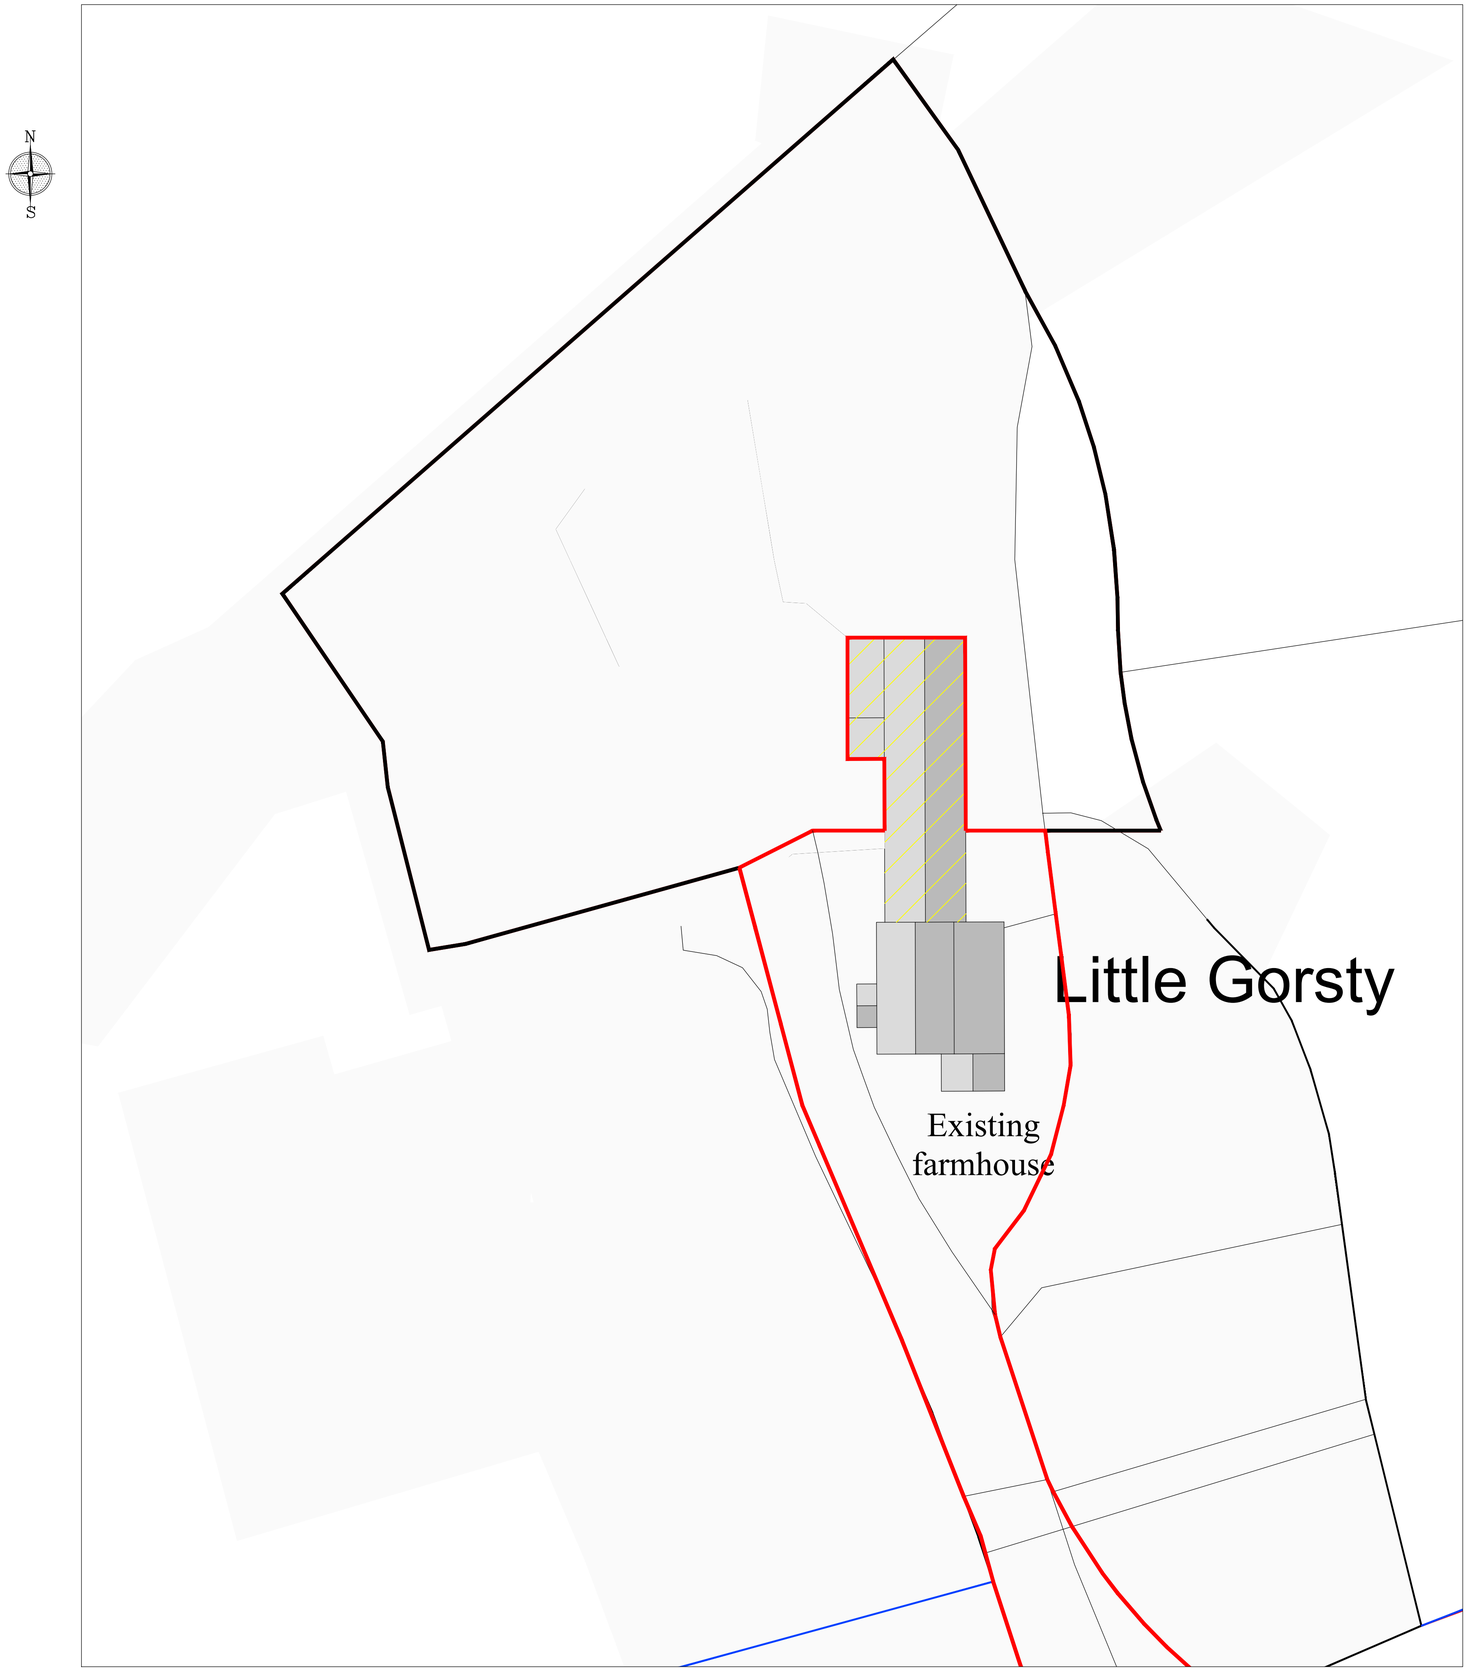

Existing site plan - Location of existing farm house

Scale 1:500

Copyright of this drawing is vested in the Designer and it must not be copied or reproduced without consent.

Contractor to check site for any utility locations that may affect any proposals prior to commencement on site

Contractor to check any site dimensions prior to commencement on site

Rev.	Drawn	Comments	Date

KEY

Area to be demolished under demolition application

Reproduced from the Ordnance Survey map with the permission of Ordnance Survey on behalf of The Controller of Her Majesty's Stationery Office
Licence No. AL 100001834

ME DESIGN SOLUTIONS
PLANS & EXTENSIONS

Tel: 07889569867
Email: info@MEDesignsolutions.co.uk
www.MEDesignsolutions.co.uk

Client
ASHGREEN

Project
PROPOSED HOUSING DEVELOPMENT ON LAND AT LITTLE GORSTY HILL FARM, GORSTY HILL, TEAN, ST10 4EL

Title
SITE PLAN - DEMOLITION APPLICATION

Status
PLANNING PERMISSION

Date AUGUST 2026 Drawn ME

Scale @A1 AS SHOWN Checked

Project No 100-13 Drawing No. Rev

Copyright ©ME Design Sol. 2019. All rights reserved.