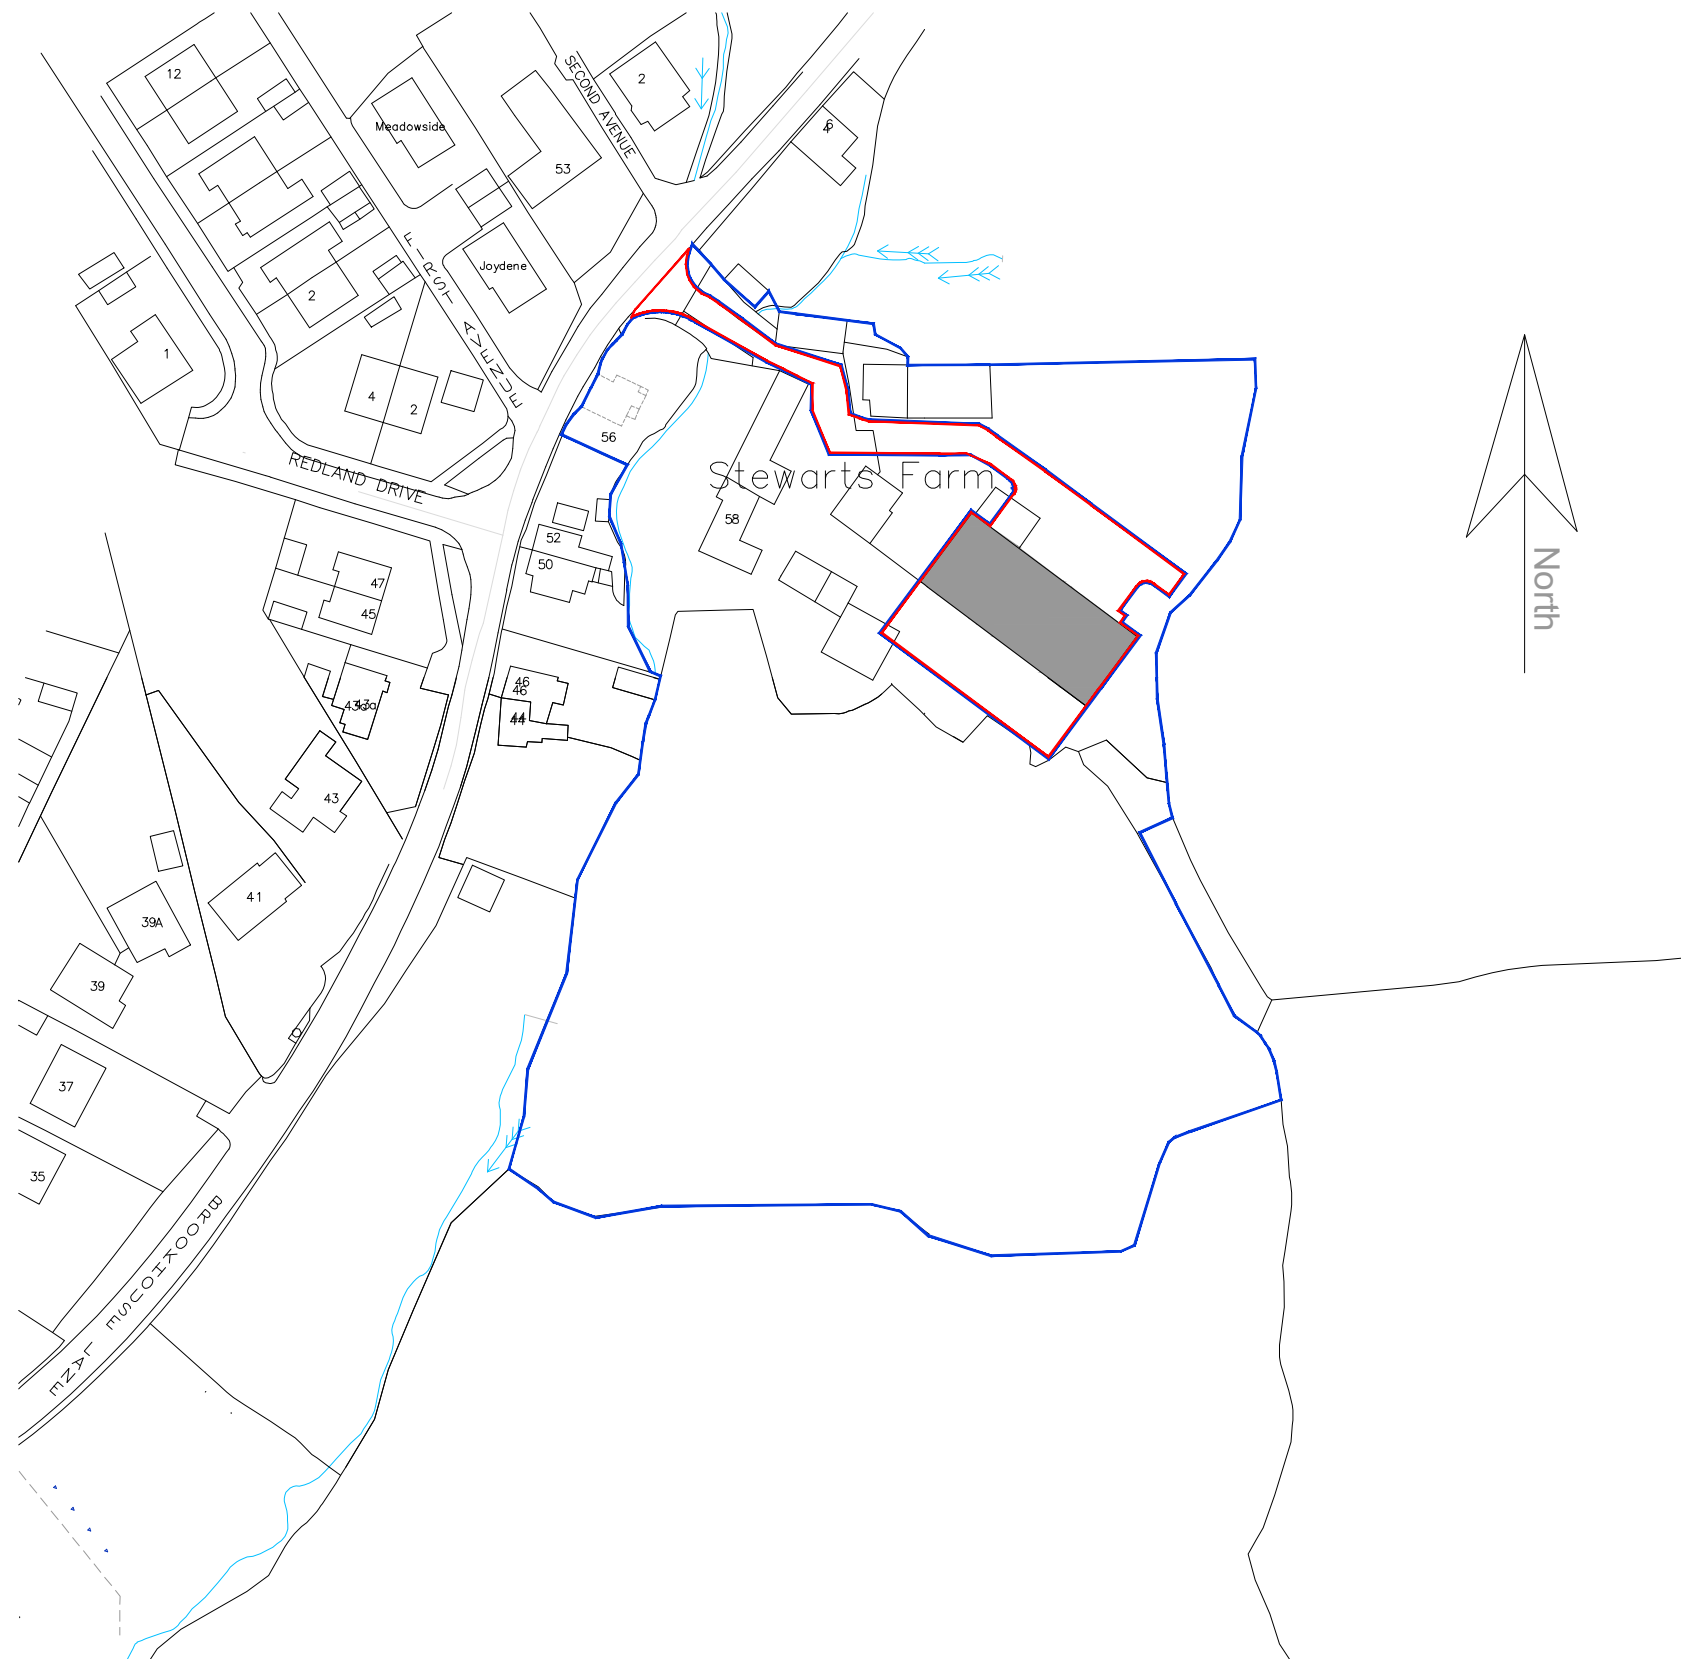


MAC
ARCHITECTURAL DESIGN LTD

Moorland House, 123 Moorland Road, Burslem, ST6 1JD.
T:01782 503302 E:admin@mac-arch.co.uk

Client:
Mr & Mrs M Holder

Project:
Proposed Development at Stewarts
Farm, Brookhouse Lane, S -O- T,
Staffordshire. ST2 8NE

Title:
Location Plan

Status:
Planning

Location Plan scale 1:1250 @ A3