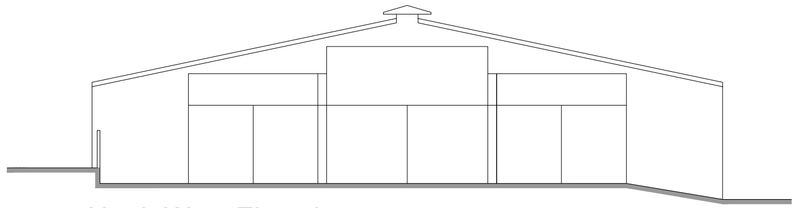

North West Elevation

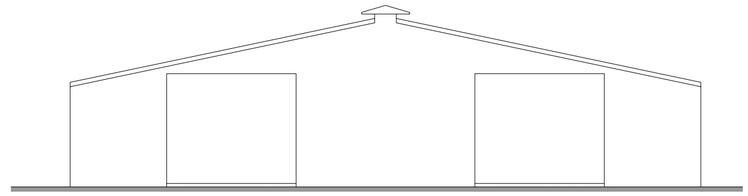

South East Elevation

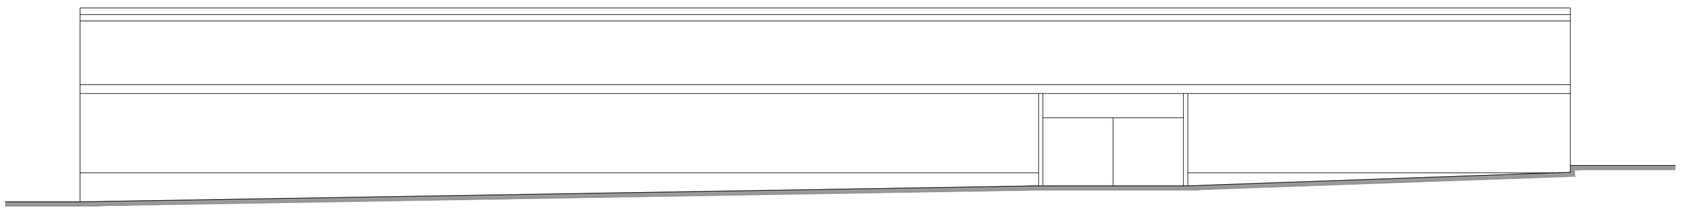

South West Elevation

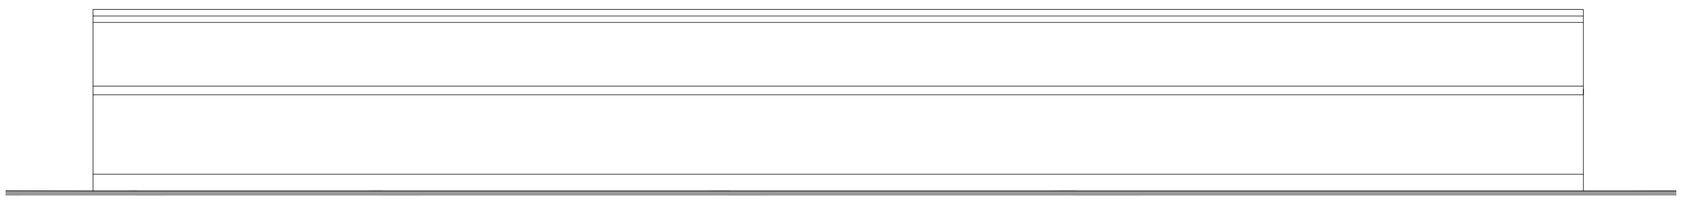

North East Elevation

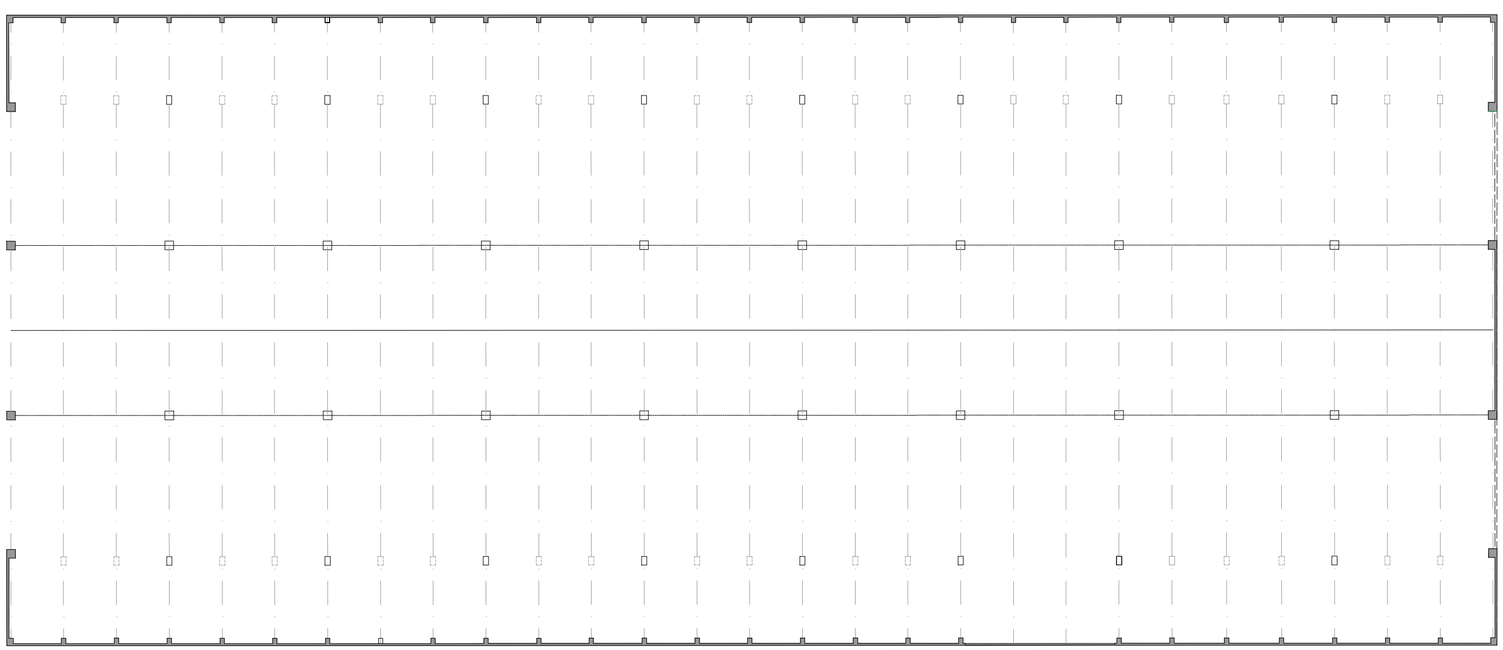

Ground Floor Plan

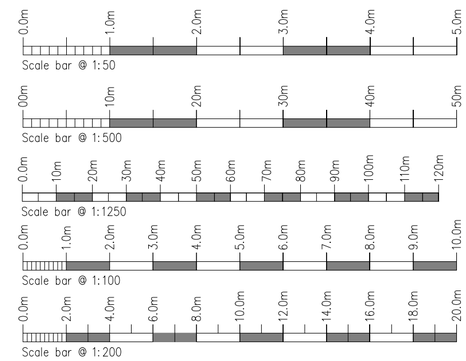

Rev.	Drawn	Comments.	Date

MAC
ARCHITECTURAL DESIGN LTD
Moorland House, 123 Moorland Road, Burslem, ST6 1JD.
T:01782 503302 E:admin@mac-arch.co.uk

Client:
Mr & Mrs M Holder

Project:
Proposed Conversion of Agricultural Building into Dwellings at Stewarts Farm, Brookhouse Lane, S -O- T, Staffordshire. ST2 8NE

Title:
Existing Elevations & Plan

Status:
Planning

Paper Size A2: Date: August 2026 Drawing Ref: 1980-AX01

Existing scale 1:100 @ A2