


Existing Block Plan

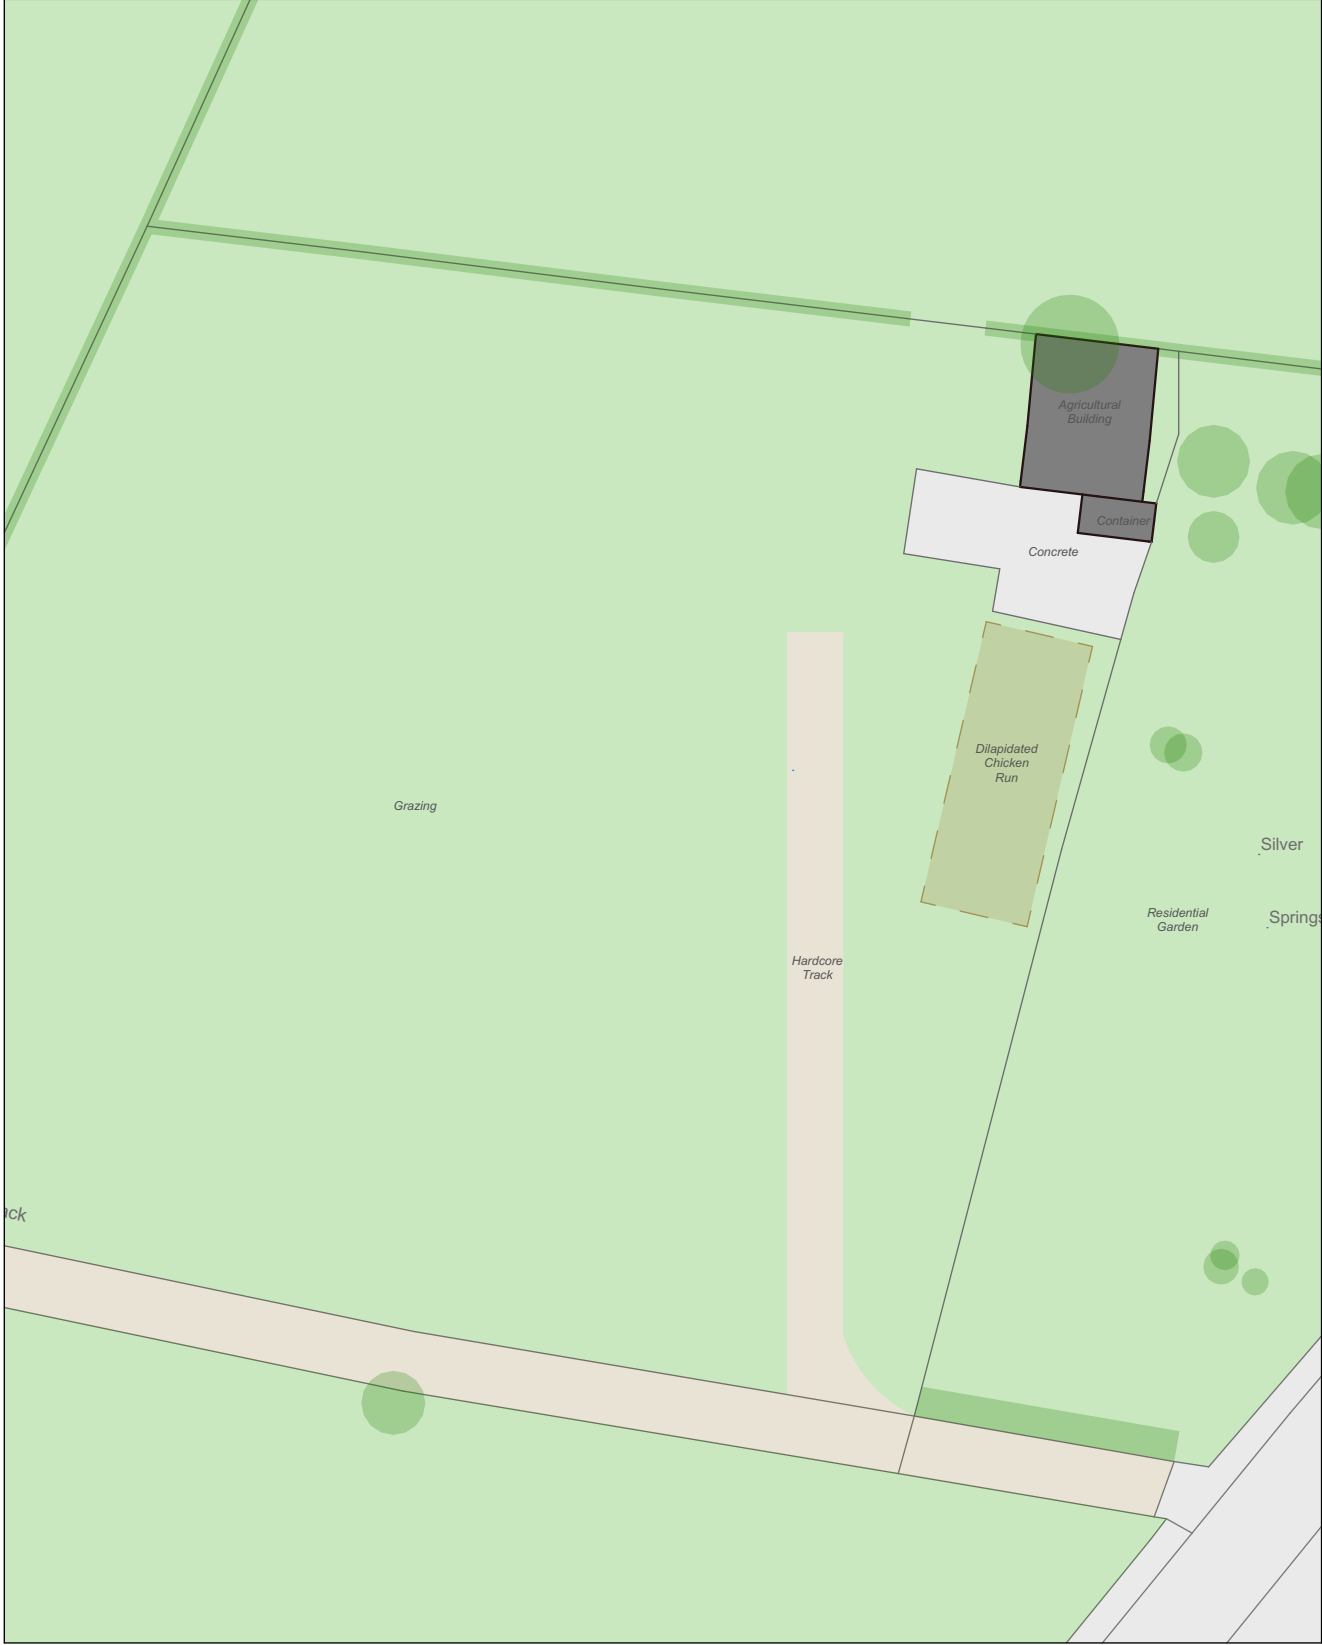

Proposed Block Plan




DISCLAIMER NOTE

ADJACENT PROPERTIES AND BOUNDARIES ARE SHOWN FOR ILLUSTRATIVE PURPOSES ONLY AND HAVE NOT BEEN SURVEYED UNLESS OTHERWISE STATED.

ALL AREAS SHOWN ARE APPROXIMATE AND SHOULD BE VERIFIED BEFORE FORMING THE BASIS OF A DECISION. DO NOT SCALE OTHER THAN FOR PLANNING APPLICATION PURPOSES. ALL DIMENSIONS MUST BE CHECKED BY THE CONTRACTOR BEFORE COMMENCING WORK ON SITE.

THE COPYRIGHT OF THIS DRAWING REMAINS WITH SJM PLANNING AND MAY NOT BE REPRODUCED IN ANY FORM WITHOUT WRITTEN CONSENT.

N

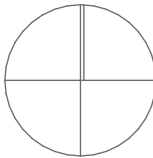

Rev	Date	Detail

Status	PLANNING DRAWINGS
--------	-------------------

 **SJM PLANNING**

The Old Granary, Strettit Farm, Snoll Hatch Road,
East Peckham, Tonbridge, Kent. TN12 5EE

T. 01892 882288 E. enquiries@sjmplanning.com
www.sjmplanning.com

Client	Mr & Mrs Thompson
--------	-------------------

Site Address	Silver Springs Leek Road Wetley Rocks Staffordshire ST9 0AP
--------------	---

Drawing Title	Existing and Proposed Block Plan
---------------	----------------------------------

Scale	1:500 @ A3	Date	28 July 2026	Drawn	GB
-------	------------	------	--------------	-------	----

Drawing N°	2026-2762v1-Block	Rev	
------------	-------------------	-----	--

THE COPYRIGHT IN THIS DOCUMENT AND DESIGN IS CONFIDENTIAL TO AND THE PROPERTY OF SJM PLANNING.