
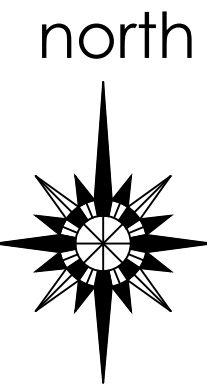
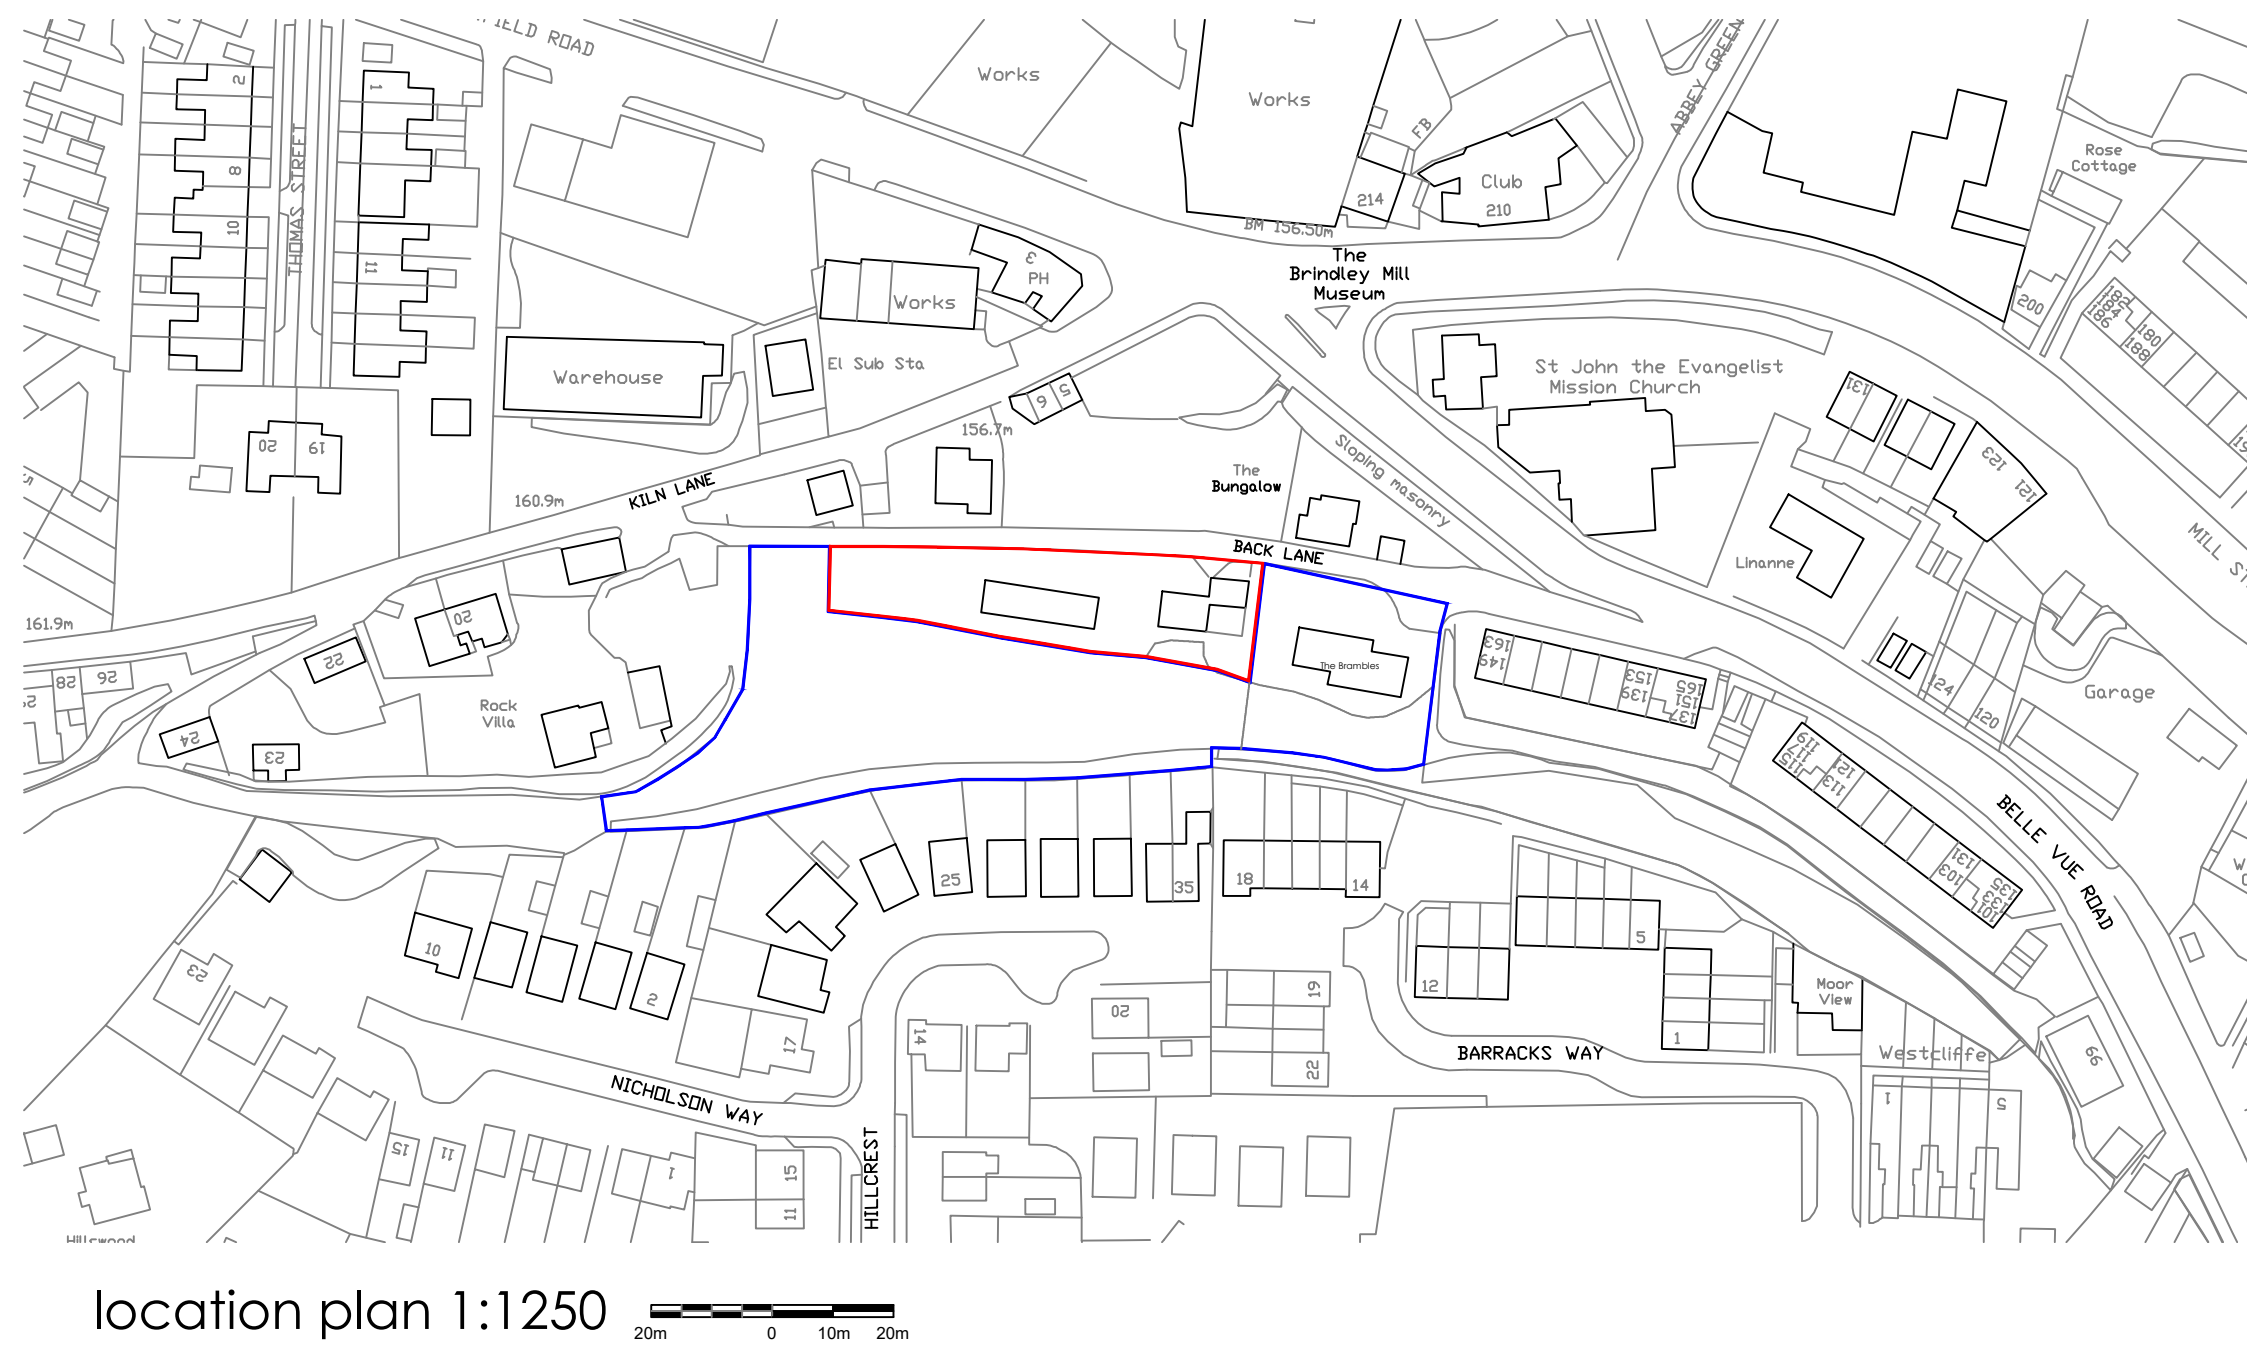
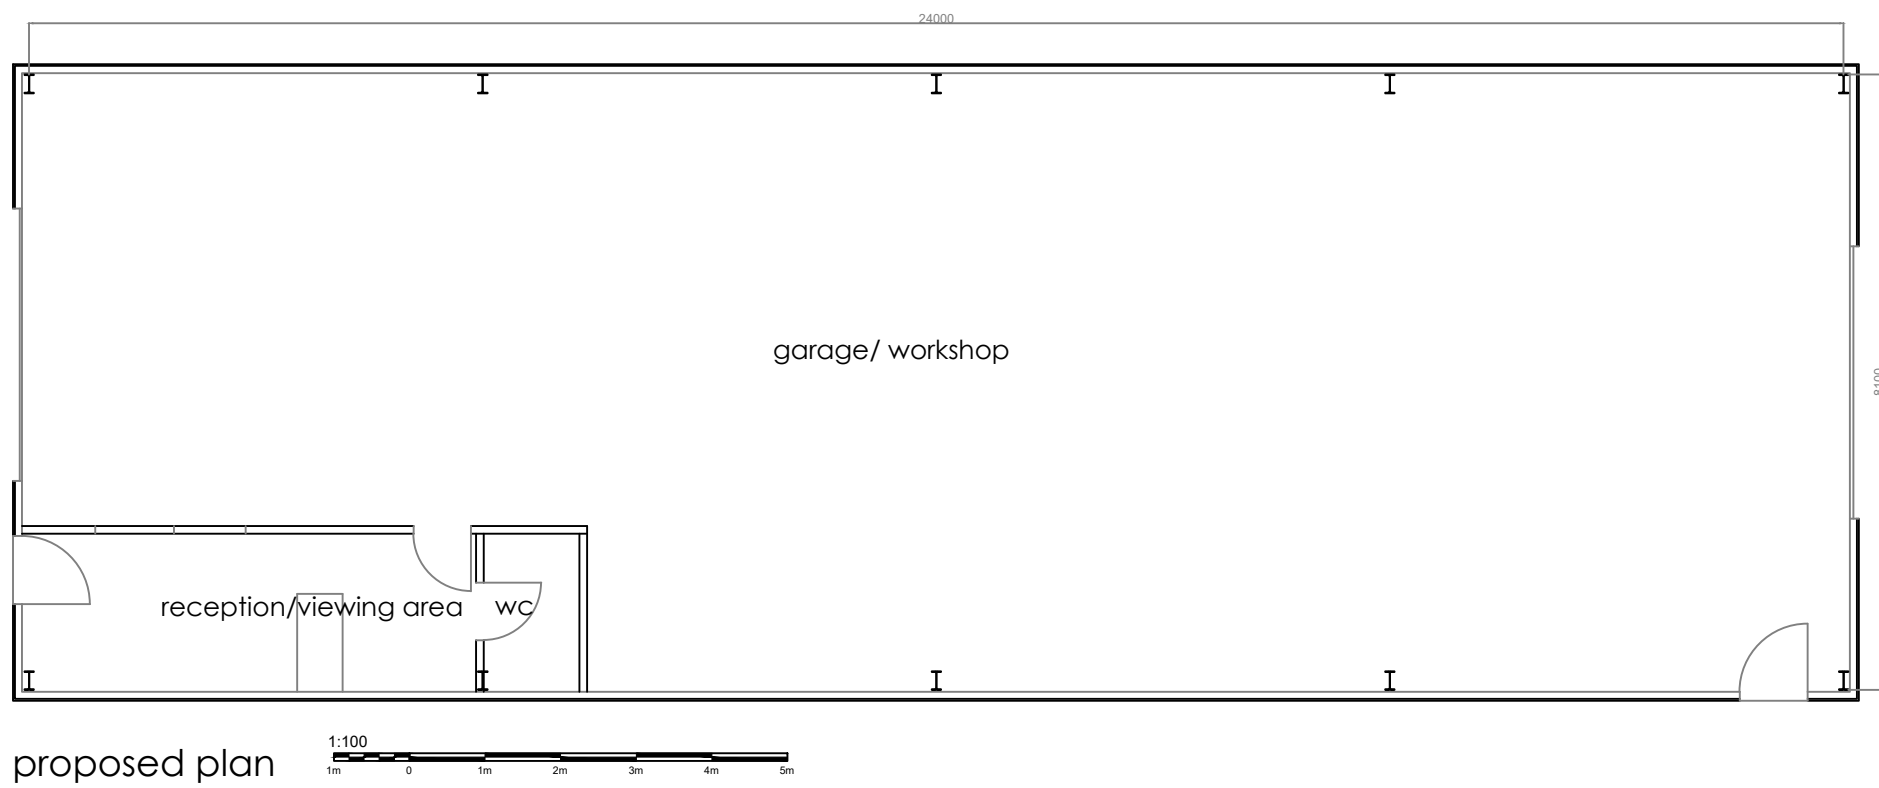
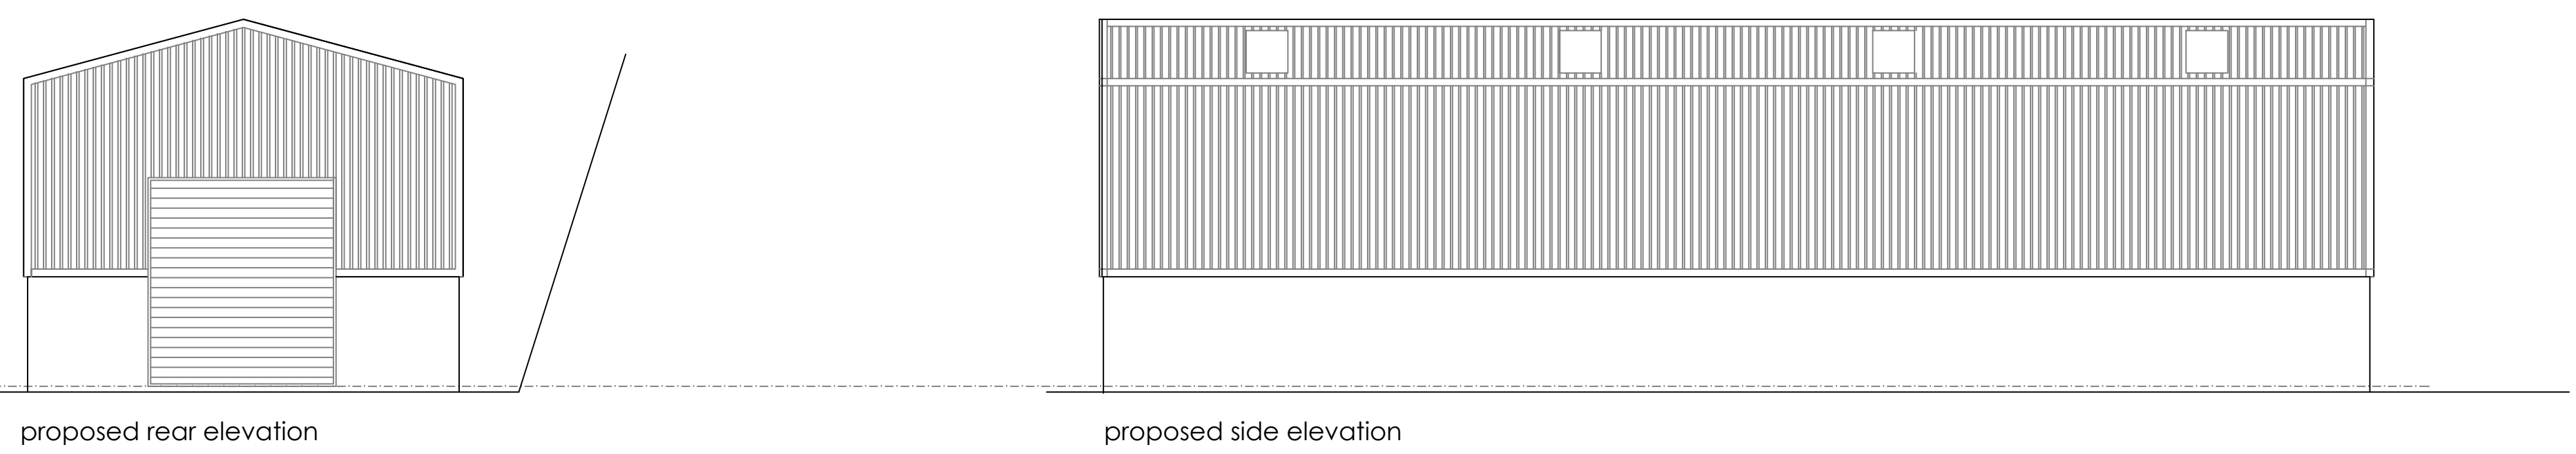
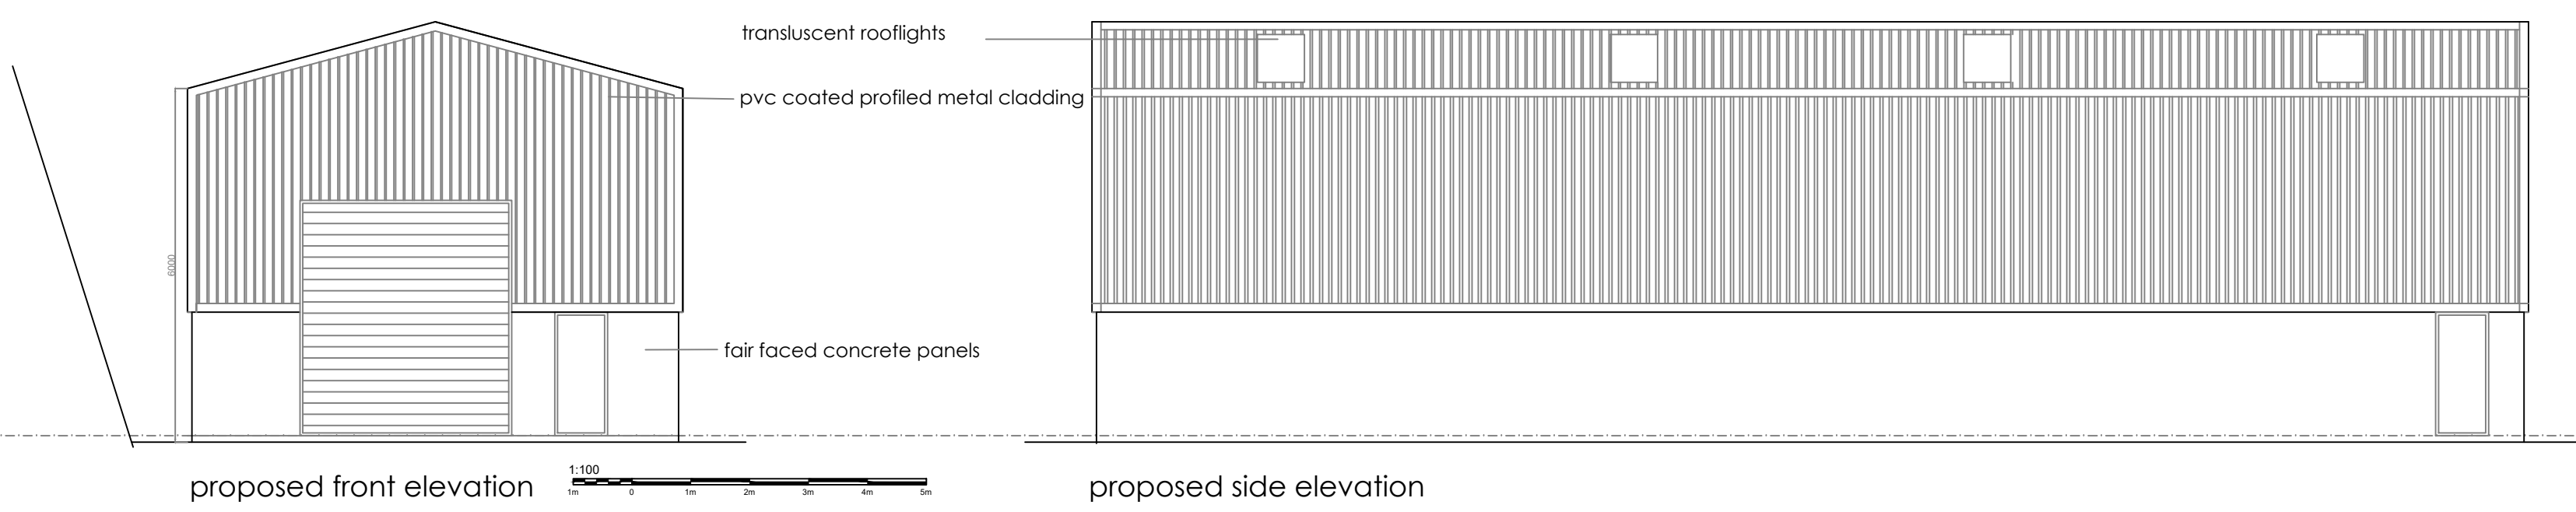
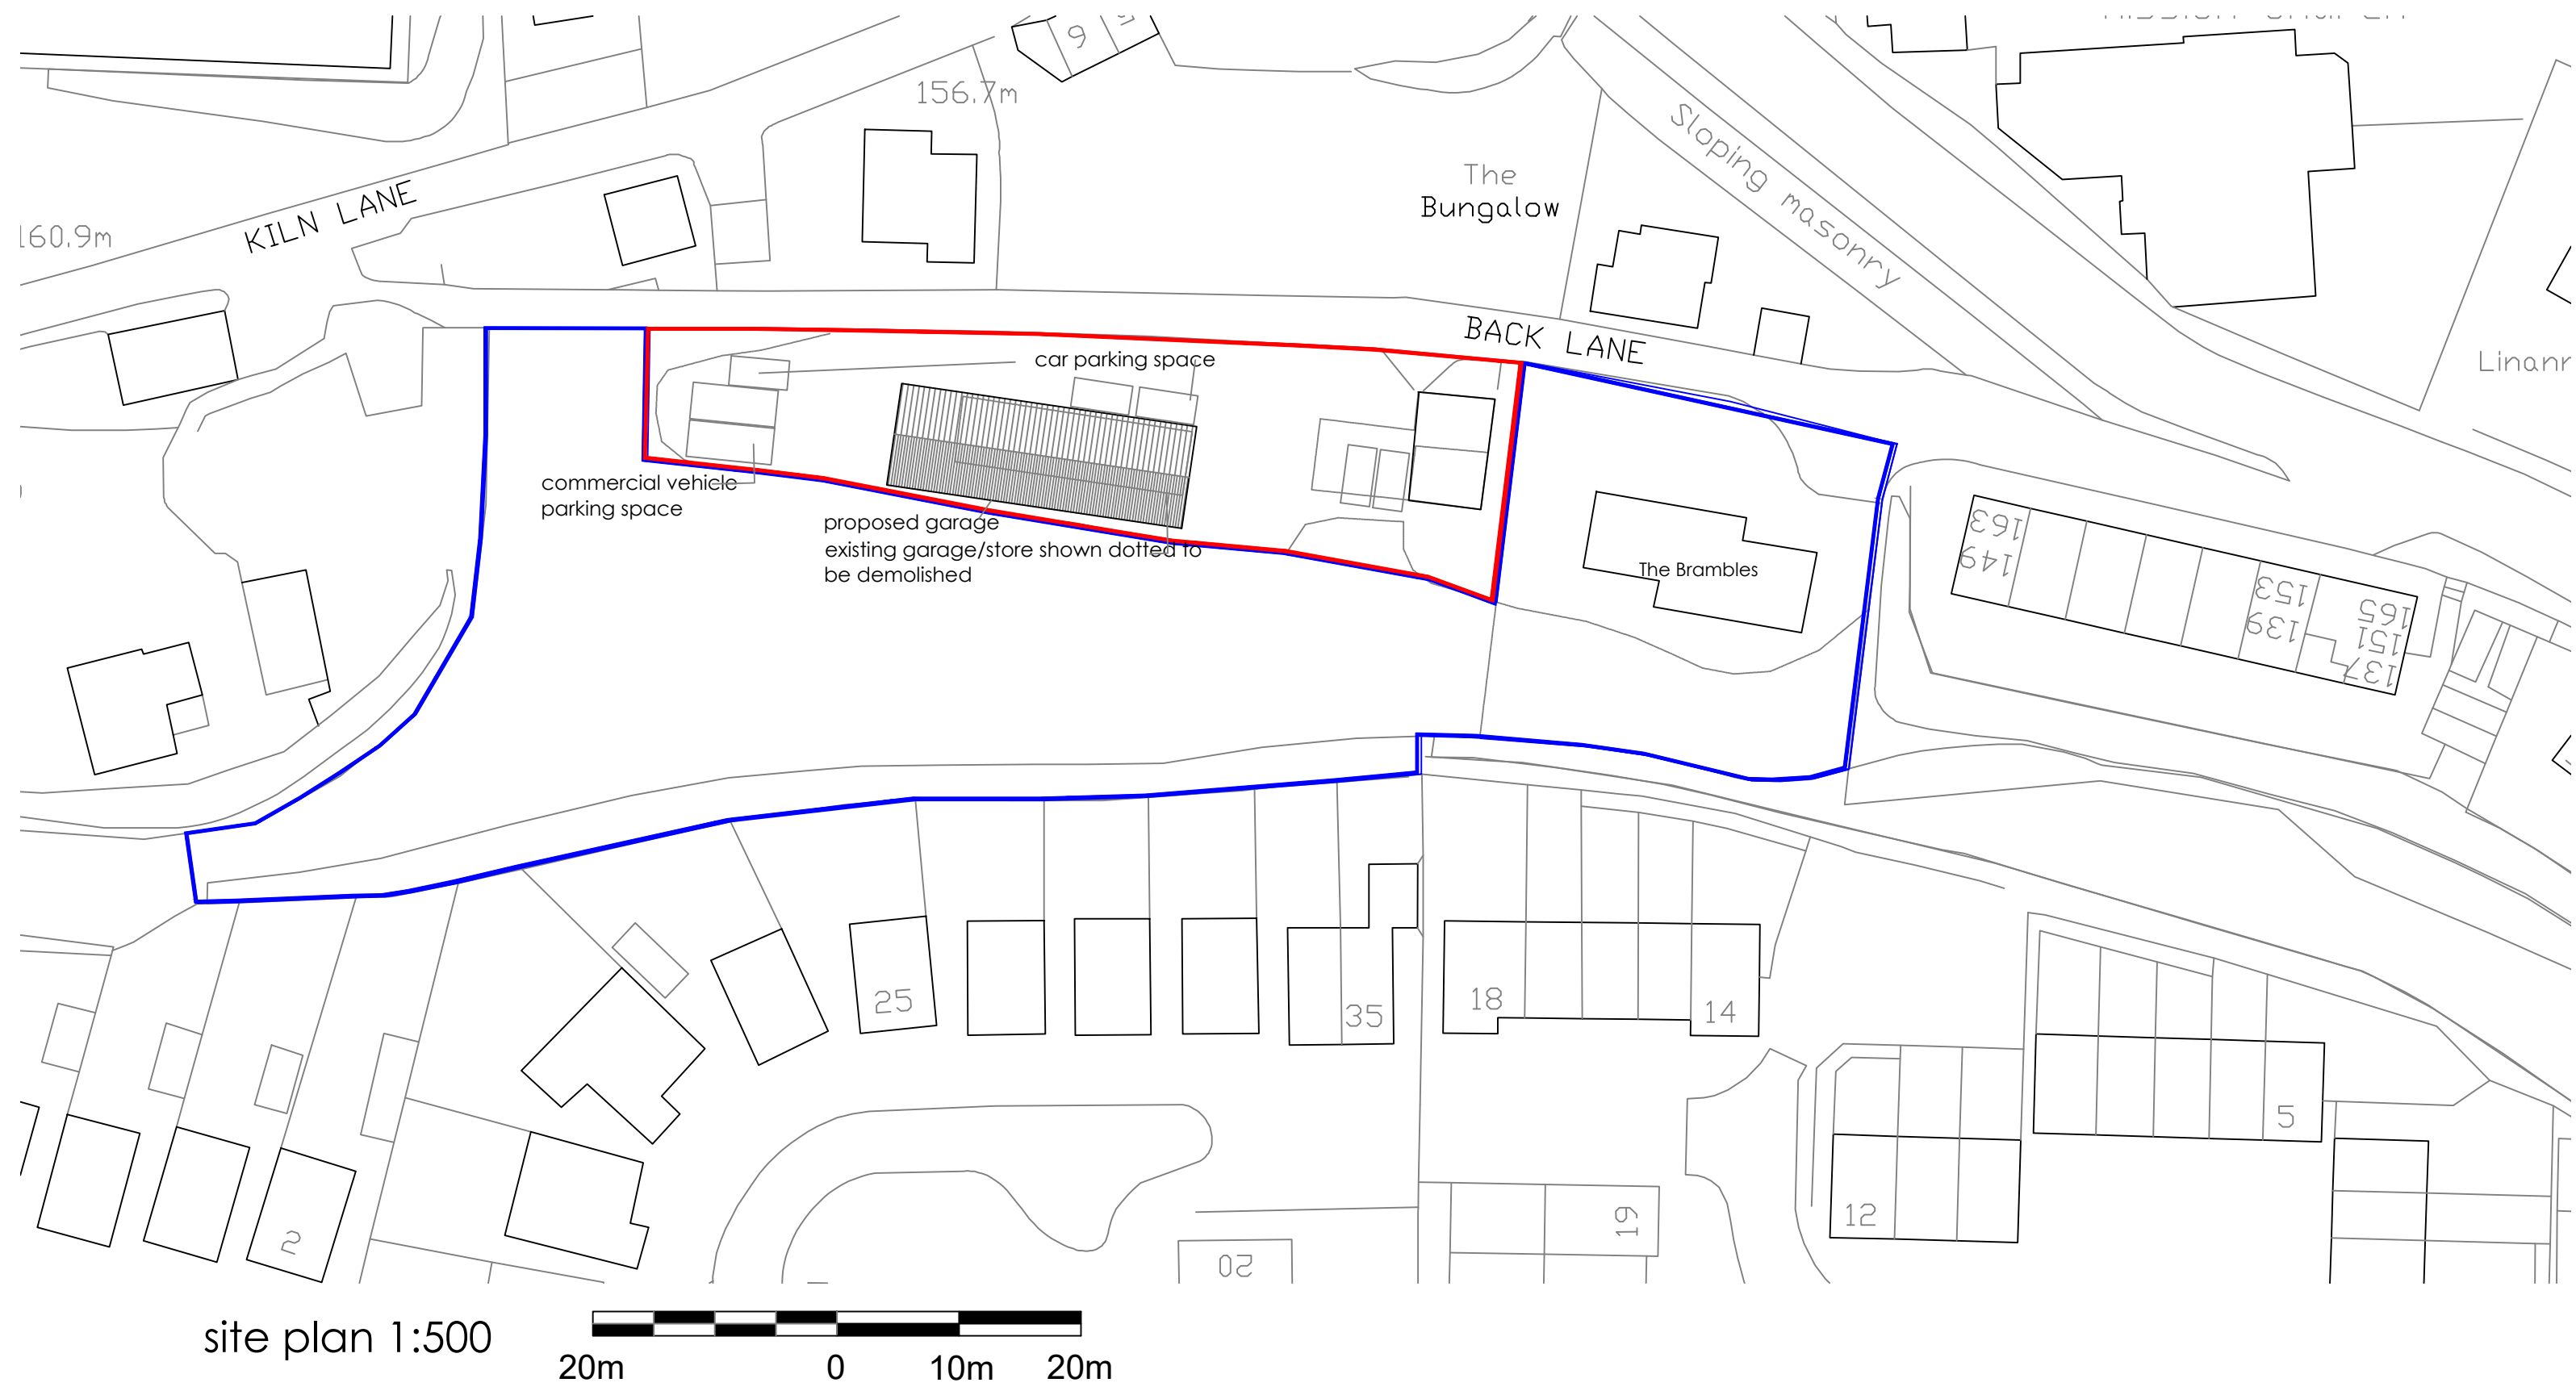
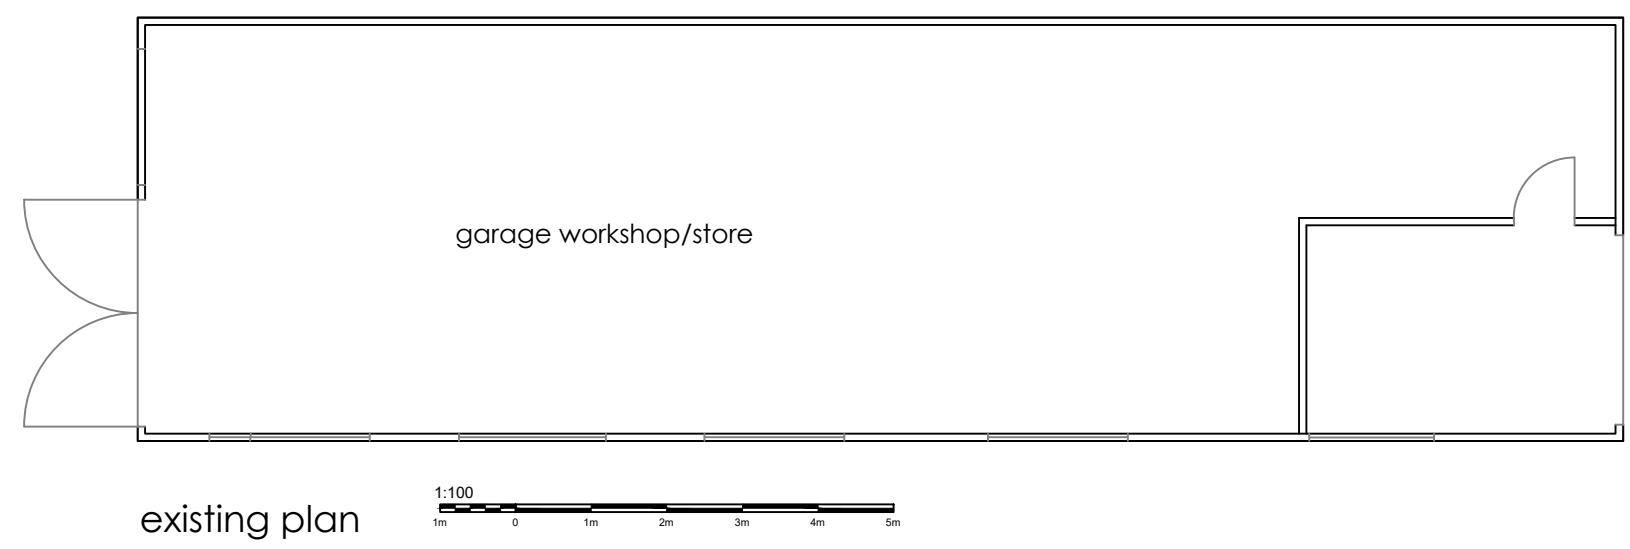
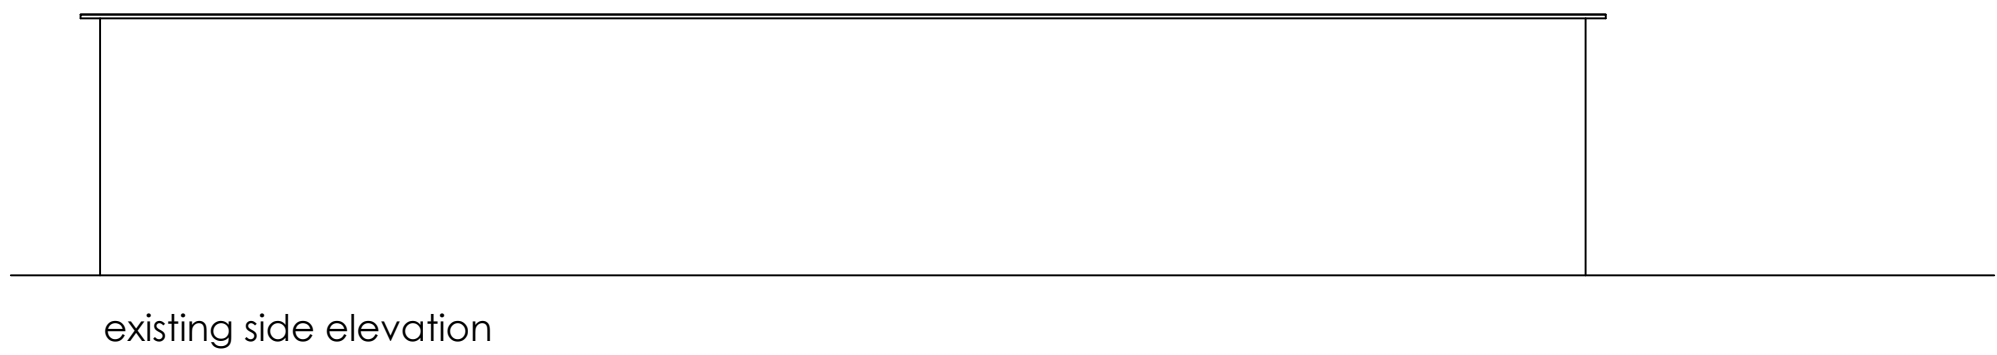


Revision	Comments	Date
----------	----------	------

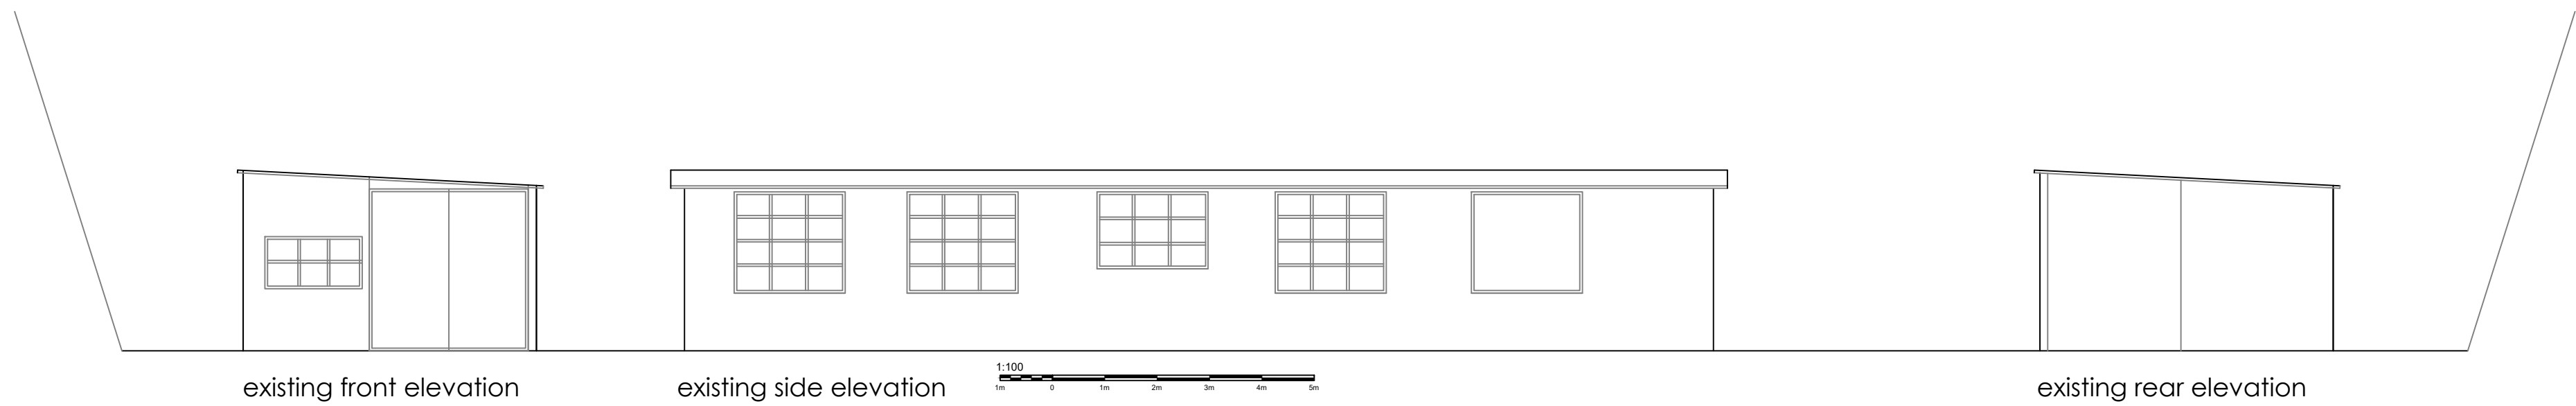

Robert Berry MCIAT
Architectural services
10 Irana Close, Congleton, Cheshire, CW12 3BD
t: 01565 279088 m: 07790 179093 e: robert.berry10@yahoo.co.uk

Client
Mr Richard Fisher

Project
**Proposed replacement garage
at The Yard Back Lane Leek**

Title
Scheme layout plan

Scale @A0 1:100

Date **June 2026**

Orig no **2613 /01** Rev