


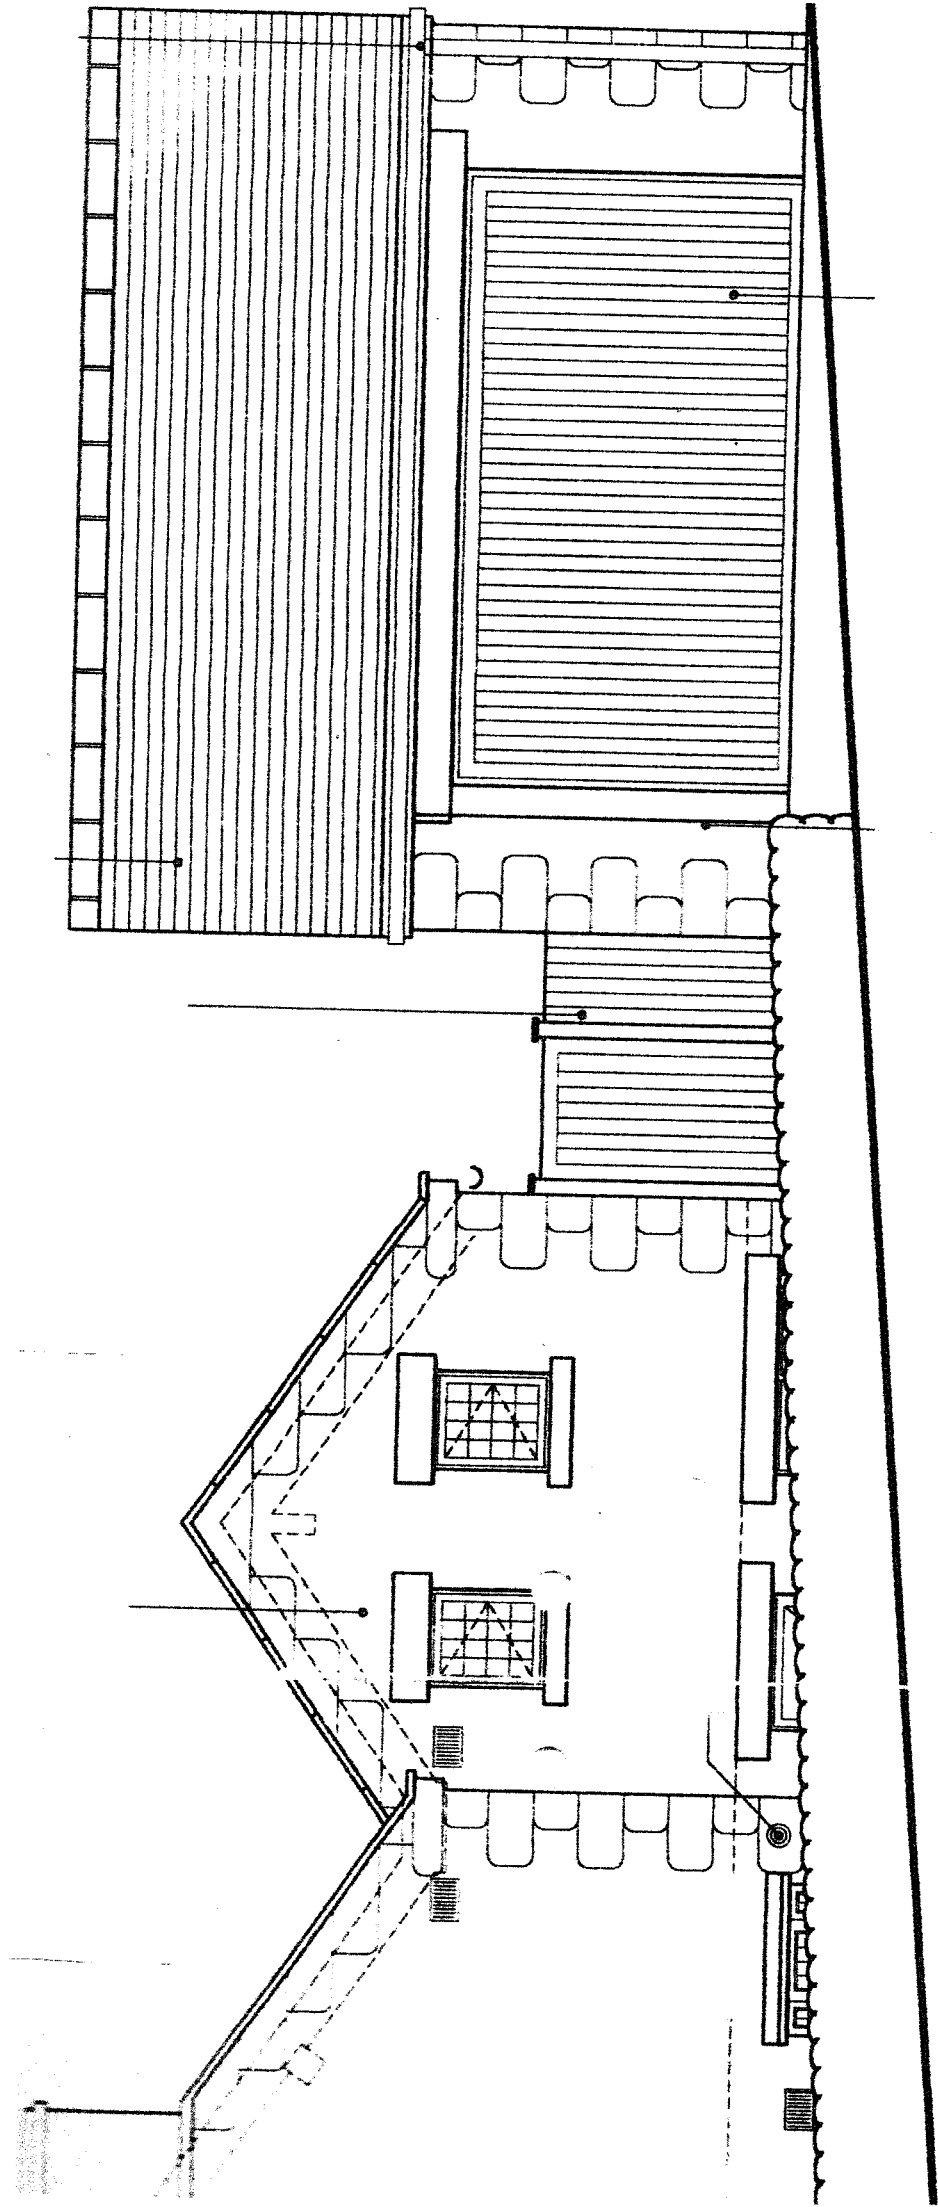

Existing
Cable Elevation to Road (South)