


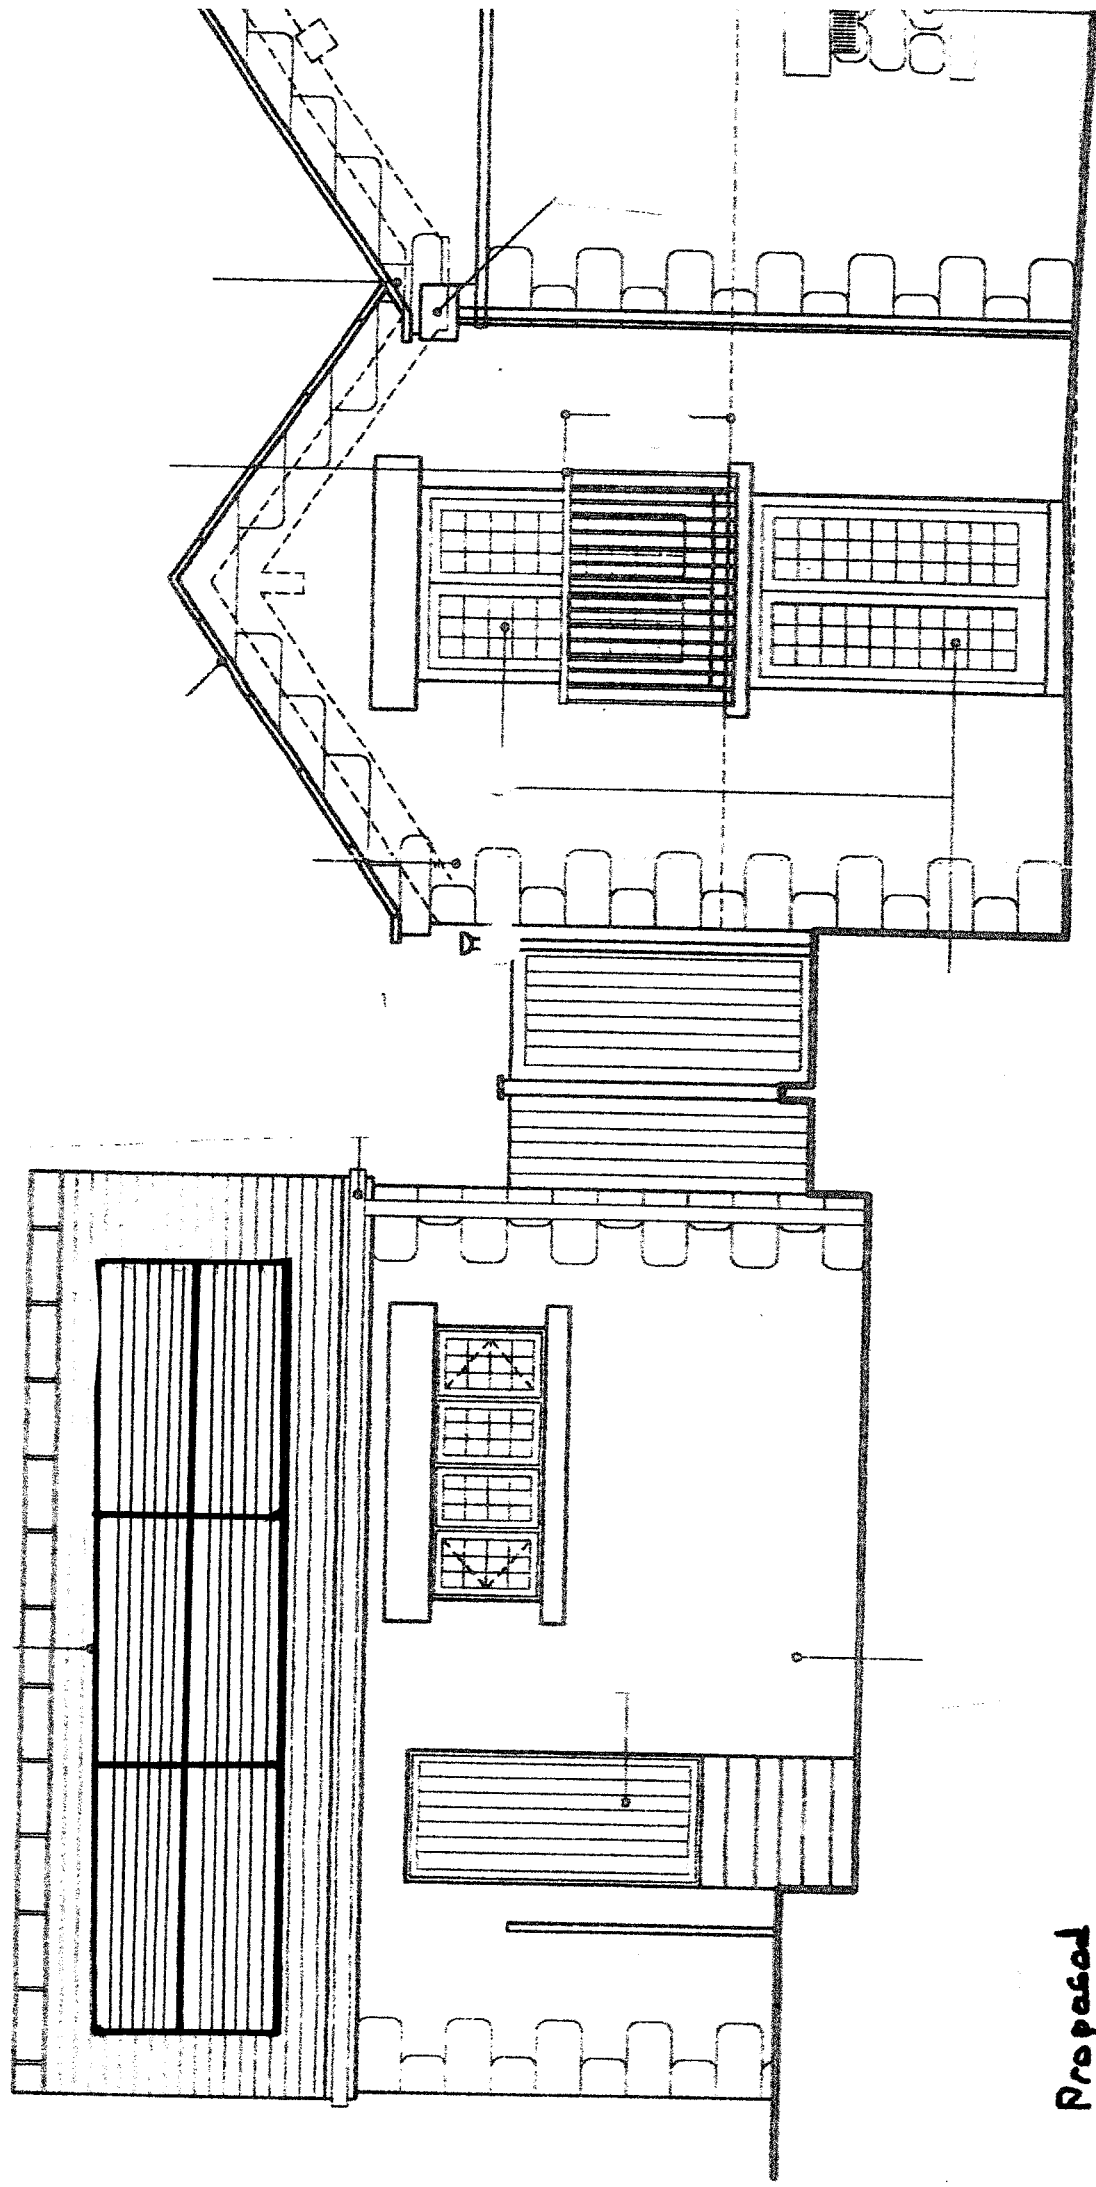

Proposed

Gable Elevation to Garden (North)

Scale 1:50