


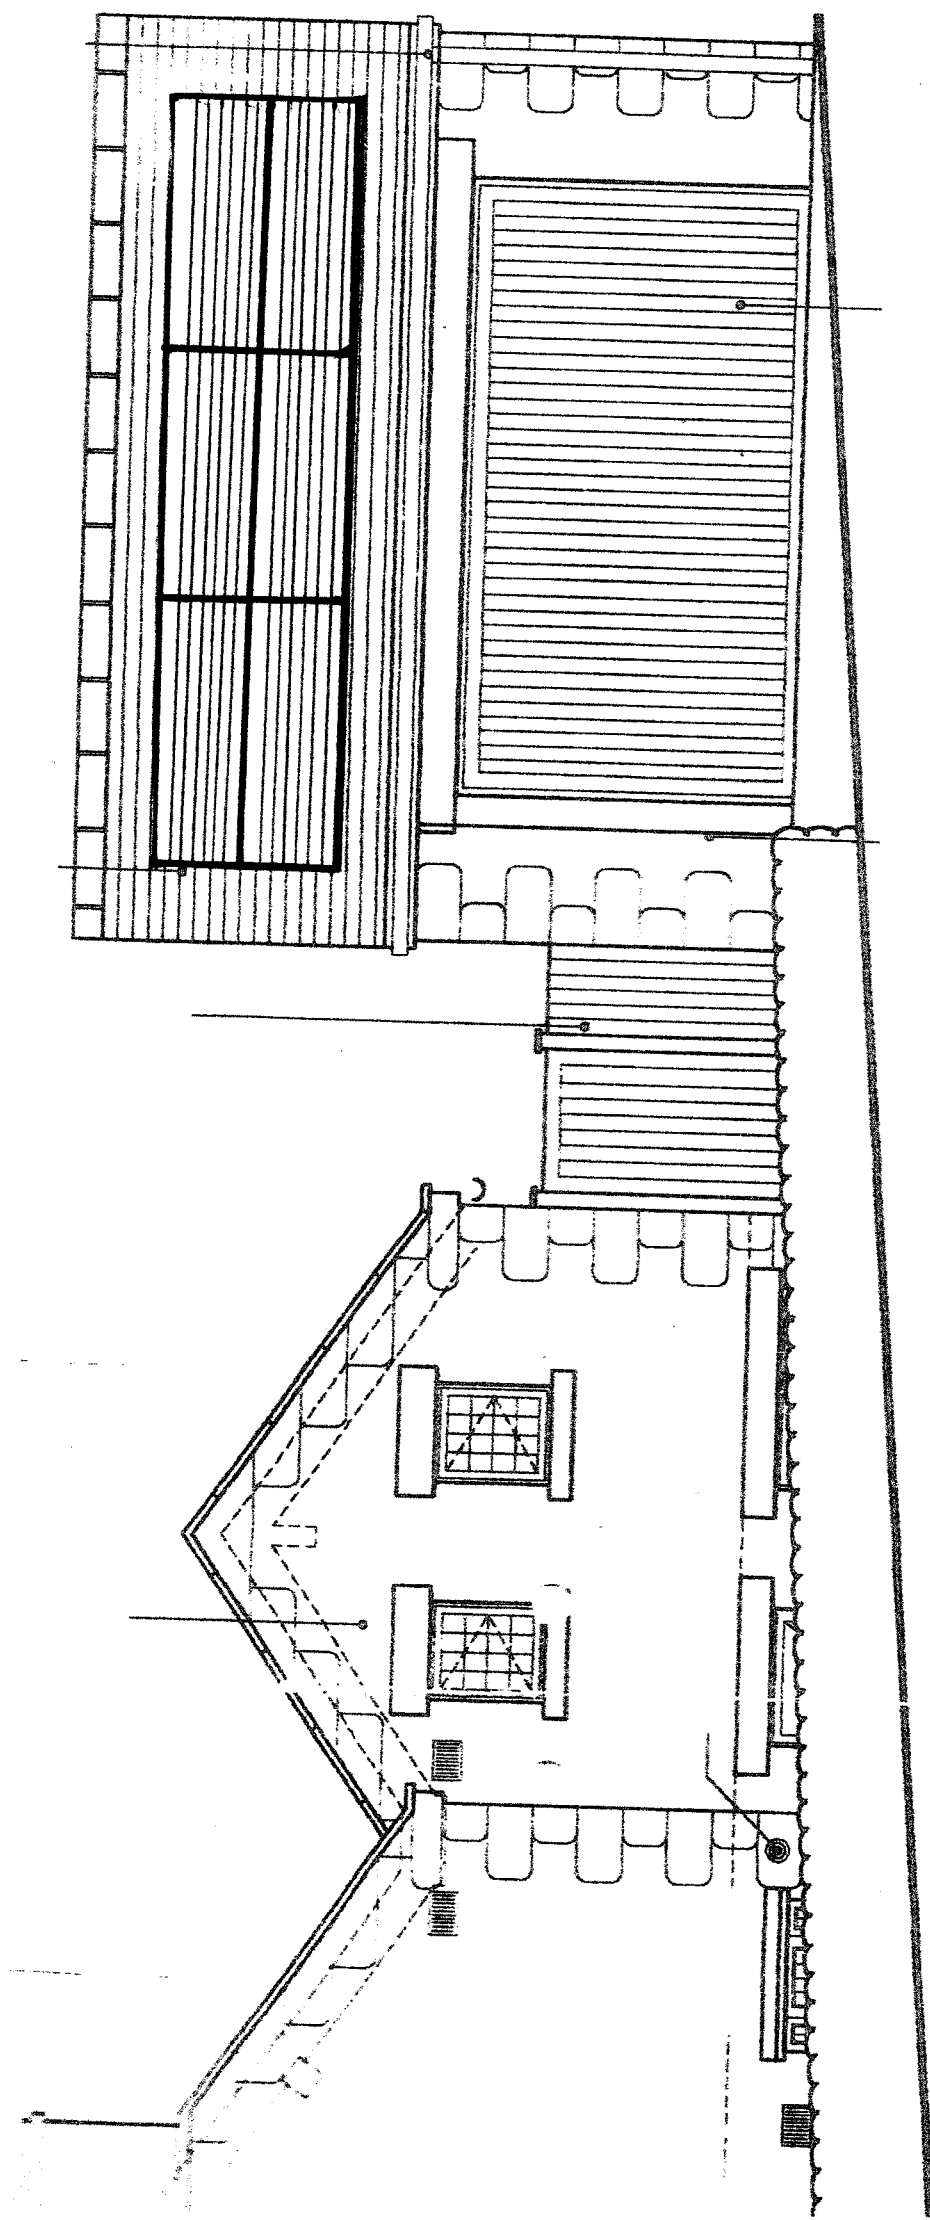

Proposed
Gable Elevation to Road (South)