



Rev	Date	Description

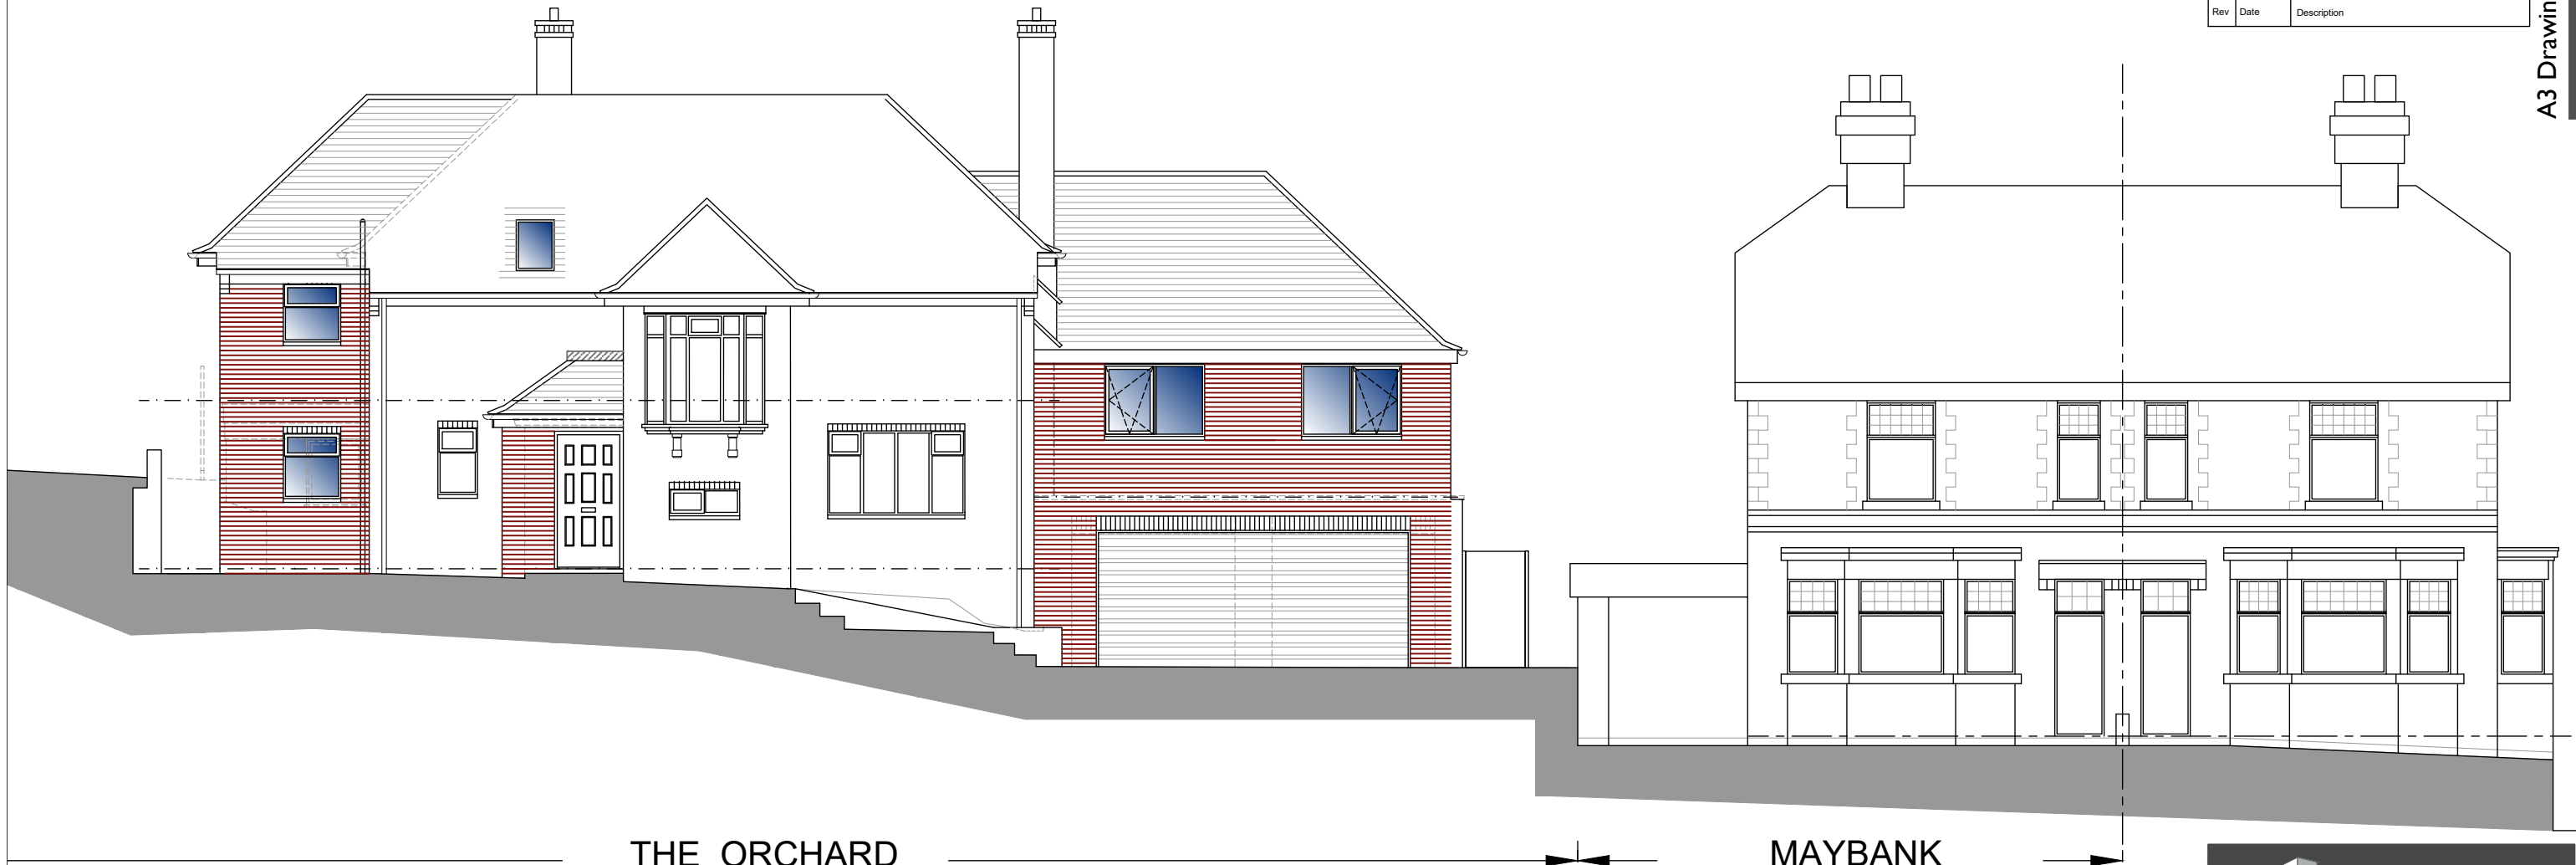

THE ORCHARD

MAYBANK

WEST FACING STREETScape TO CHURCH LANE WITH MAYBANK AND THE FIELDS SCALE 1:100

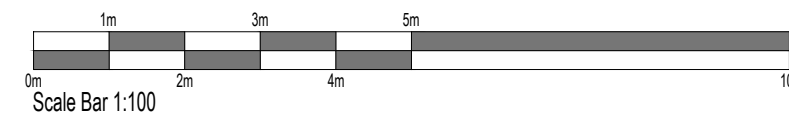

enquiries@forte-architectural.co.uk

Client.
Mr and Mrs R Beswick

Project.
**Proposed Extension and Alterations
The Orchard, Church Lane,
Endon, Staffordshire,
ST9 9HF**

Title.
Streetscape To Church Lane

Date.
May 2026

Scale.
1:100 @ A3

Project No.
FAD-65

Drawing No.
FAD-65-P-07

Drawn.
-

Revision.
-