

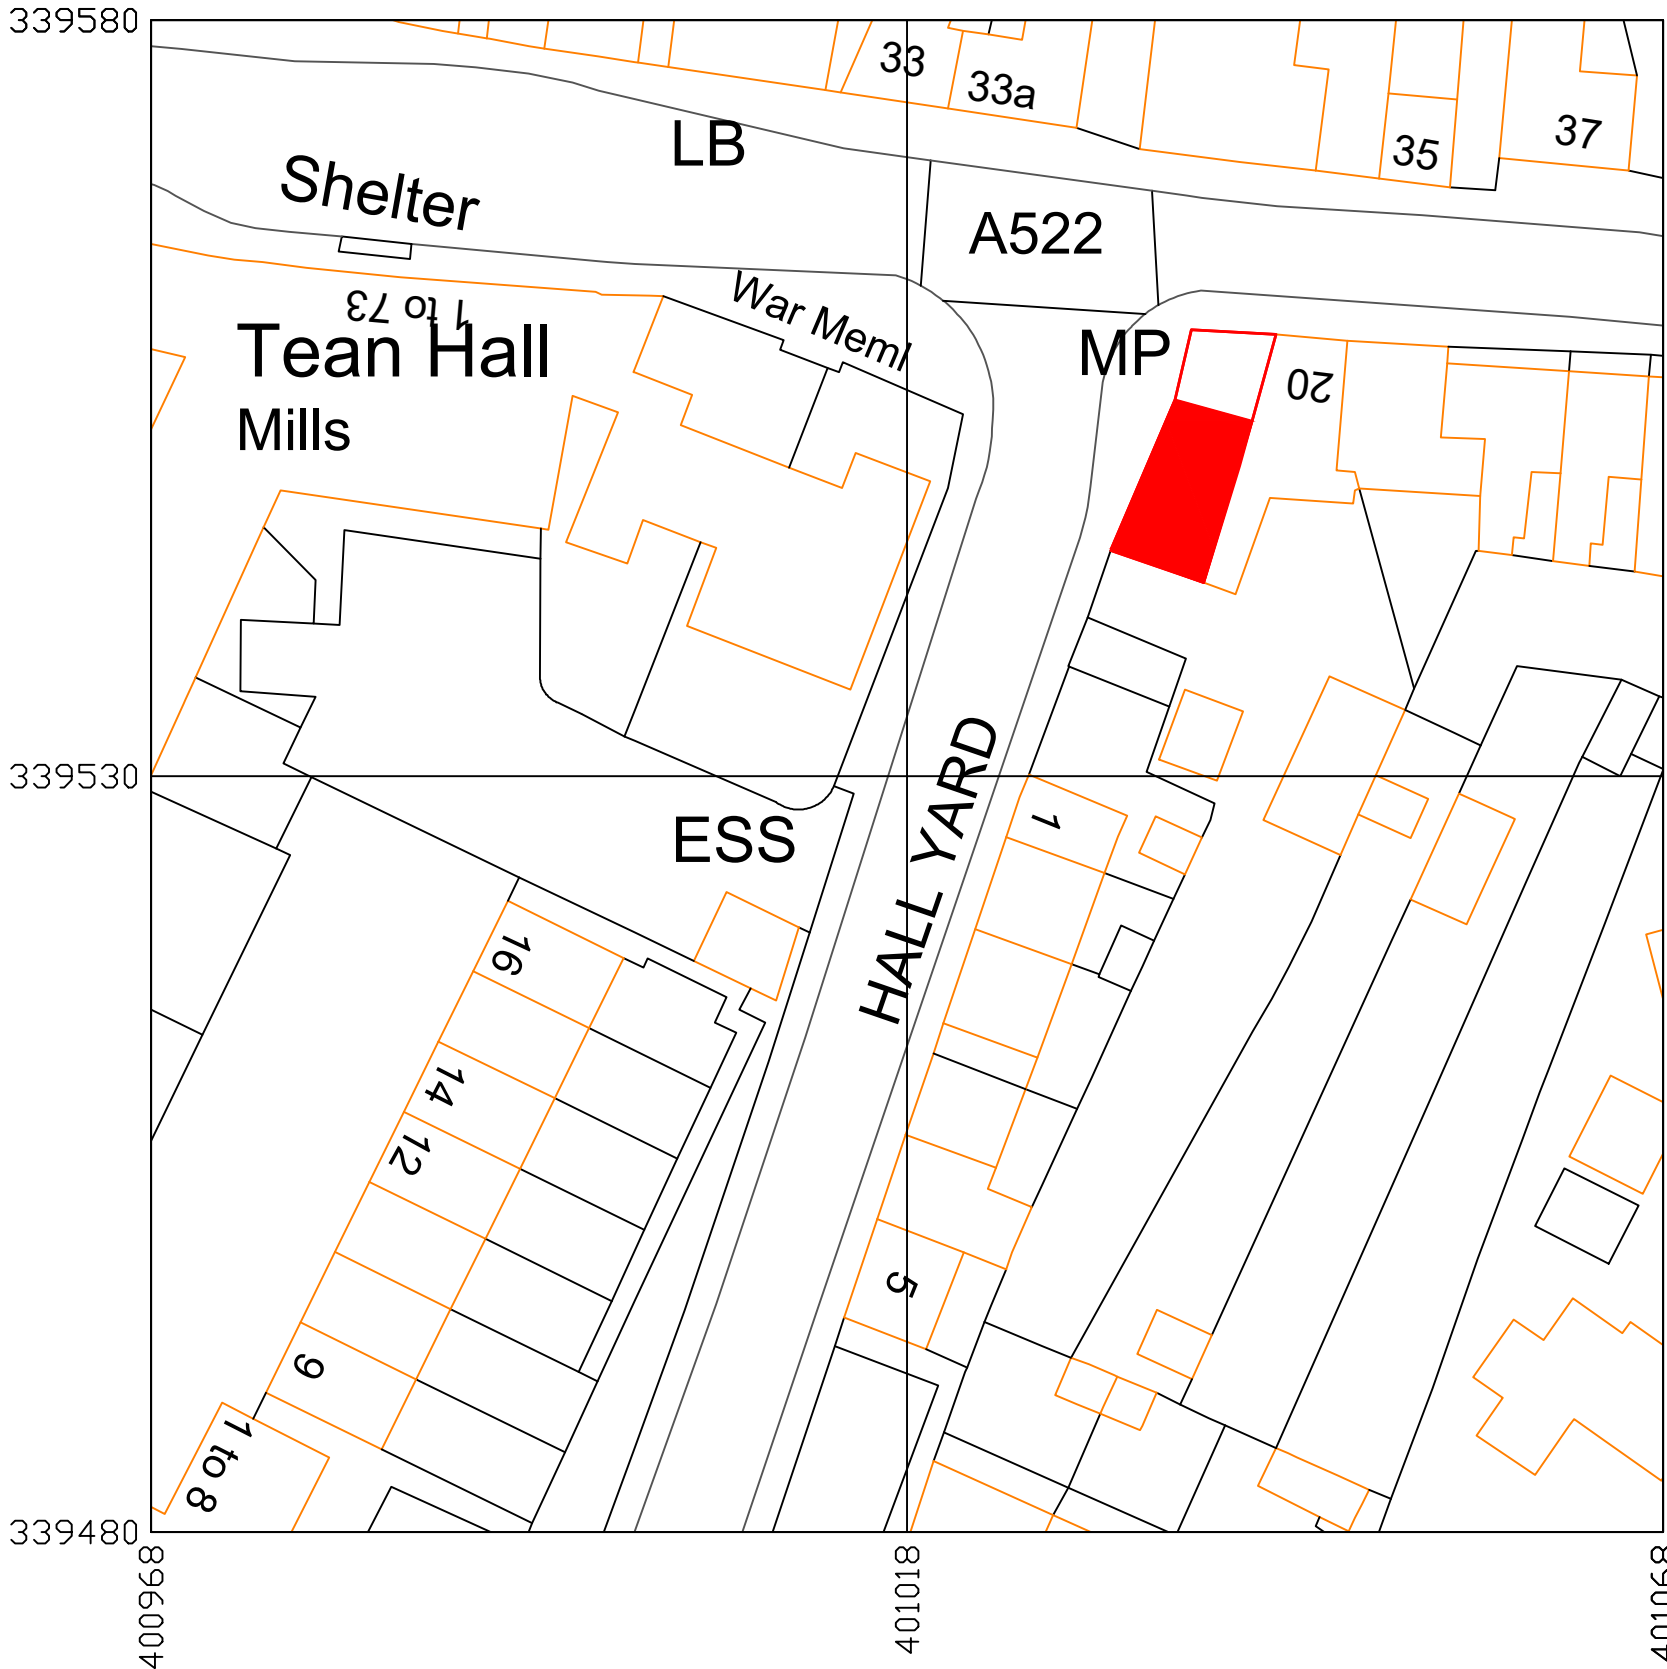


- CDM Regulations 2015**
- !

Principal contractor to plan for mitigation measures in response to hazards.
CDM Regulations require that **all** projects are to:
- Have workers to be competent and are suitably skilled for the work they carry out;
 - Contractors to provide appropriate supervision, instruction and information to all on site workers to provide a safe working environment;
 - Have a written construction phase H&S plan

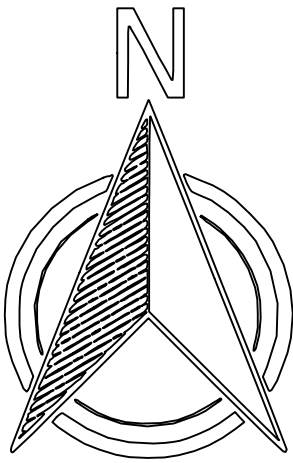

BLOCK PLAN AS PROPOSED 1:500

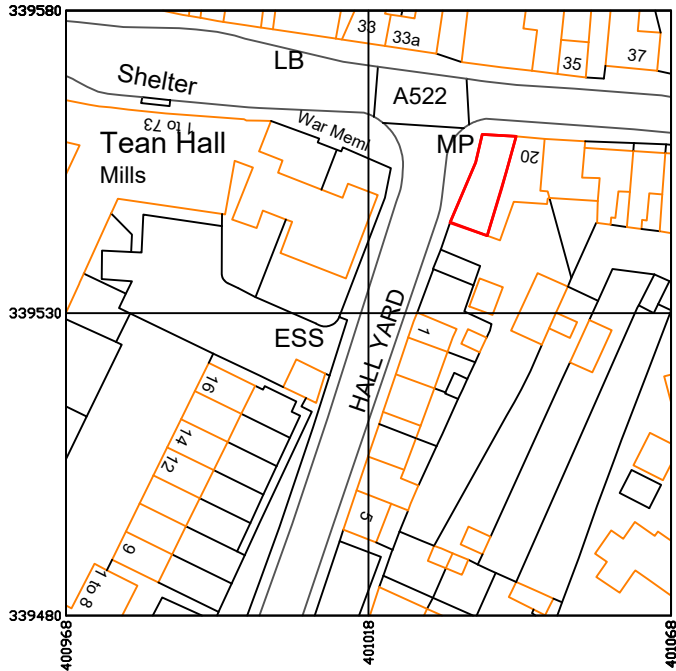

SITE LOCATION PLAN AS PROPOSED 1:1250

Feasibility



Rev	Note	Date
Project	Hall Yard Buildings, High Street, Tean, Stoke on Trent	
Drawing Title	Site Location and Block Plan	
Scale 1:500/ 1:1250		
Sheet A1	Drawn By GN	
Date	Job No.	Drawing No. Revision
Jun '26	001 2026	002 -