


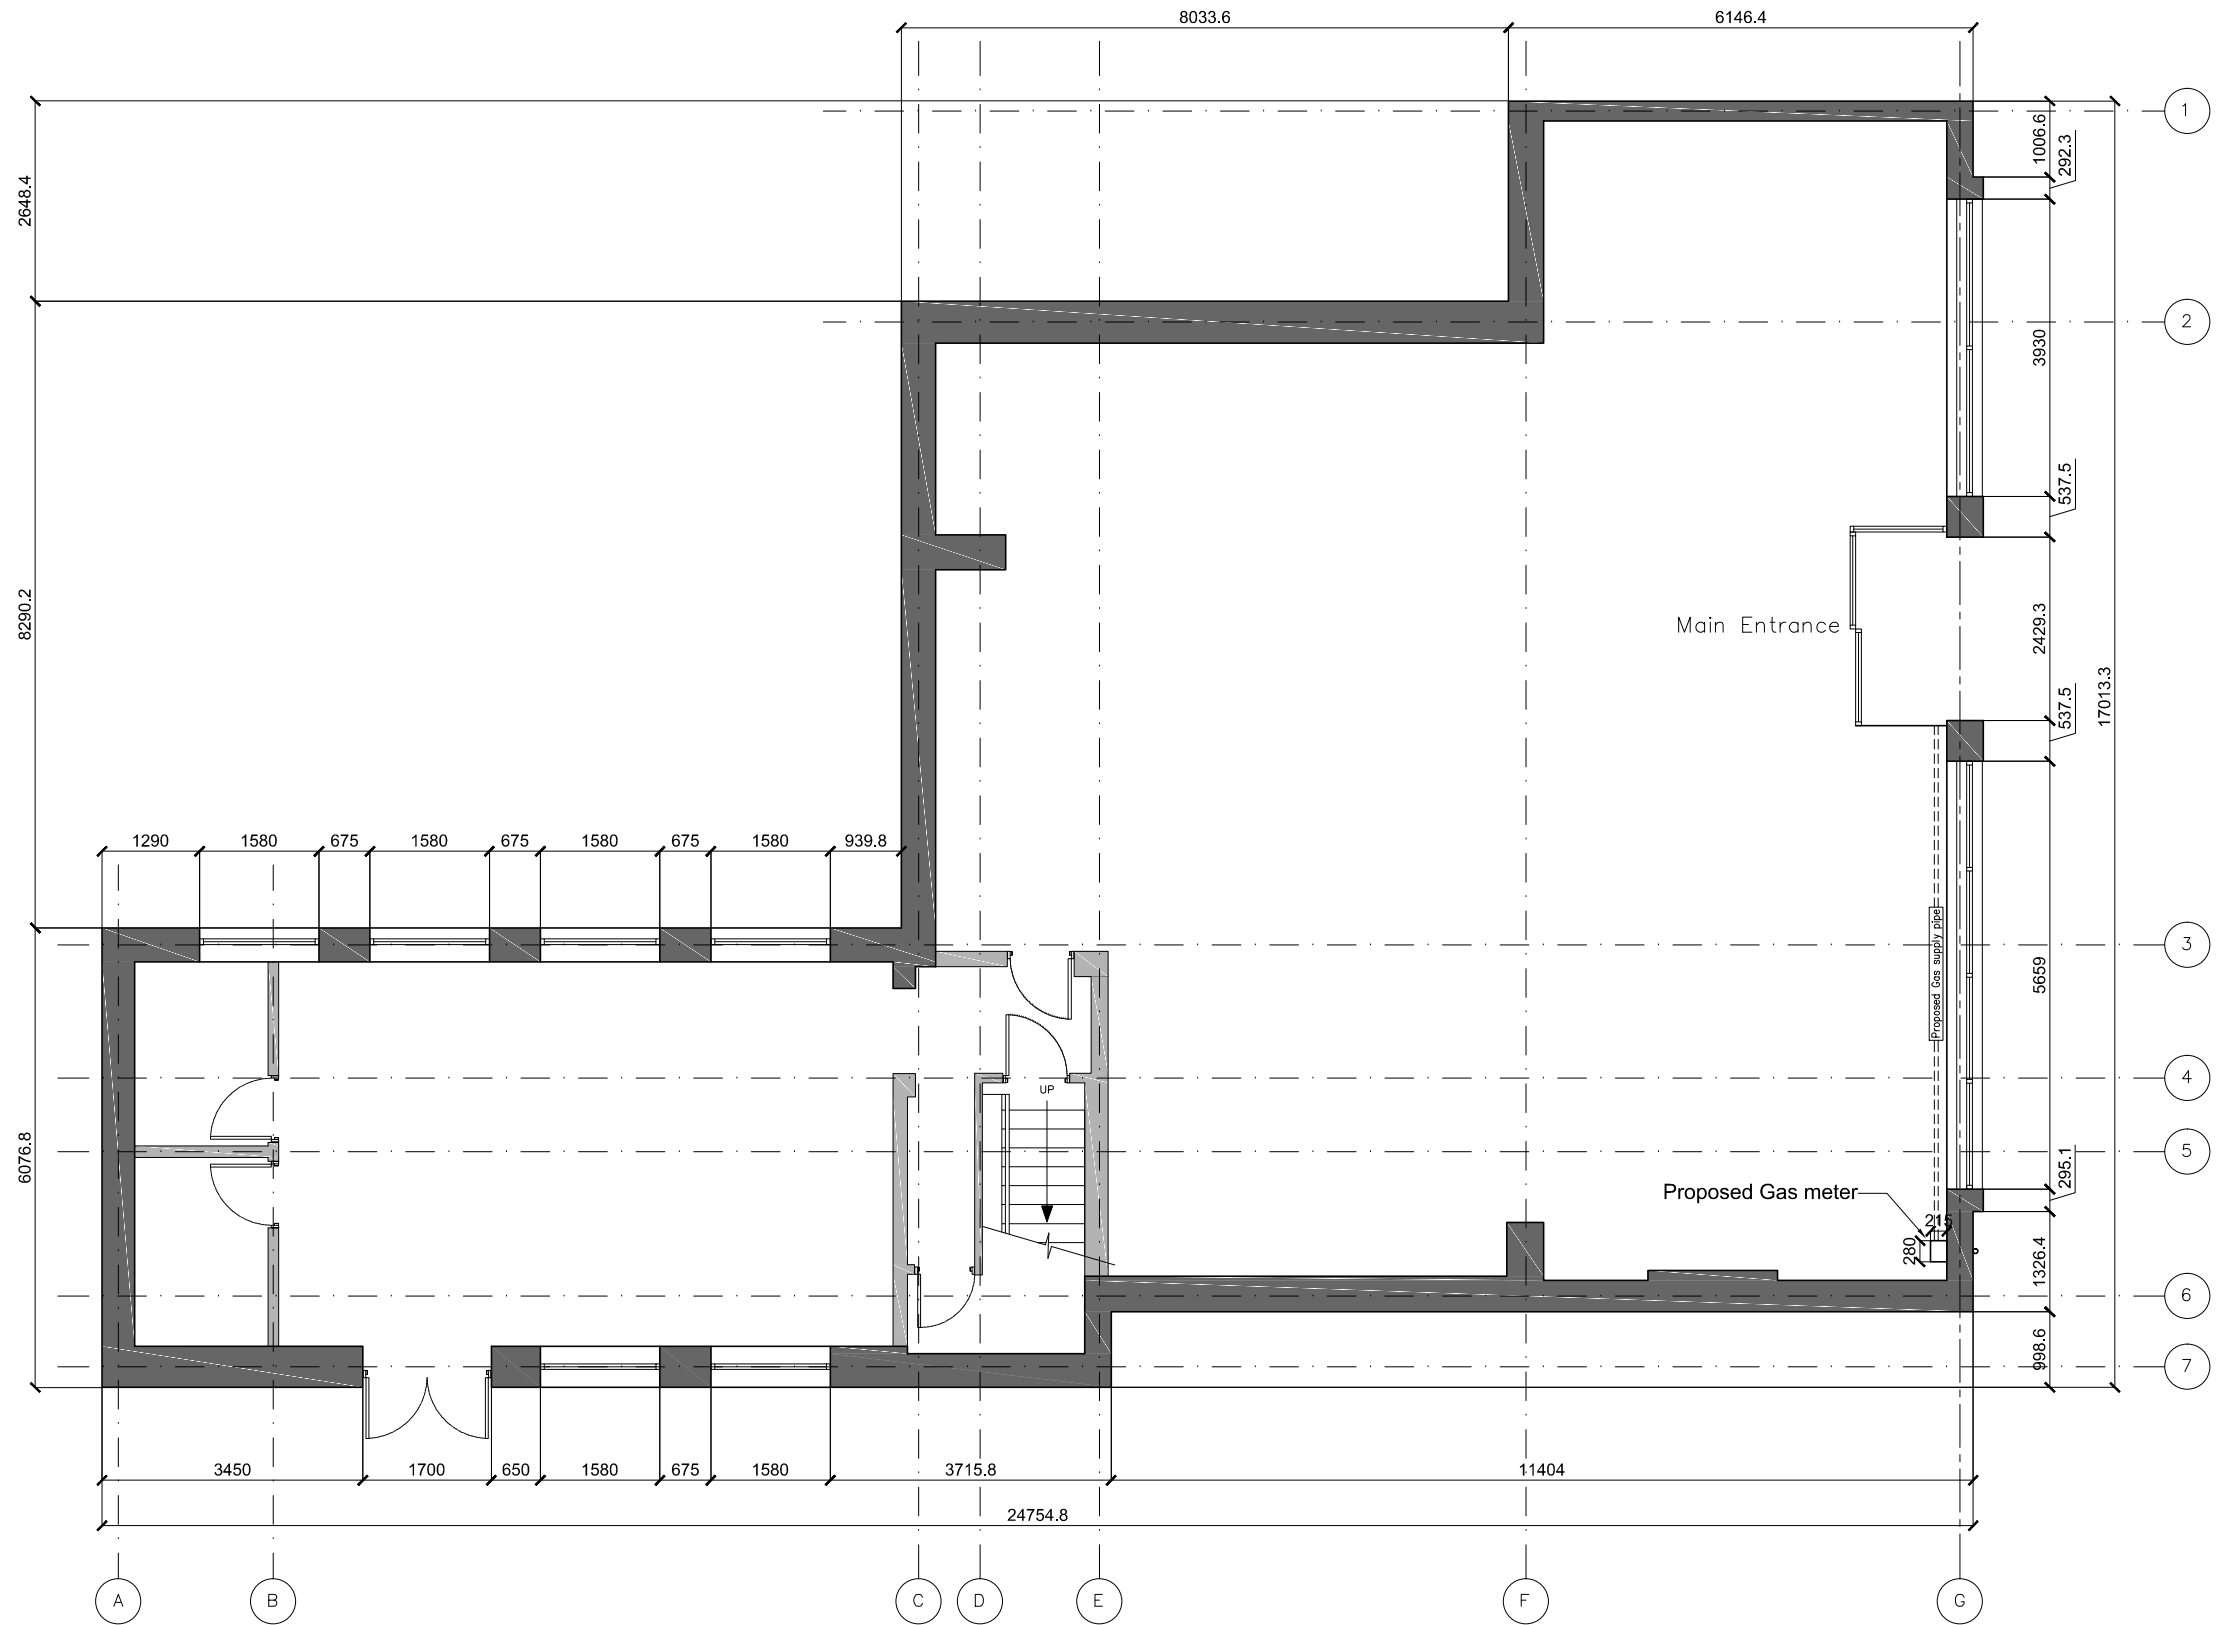

Store name
Co-op Tean

Address
35 High Street, Tean, Stoke-on-Trent, ST10 4DY

Issue
Drawing No. 02 | Rev. P02 | 13/08/2026

Floor
Ground Floor

Title
Proposed Gas Supply Installation.

Scale and Gross Internal Area
Scale:1:100 @ A3 | All dimensions in mm | GIA: 232 m² (2,498 ft²)

