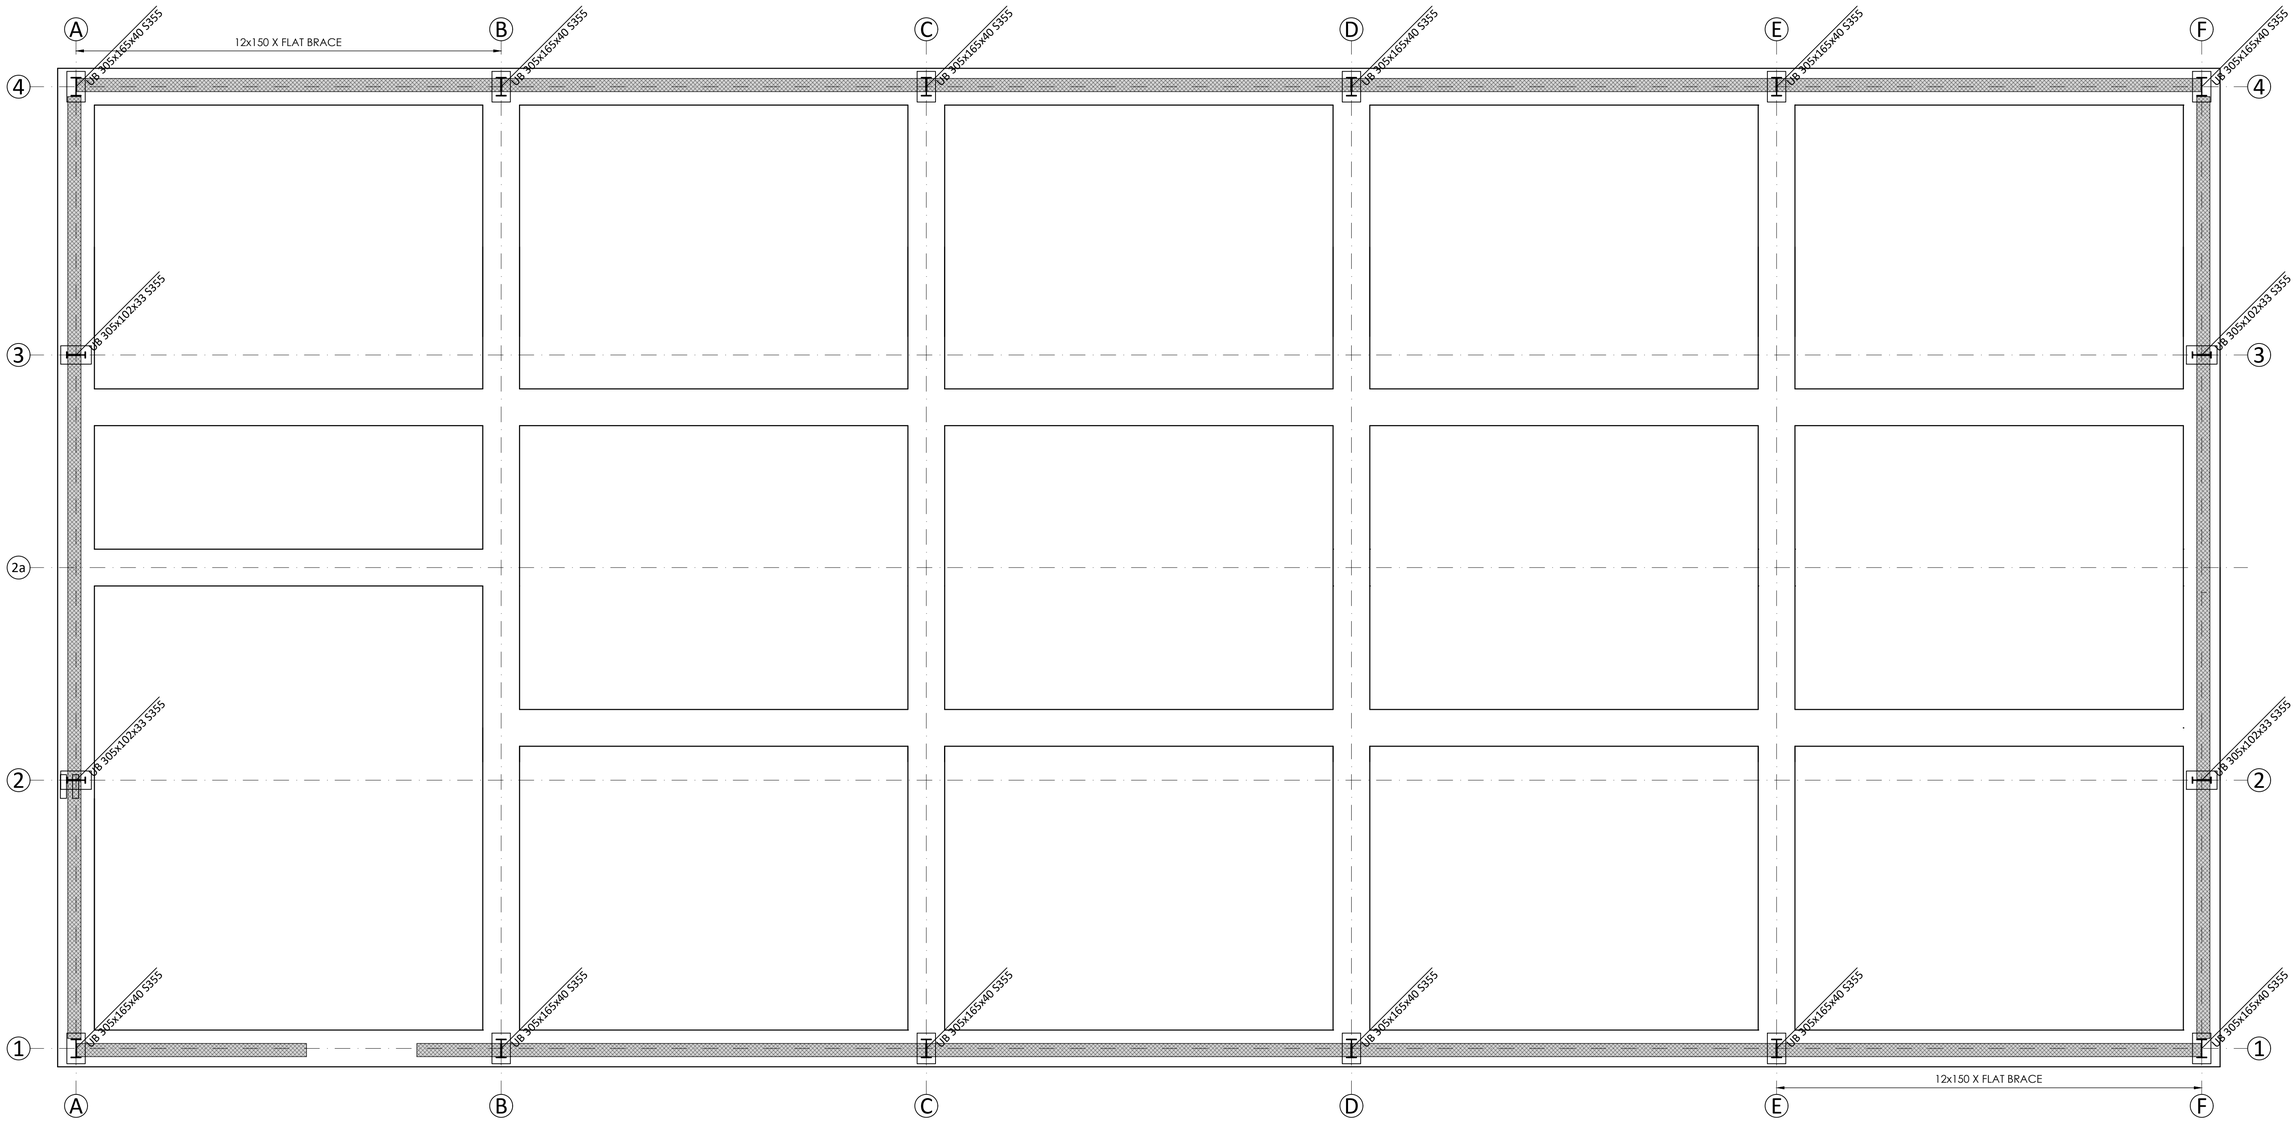

PROPOSED BASEPLATE PLAN
Scale 1:50

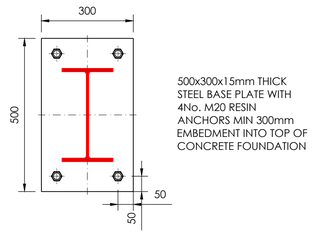

500x300x15mm THICK
STEEL BASE PLATE WITH
4No. M20 RESIN
ANCHORS MIN 300mm
EMBEDMENT INTO TOP OF
CONCRETE FOUNDATION

305x165 UB BASEPLATE
Scale 1:10

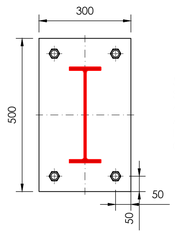

500x300x15mm THICK
STEEL BASE PLATE WITH
4No. M20 RESIN
ANCHORS MIN 300mm
EMBEDMENT INTO TOP OF
CONCRETE FOUNDATION

305x102 UB BASEPLATE
Scale 1:10

C01	31 07 25	LB	CONSTRUCTION ISSUE
P01	03 02 25	JI	PRELIMINARY ISSUE
REV	DATE	BY	DESCRIPTION

CLIENT	PROJECT	GENERAL NOTES
LM BATEMAN & CO LTD	PROPOSED NEW WAREHOUSE	1. Do not scale from this drawing. 2. This drawing is to be read in conjunction with all relevant Architects, Engineers and Specialists drawings and specifications. 3. The Contractor is to check all dimensions on-site prior to commencing work. 4. All dimensions are in millimetres unless noted otherwise. 5. For setting out refer to Architects detail. Foundations are located centrally beneath wall construction unless noted otherwise. 6. The Contractor shall be responsible for the execution of the works in accordance with the drawings and the specification and for the accuracy of all dimensions and setting out on site. 7. Any discrepancies in the details shown on this drawing to be reported to the Engineer prior to construction.

© D20-ONE STRUCTURAL DESIGN LTD 2023

All materials supplied in relations to those specified on this drawing are to be CE marked in accordance with the European Union Declaration of conformity or UKCA UK Conformity Assessed as required by sector specific rules see relevant www.gov.uk for information.

EXECUTION CLASS: EXC 2

DRAWING TITLE	JOB REF	DRAWING NUMBER		REVISION	SHEET SIZE
BASEPLATE PLAN	0724-08	D20-XX-XX-DR-S	103	C01	A1
DRAWING STATUS	**DATE**	**DRAWN BY**	**CHECKED BY**	**AUTH BY**	**SCALE**
FOR CONSTRUCTION	03 02 2025	LB	JI	JI	1:50

D20-ONE STRUCTURAL DESIGN
Registered in England and Wales: 14994969
23 WHITFIELD ROAD, KIDSGROVE, ST7 4YD
Info@D20one.com | +44(0) 7876 495 691 | www.D20one.com