


Door Type 04

New Internal 4-Panel Painted Timber Door Set In Existing Frame


Door N°s: DG6.1 (NOTE: Undercut door 10mm as per MEP Engineer's design)
DF1.1
DF2.1
DF4.1 (NOTE: Undercut door 10mm as per MEP Engineer's design)
DG2b.3 to be set in new frame & new architraves as per Door Type 06

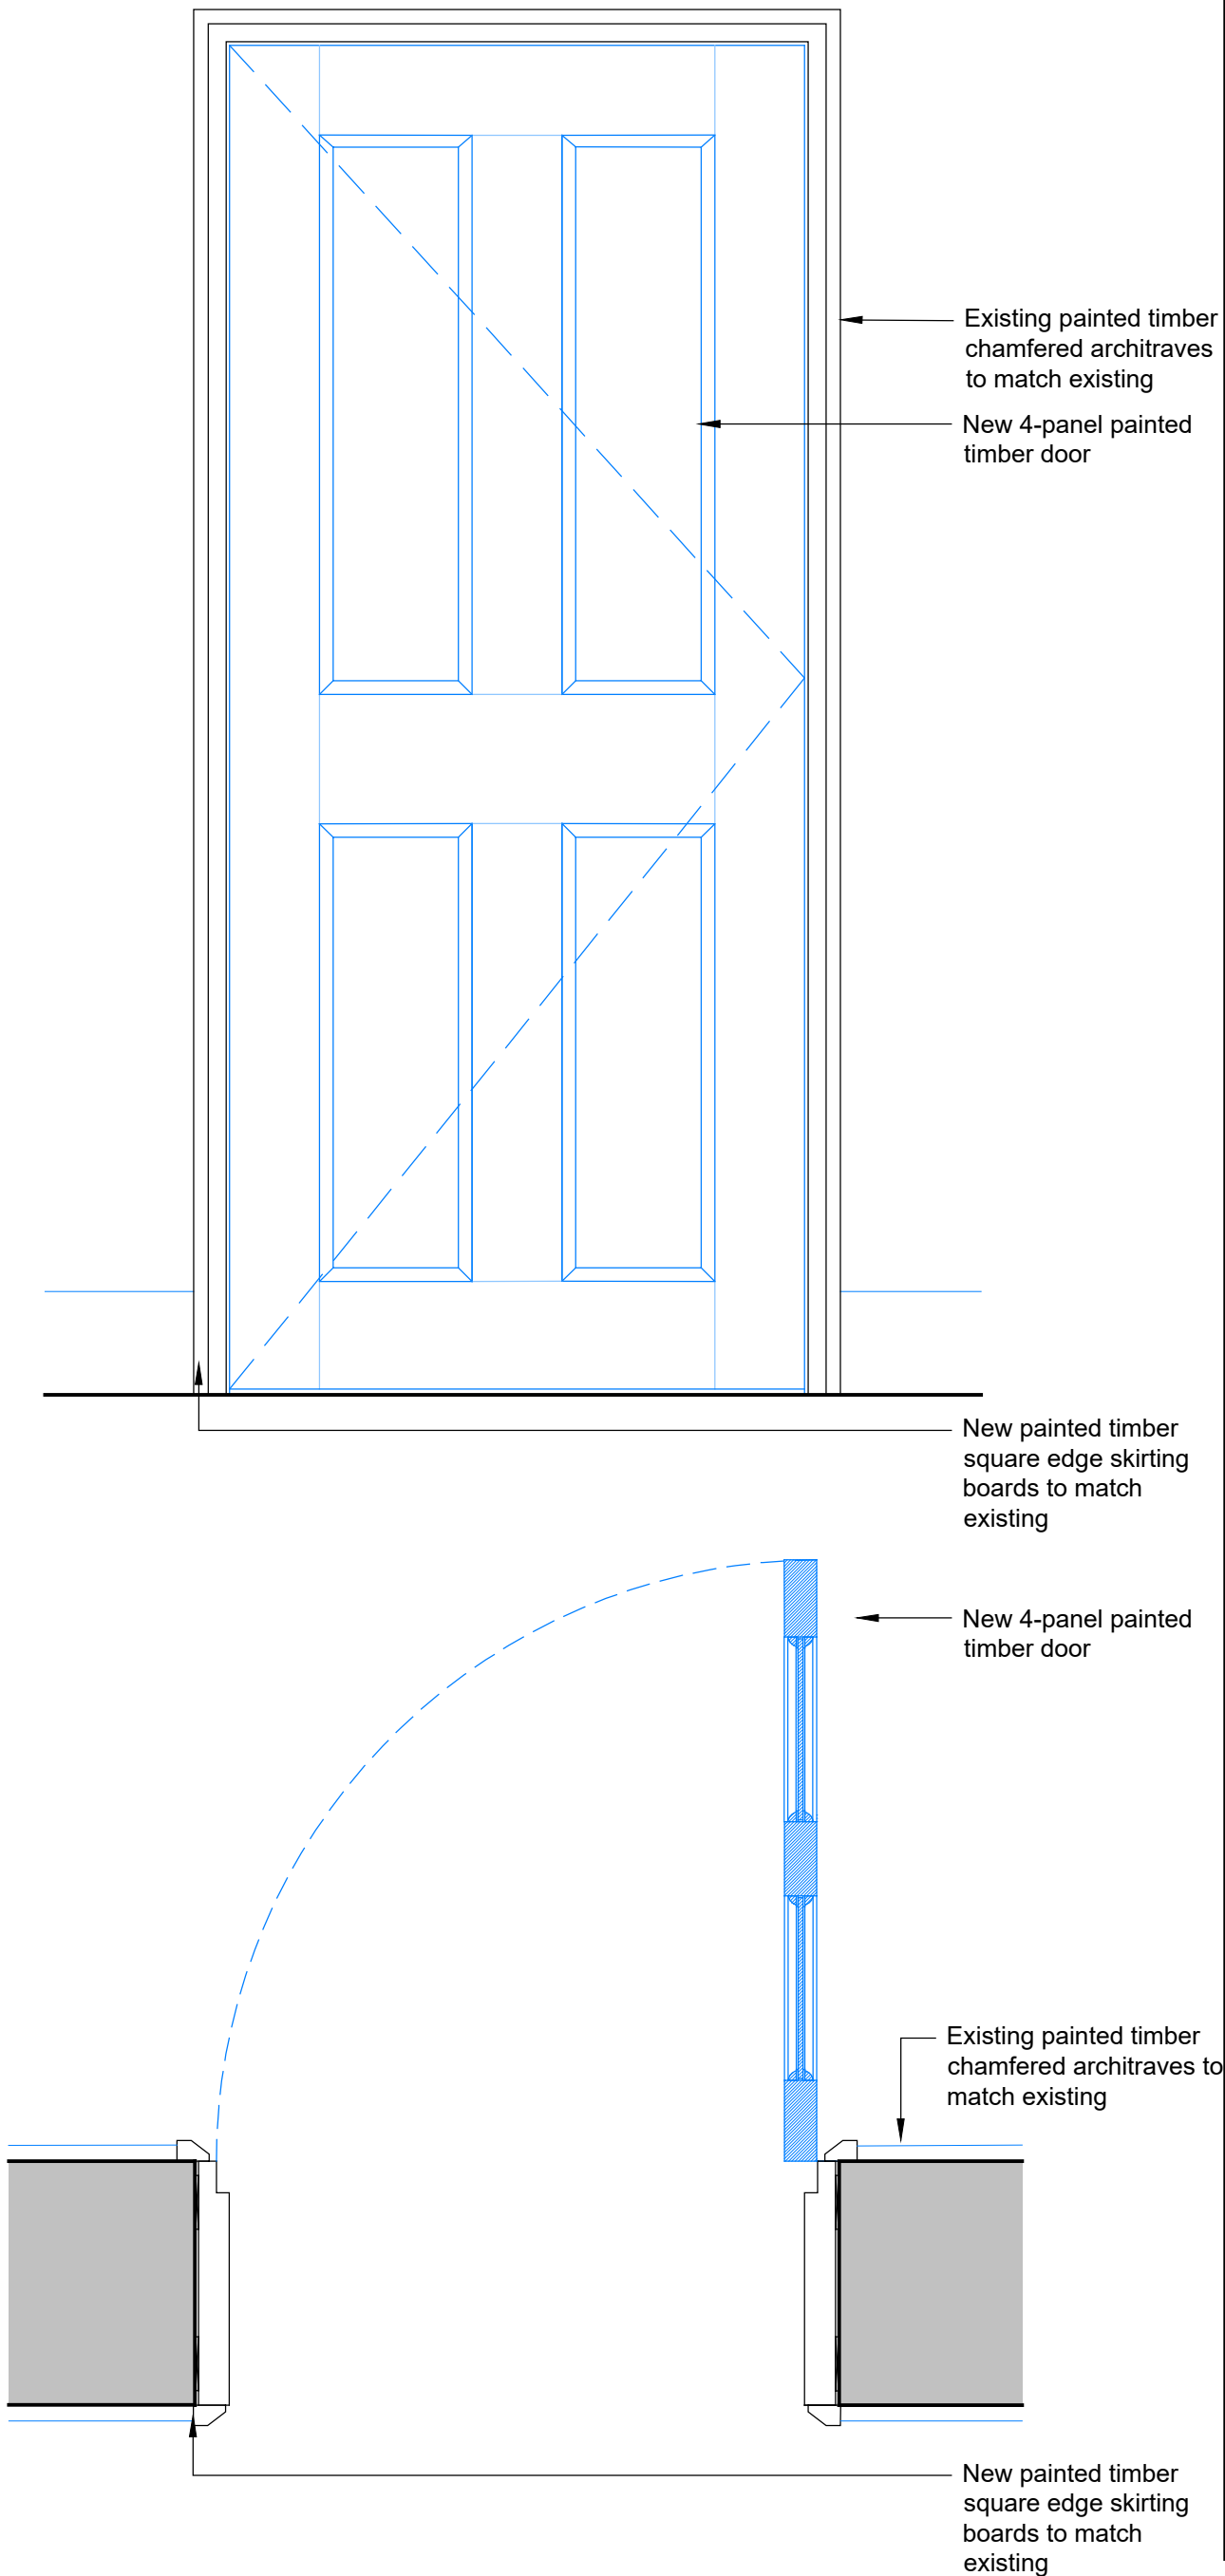

Door Type 05

New Internal 4-Panel Glazed Painted Timber Door Leaf Set
In Existing Frame


Door N°s: DG2b.1
DG4.1
DG5.1

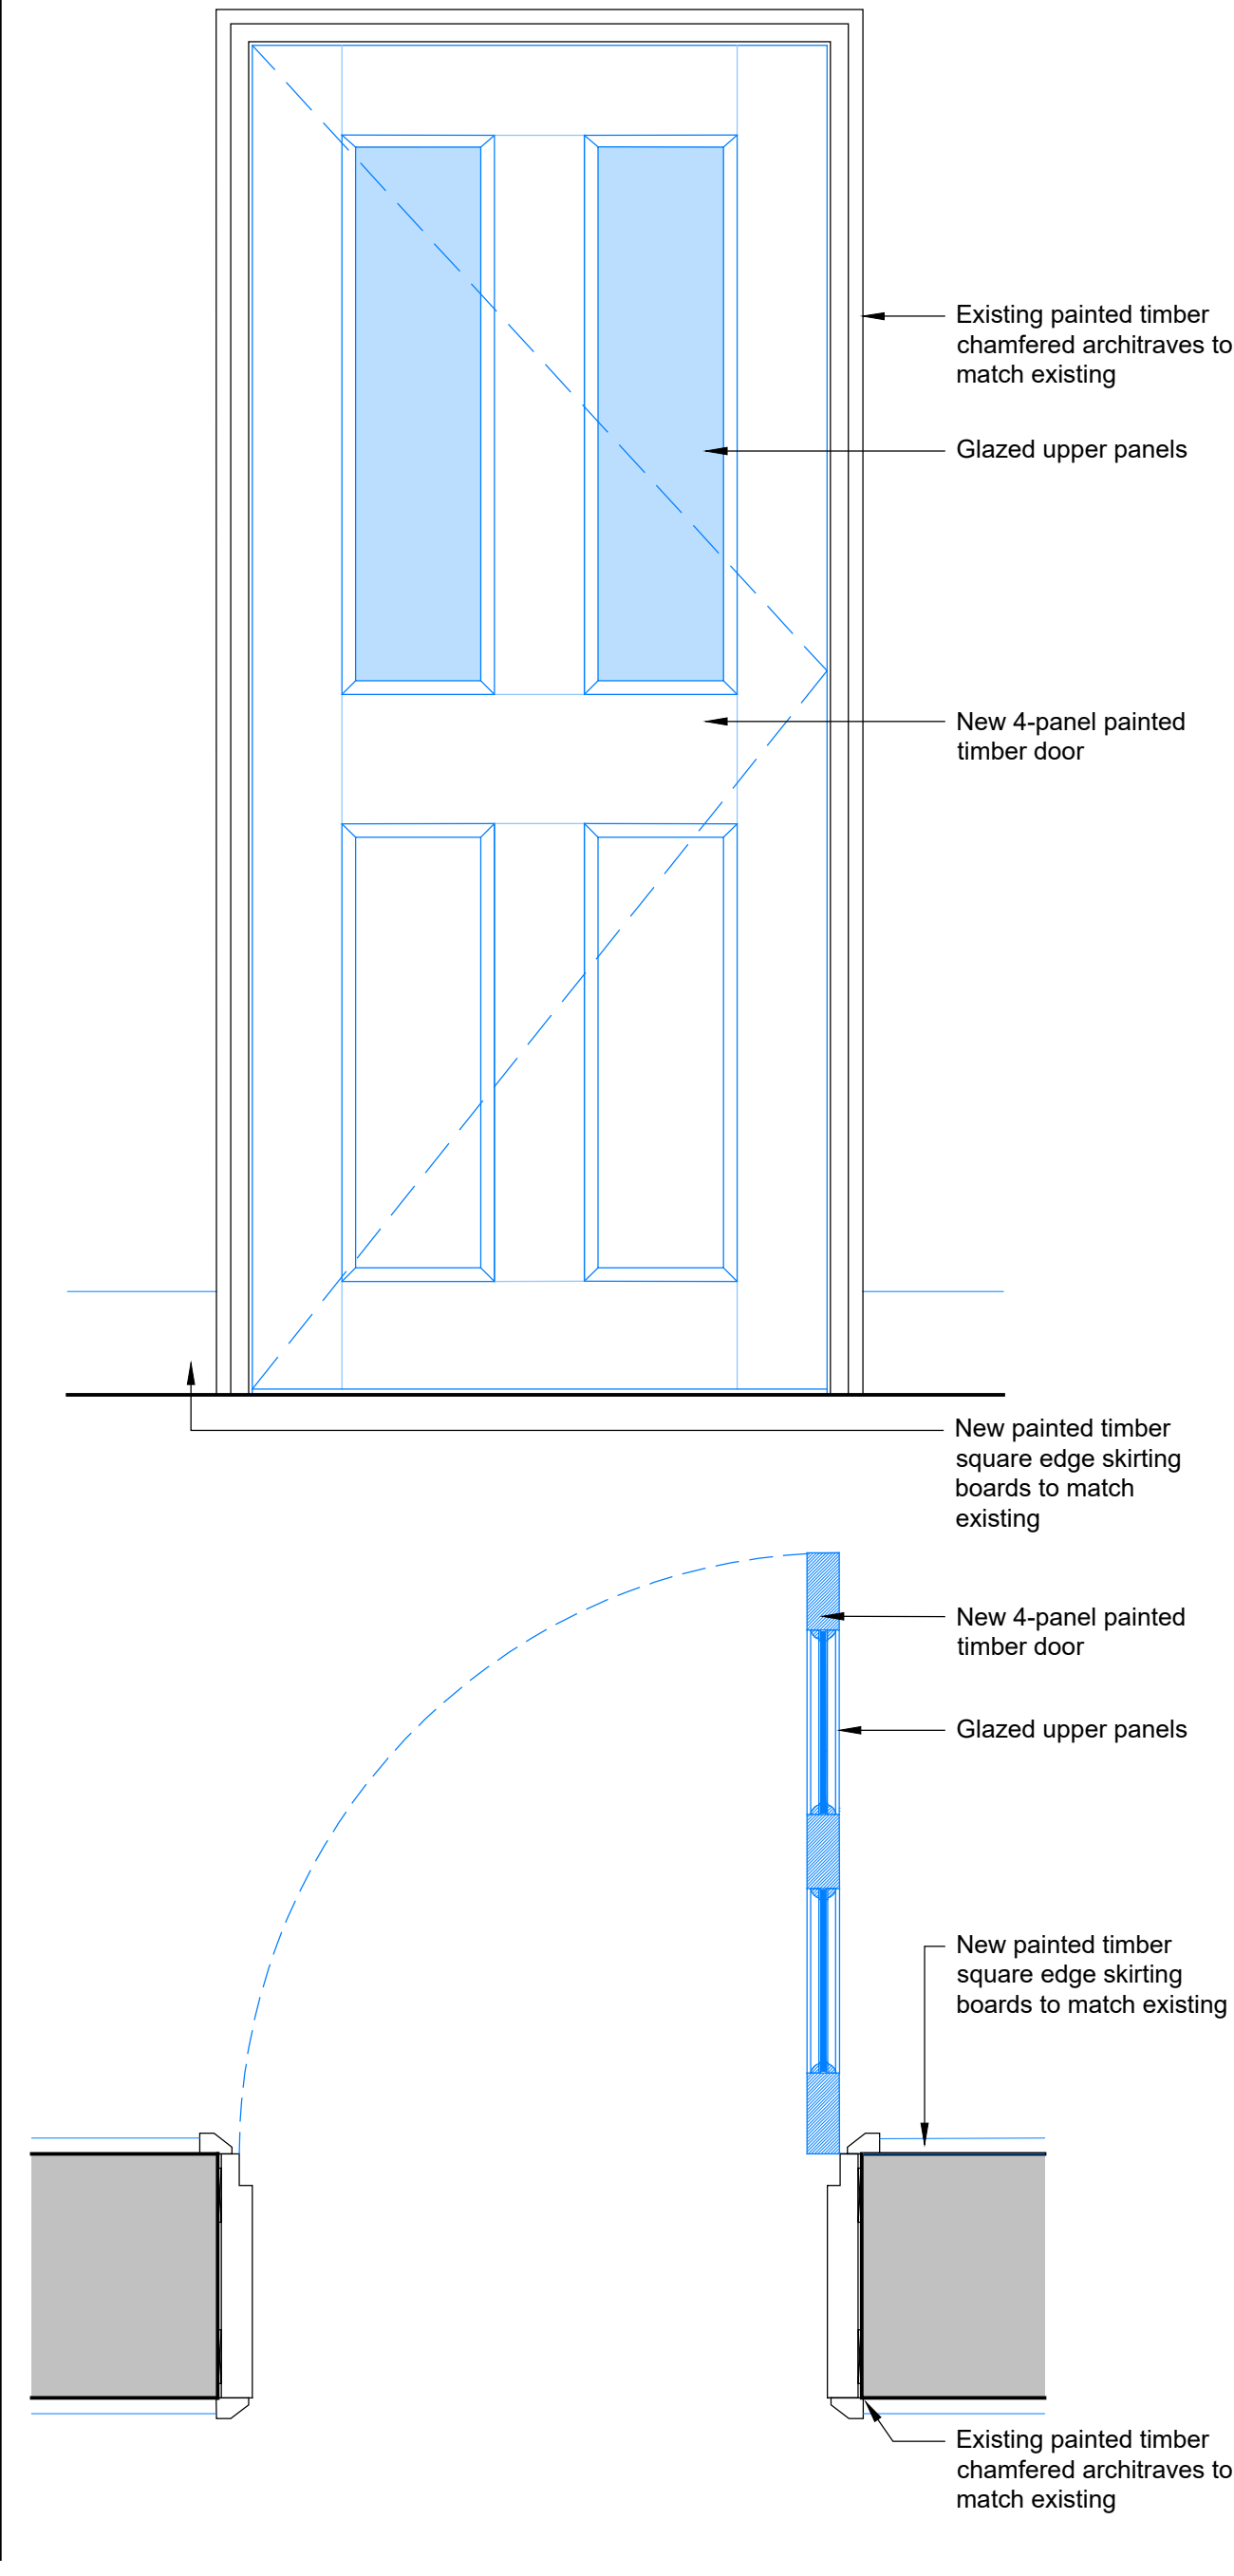

Door Type 06

New Internal Fire Rated 4-Panel Glazed Painted Timber Doorset


Door N^os: DG5.2

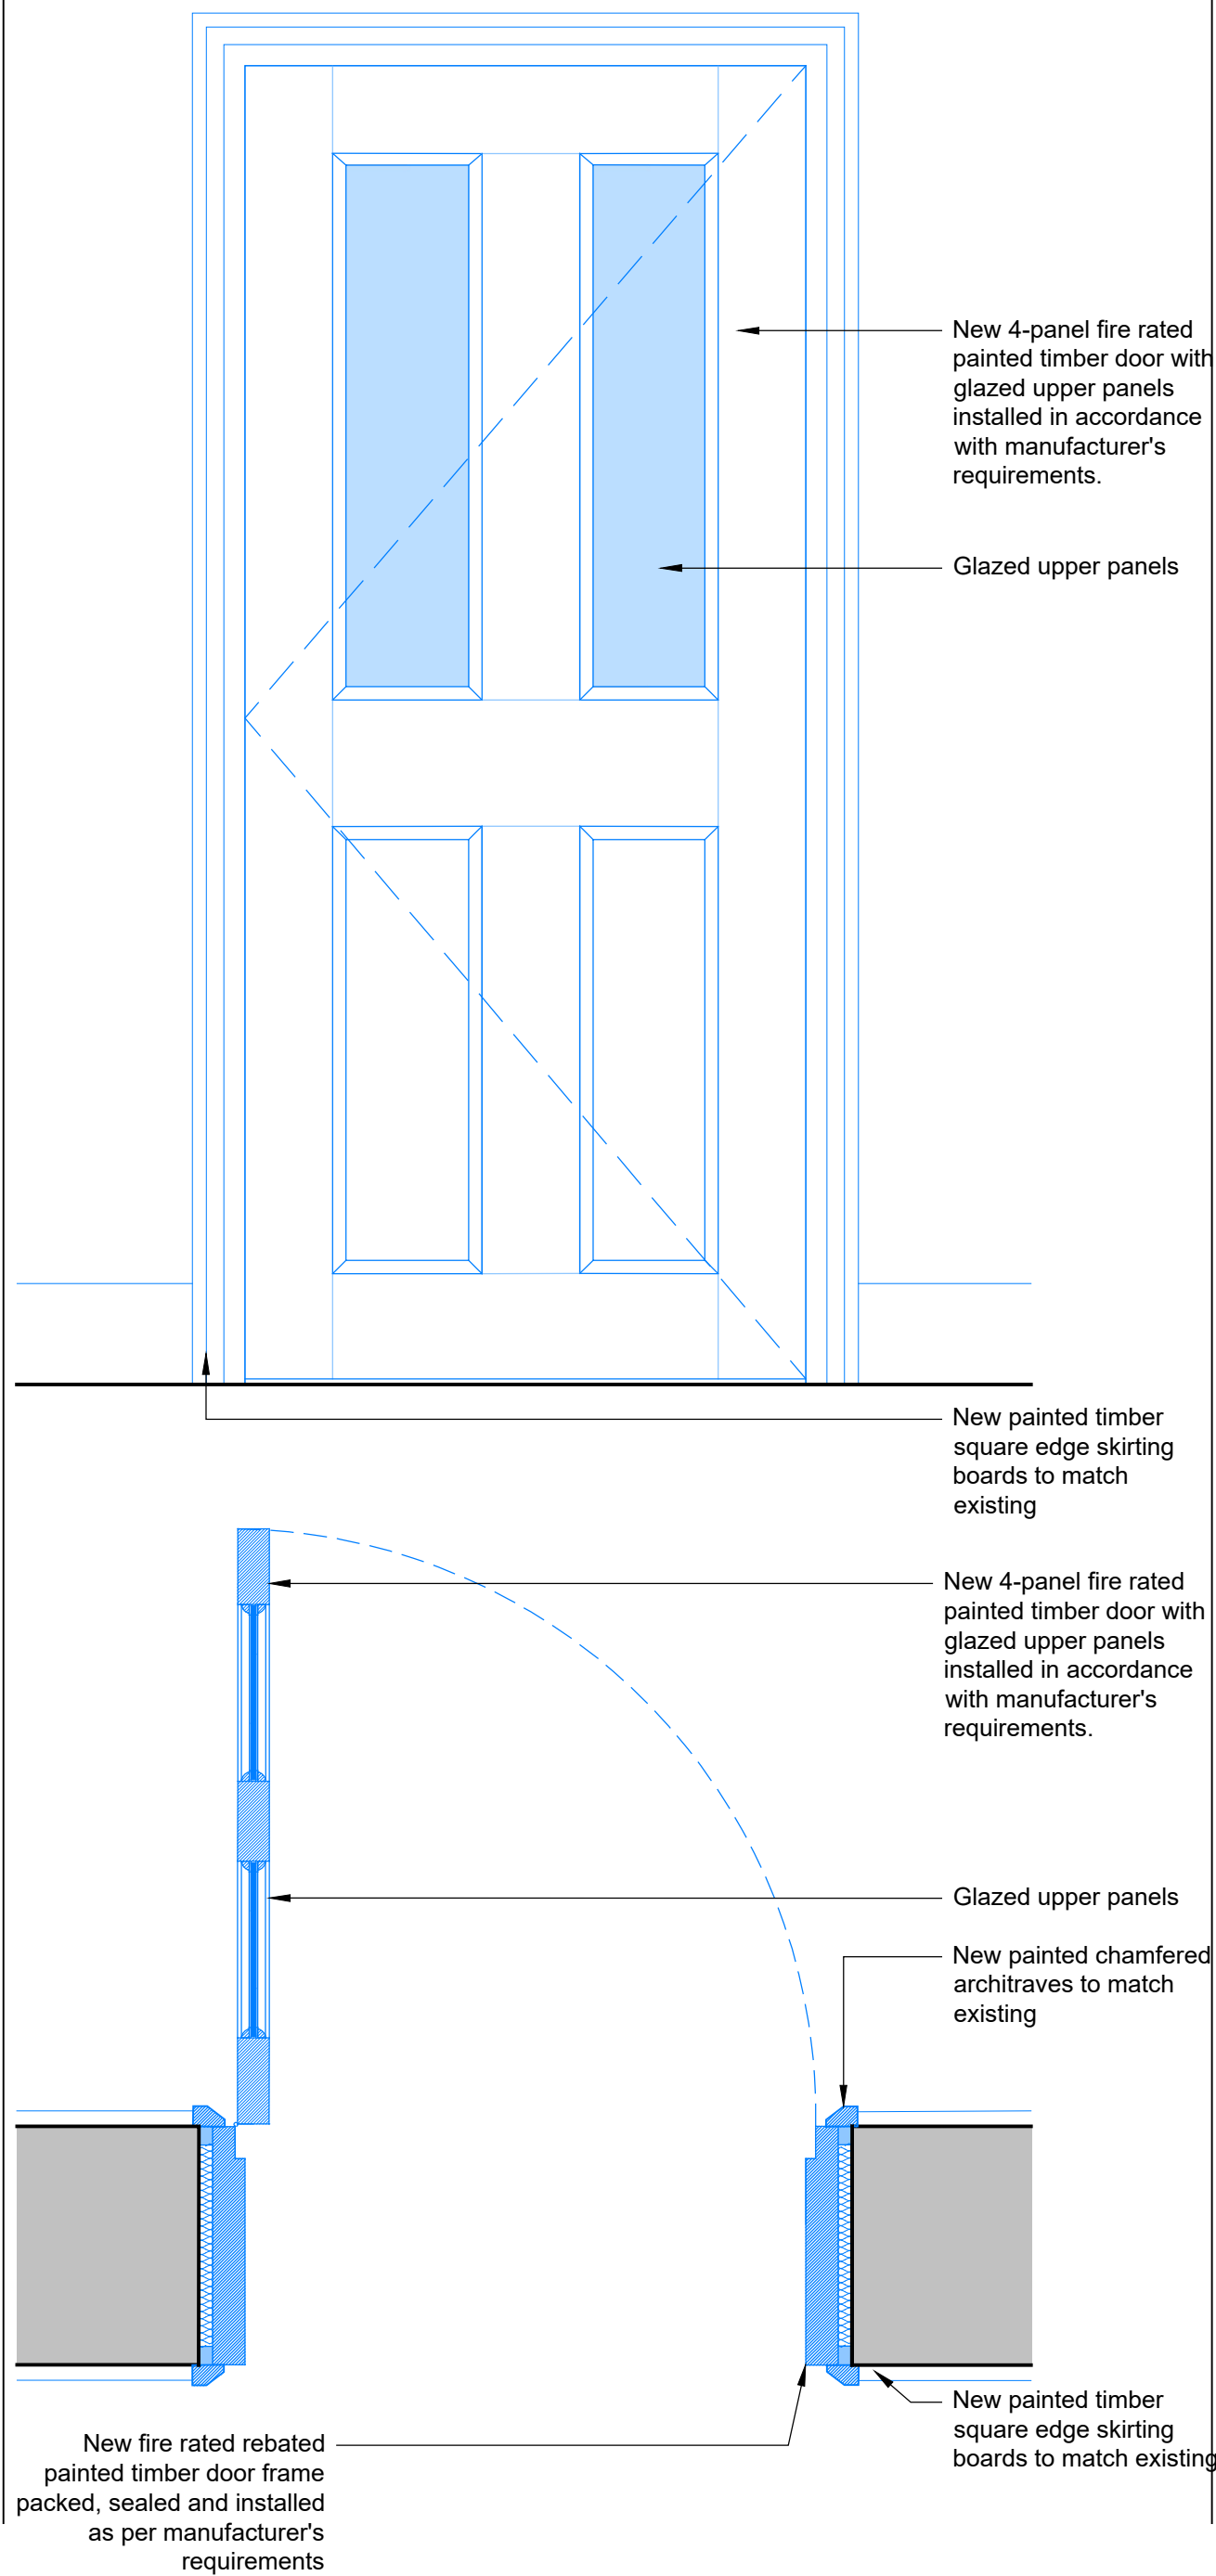

Door Type 07

Existing External 4-Panel Painted Timber Door inserted into existing opening from DG2b.2.

Door N^os: DG7.1

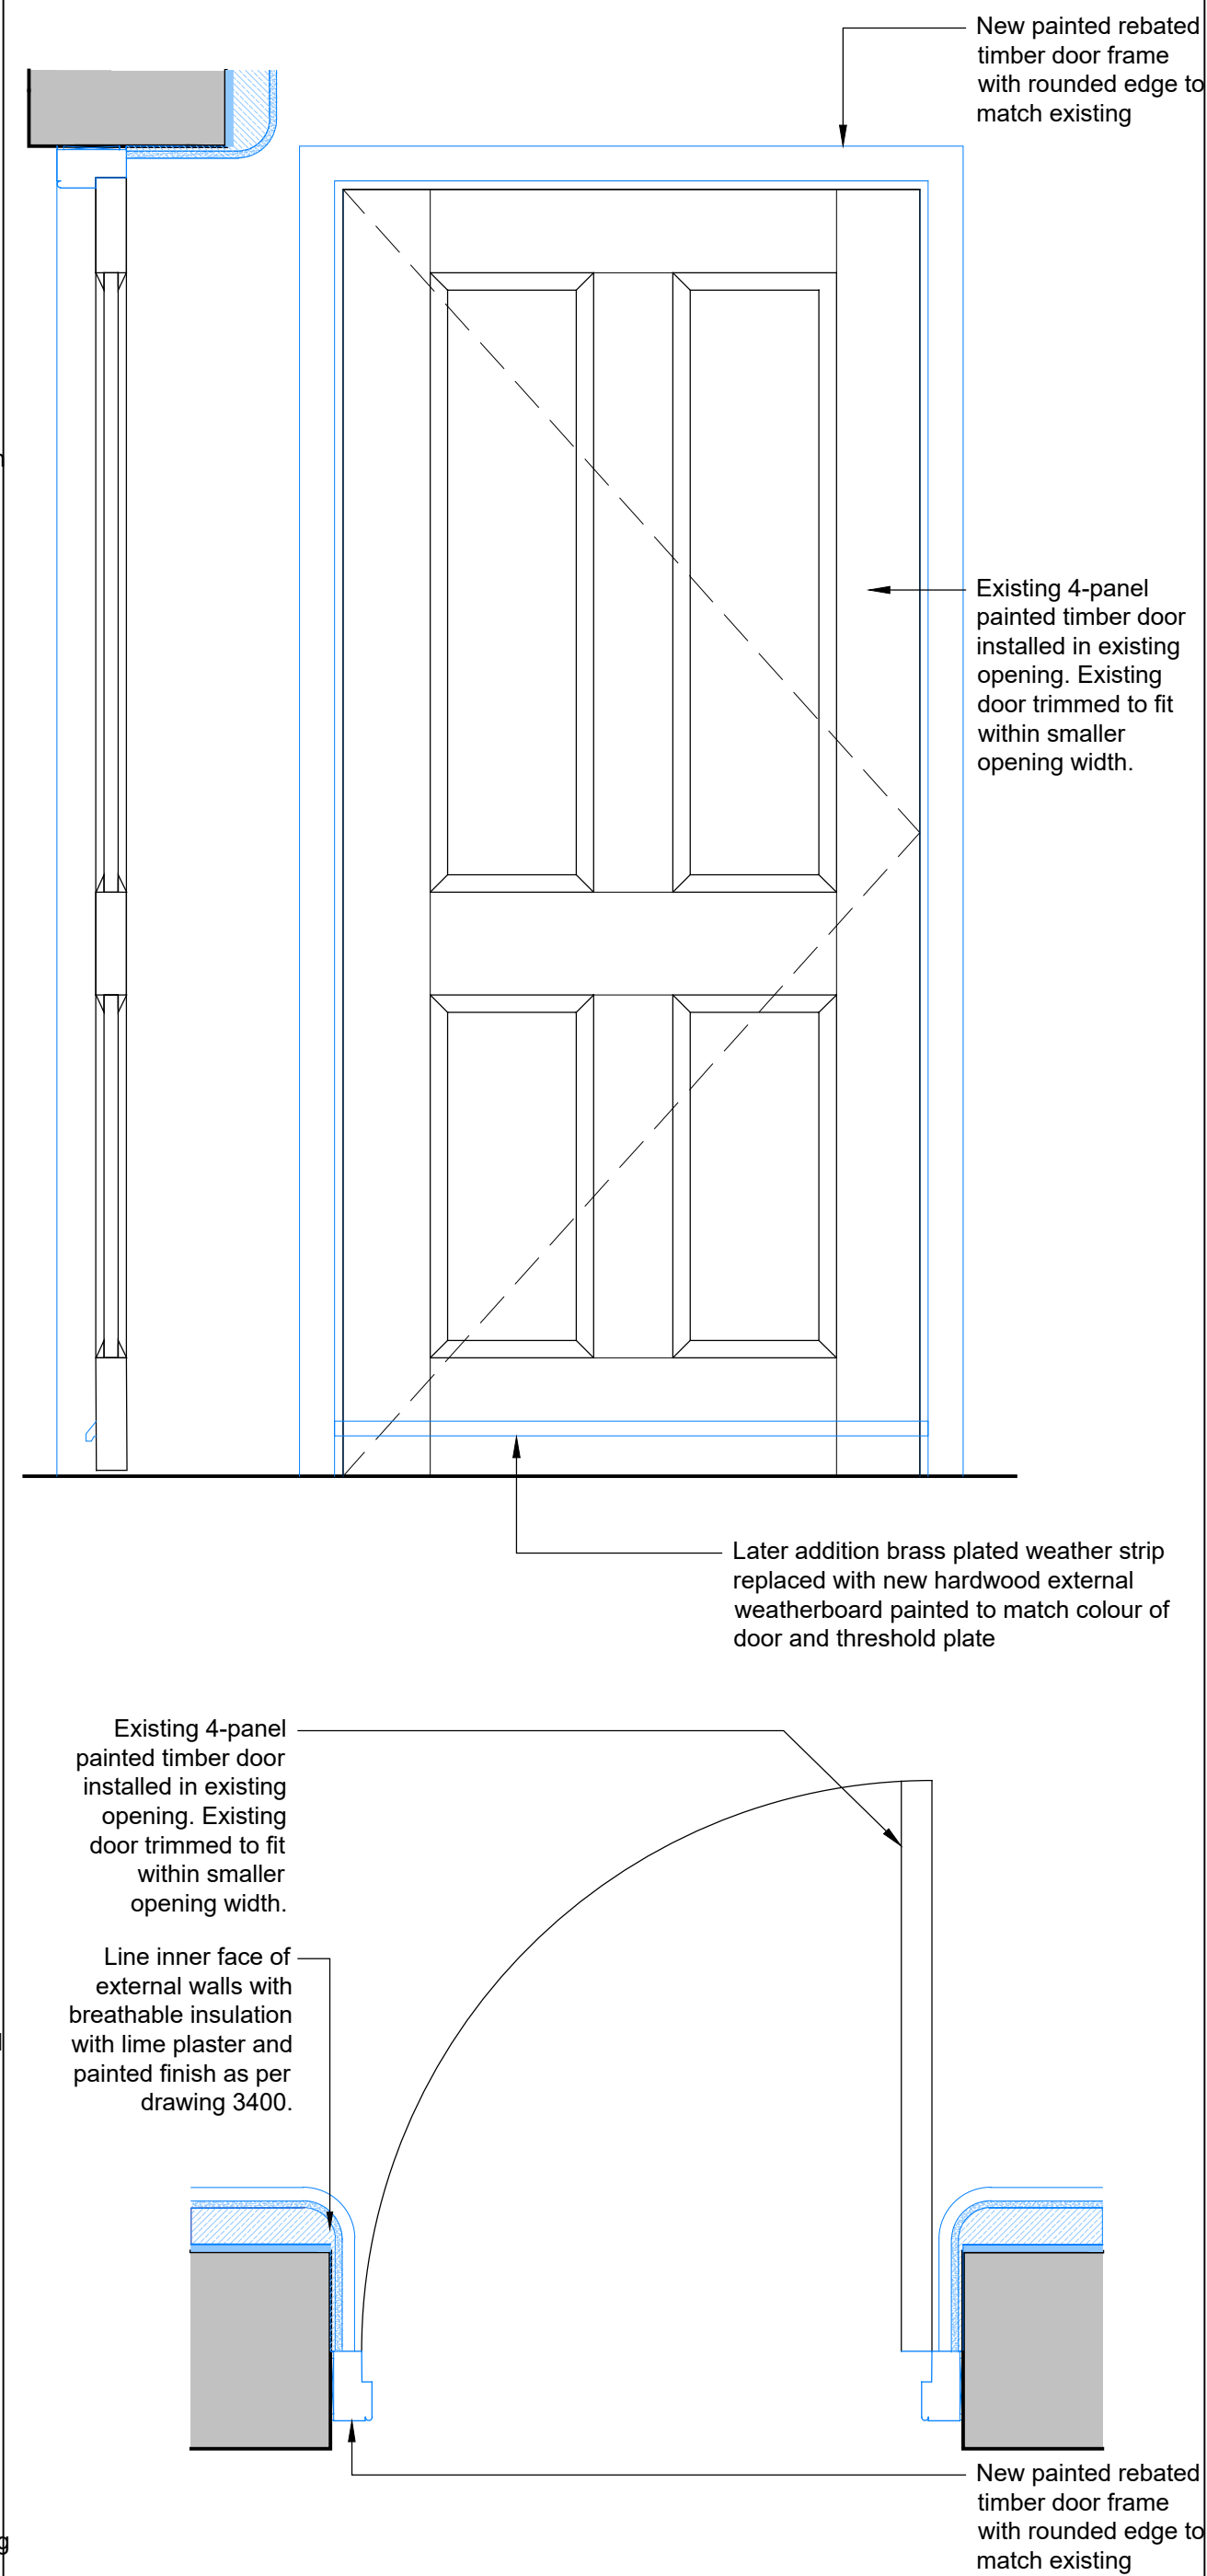

Notes

1. Any dwg format drawing is to be read in conjunction with and at the scale of the accompanying pdf.
2. Where colours other than black or grey are used, the drawing must be plotted in colour.
3. Unless 'C' (Construction) drawings all dimensions are to be checked on site by the contractor, scaling is for Local Authority purposes only.
4. Unless otherwise indicated, all dimensions are in millimeters.
5. All information on this drawing is to be read in conjunction with the relevant Donald Insall Associates specification and trade contractors' drawings and specifications by specialists.
6. In the event of any discrepancy, please contact us immediately.
7. This drawing may contain survey information by others and is to be used solely for the purposes for which it was issued.
8. These are uncontrolled documents issued for information purposes only. If you have any queries regarding the drawings, please contact DIA immediately.
9. Please note DIA cannot hold responsible for any errors arising from changes made to an uncontrolled dwg file.

Drawing Status

- F** Feasibility
- S** Sketch Design
- P** Planning
- B** Building Control
- D** Developed Design
- M** Measurement
- T** Tender
- C** Construction
- R** Record

[illegible]

Donald Insall Associates
Chartered Architects and Historic Building Consultants

Bridgeway House, 5 Bridge Place
Chester CH1 1SA
(+44) 01244 350 063
chester@insall-architects.co.uk

The Heath House, Tean, Stoke-on-Trent

North Lodge
Door Schedule (2 of 2)

Project	No	
STHH.02	3201	
Scale (A1)	Status	Revision
1:10	3P	2