




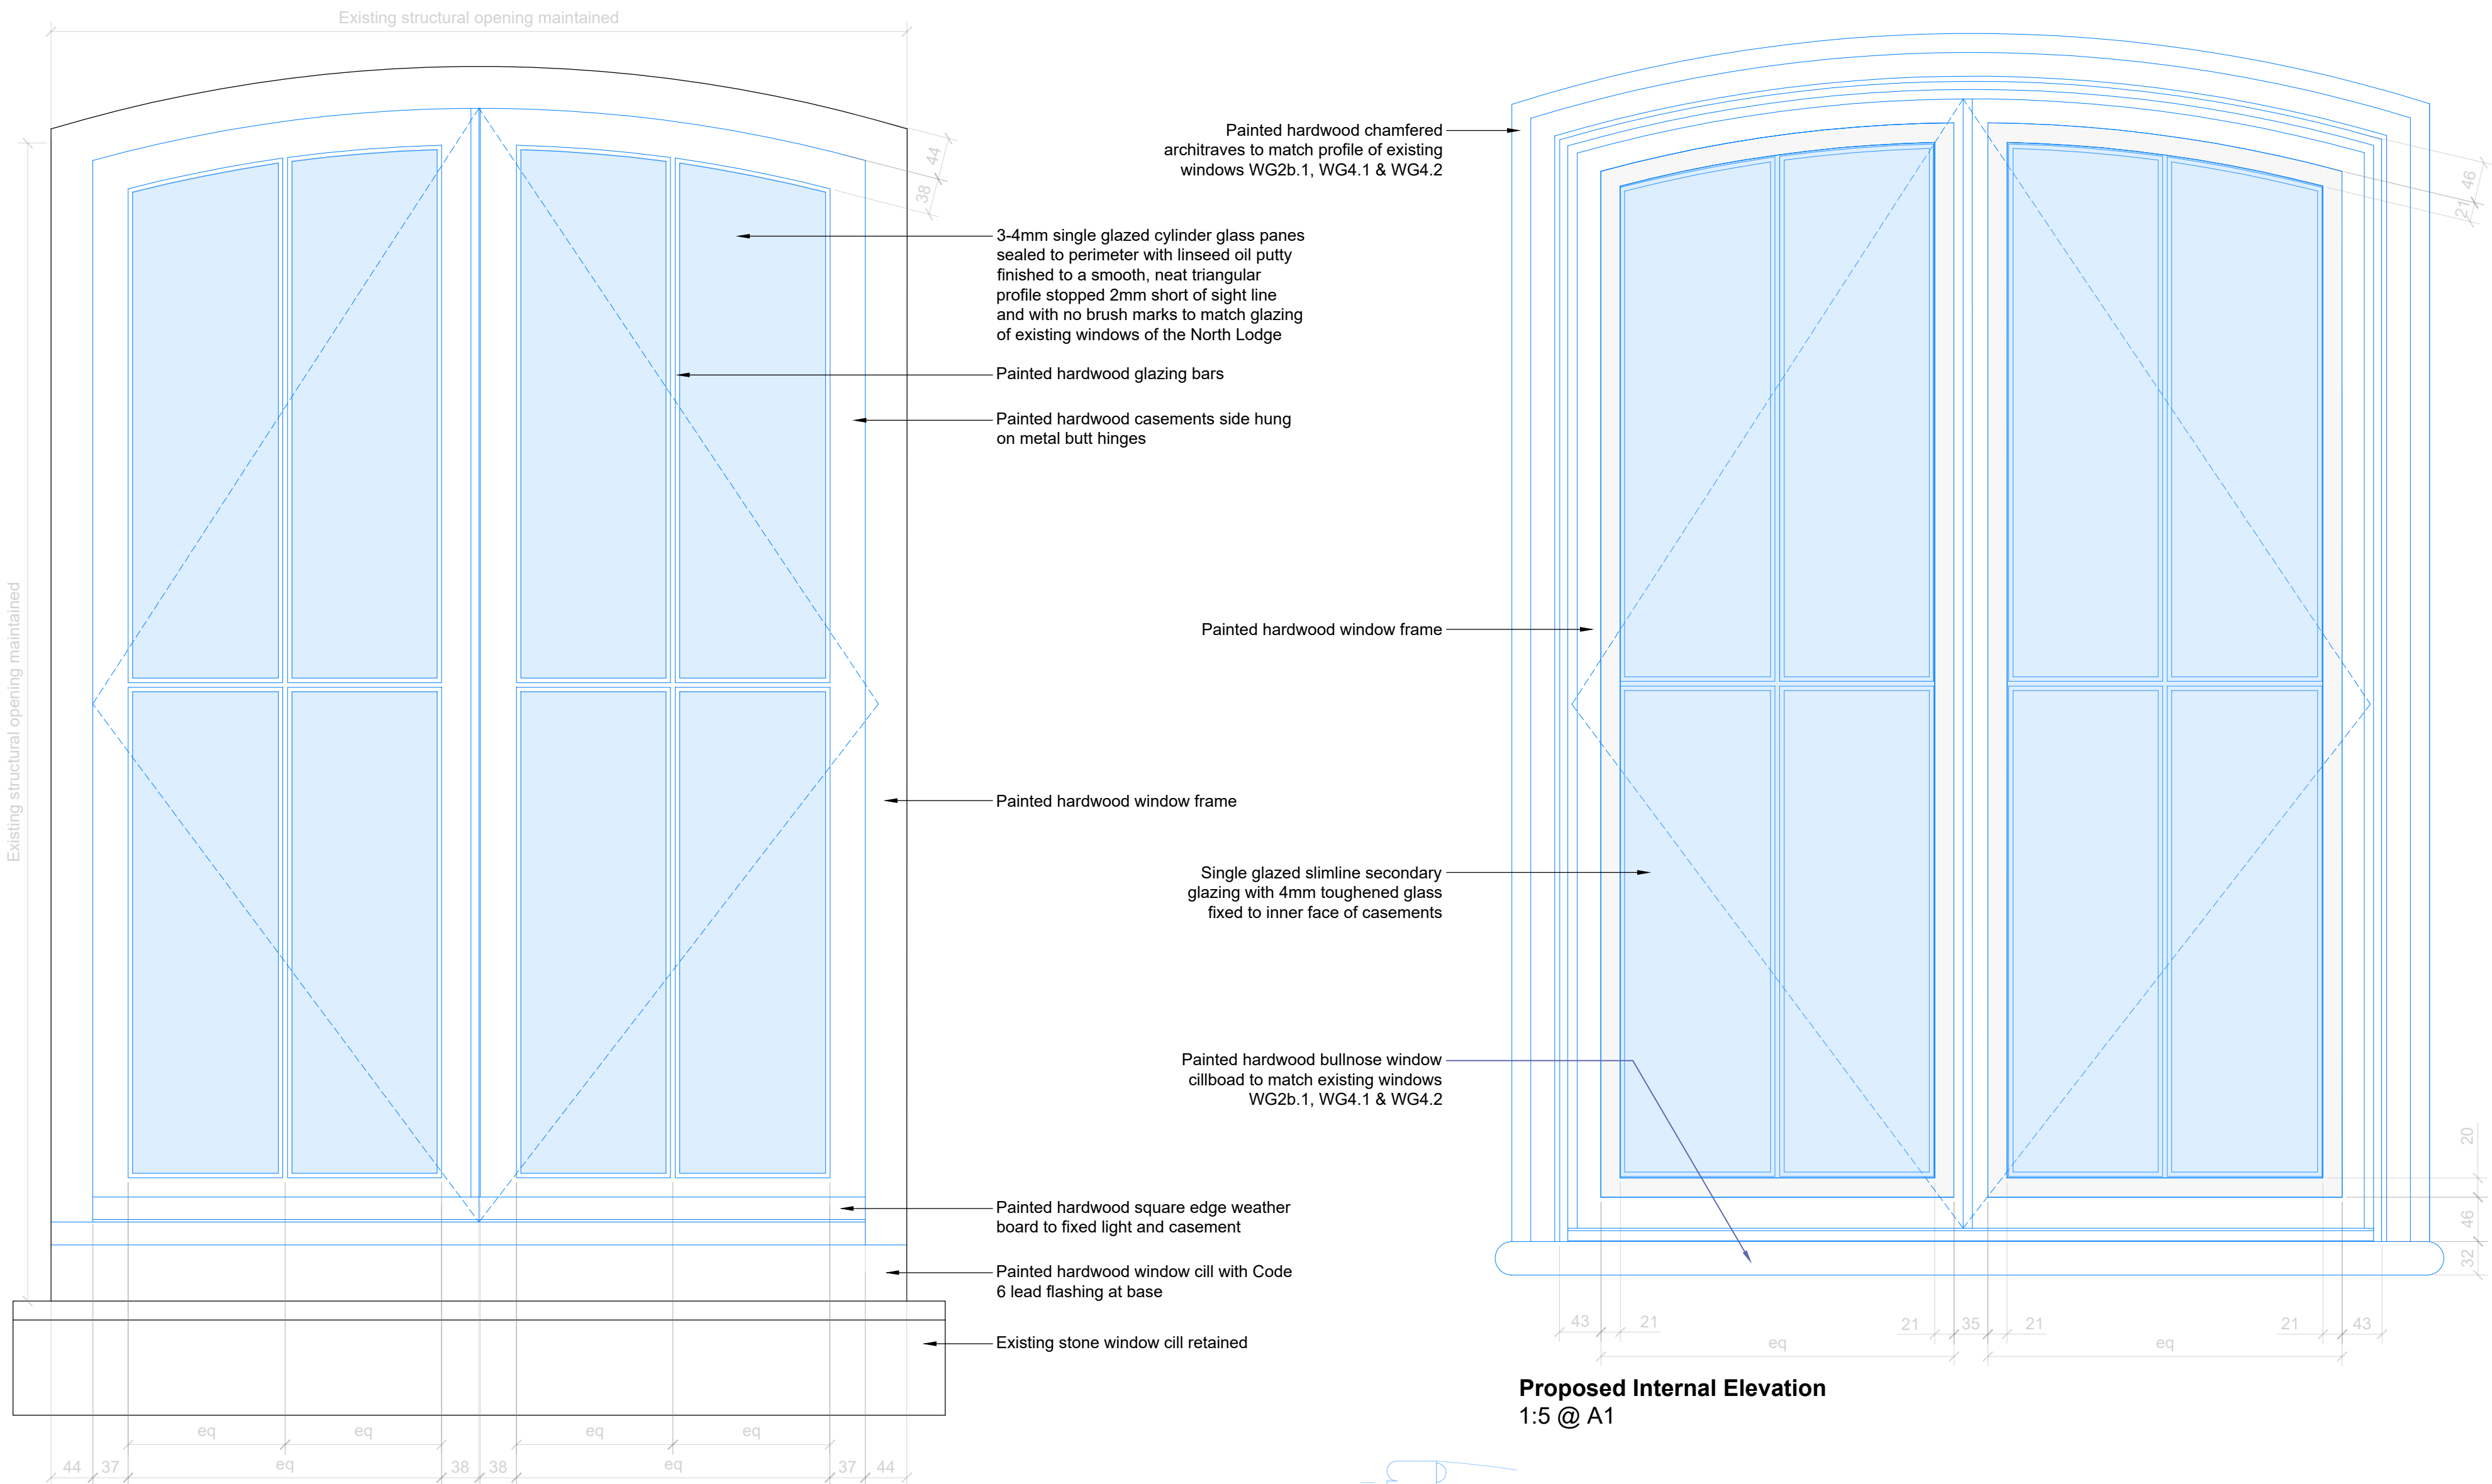


Proposed External Elevation
1:5 @ A1

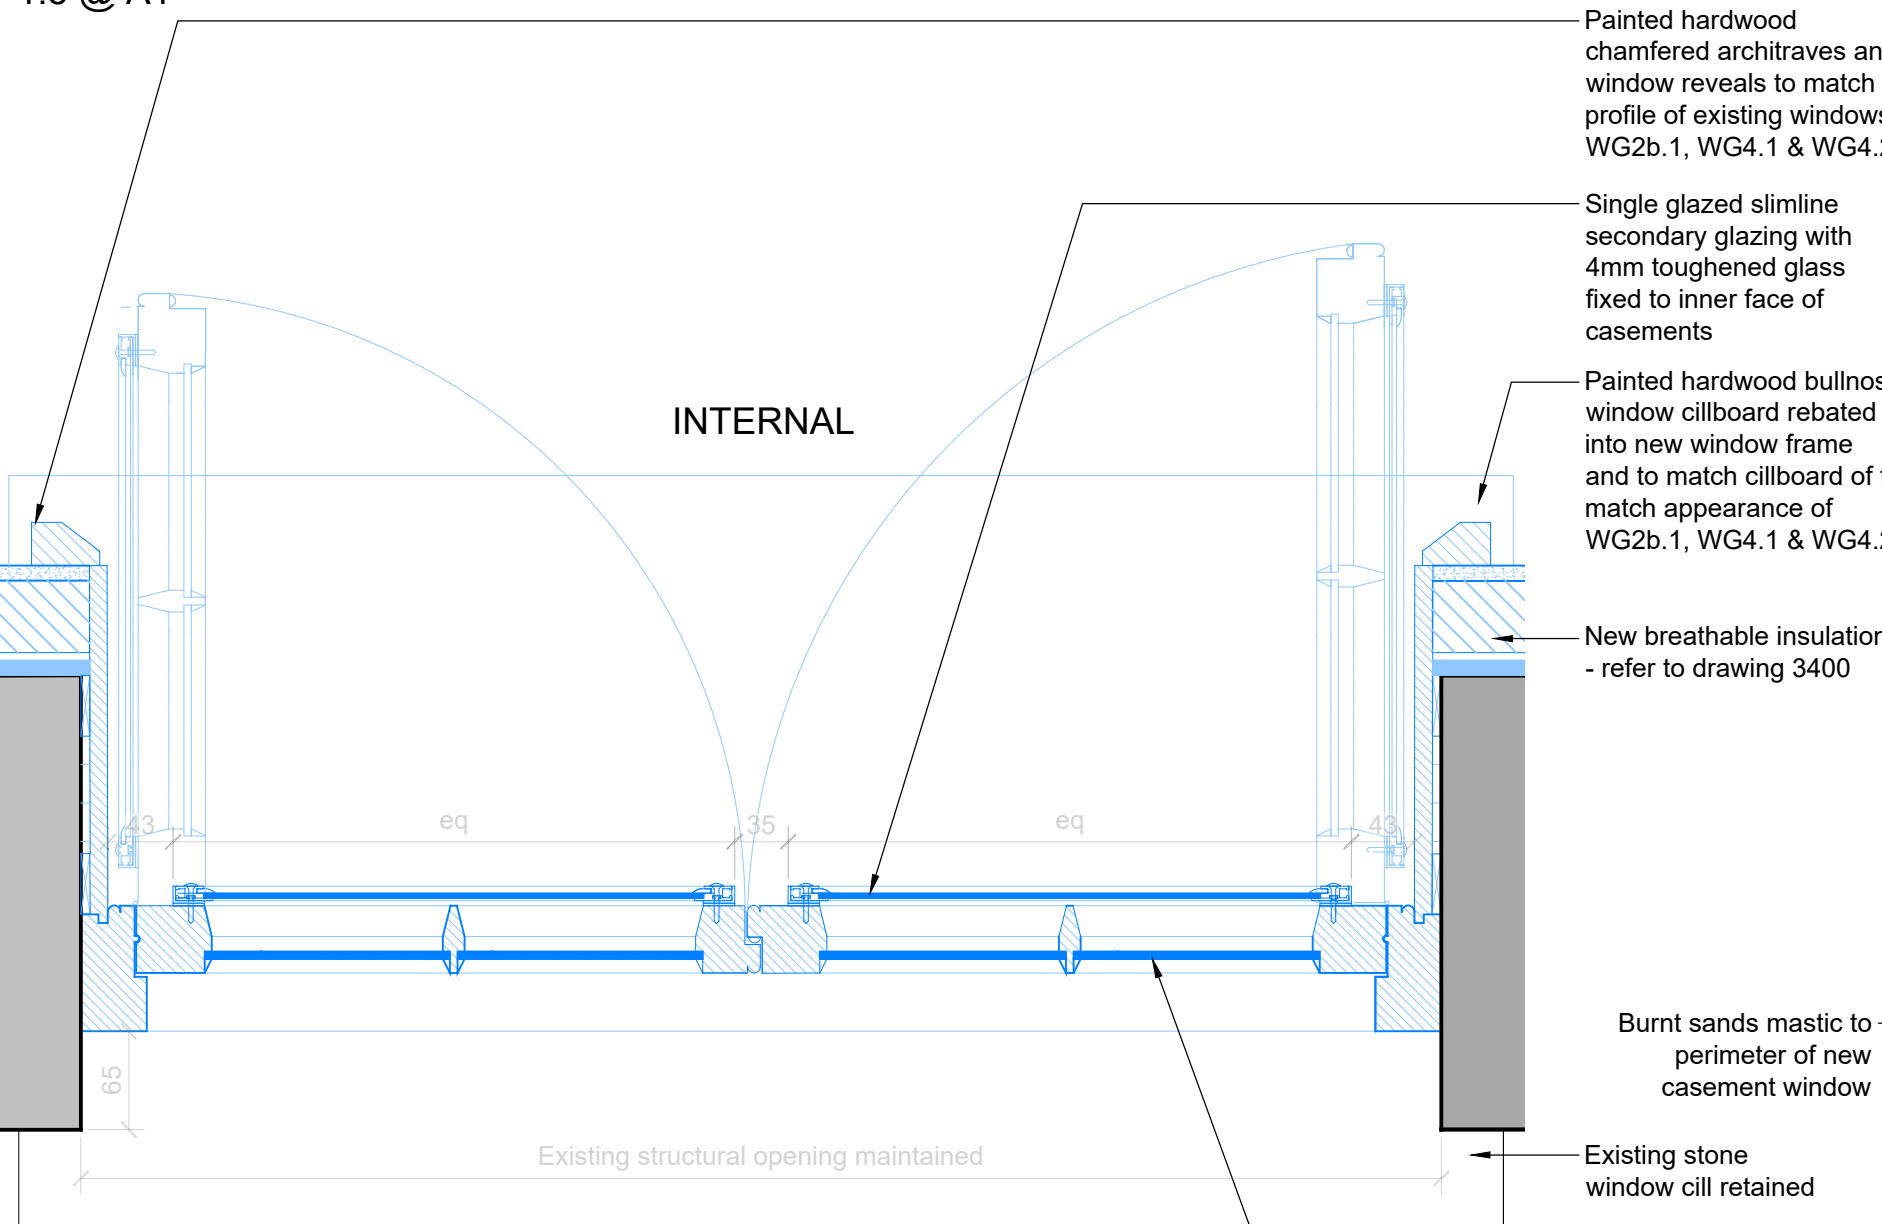


Proposed Plan
1:5 @ A1

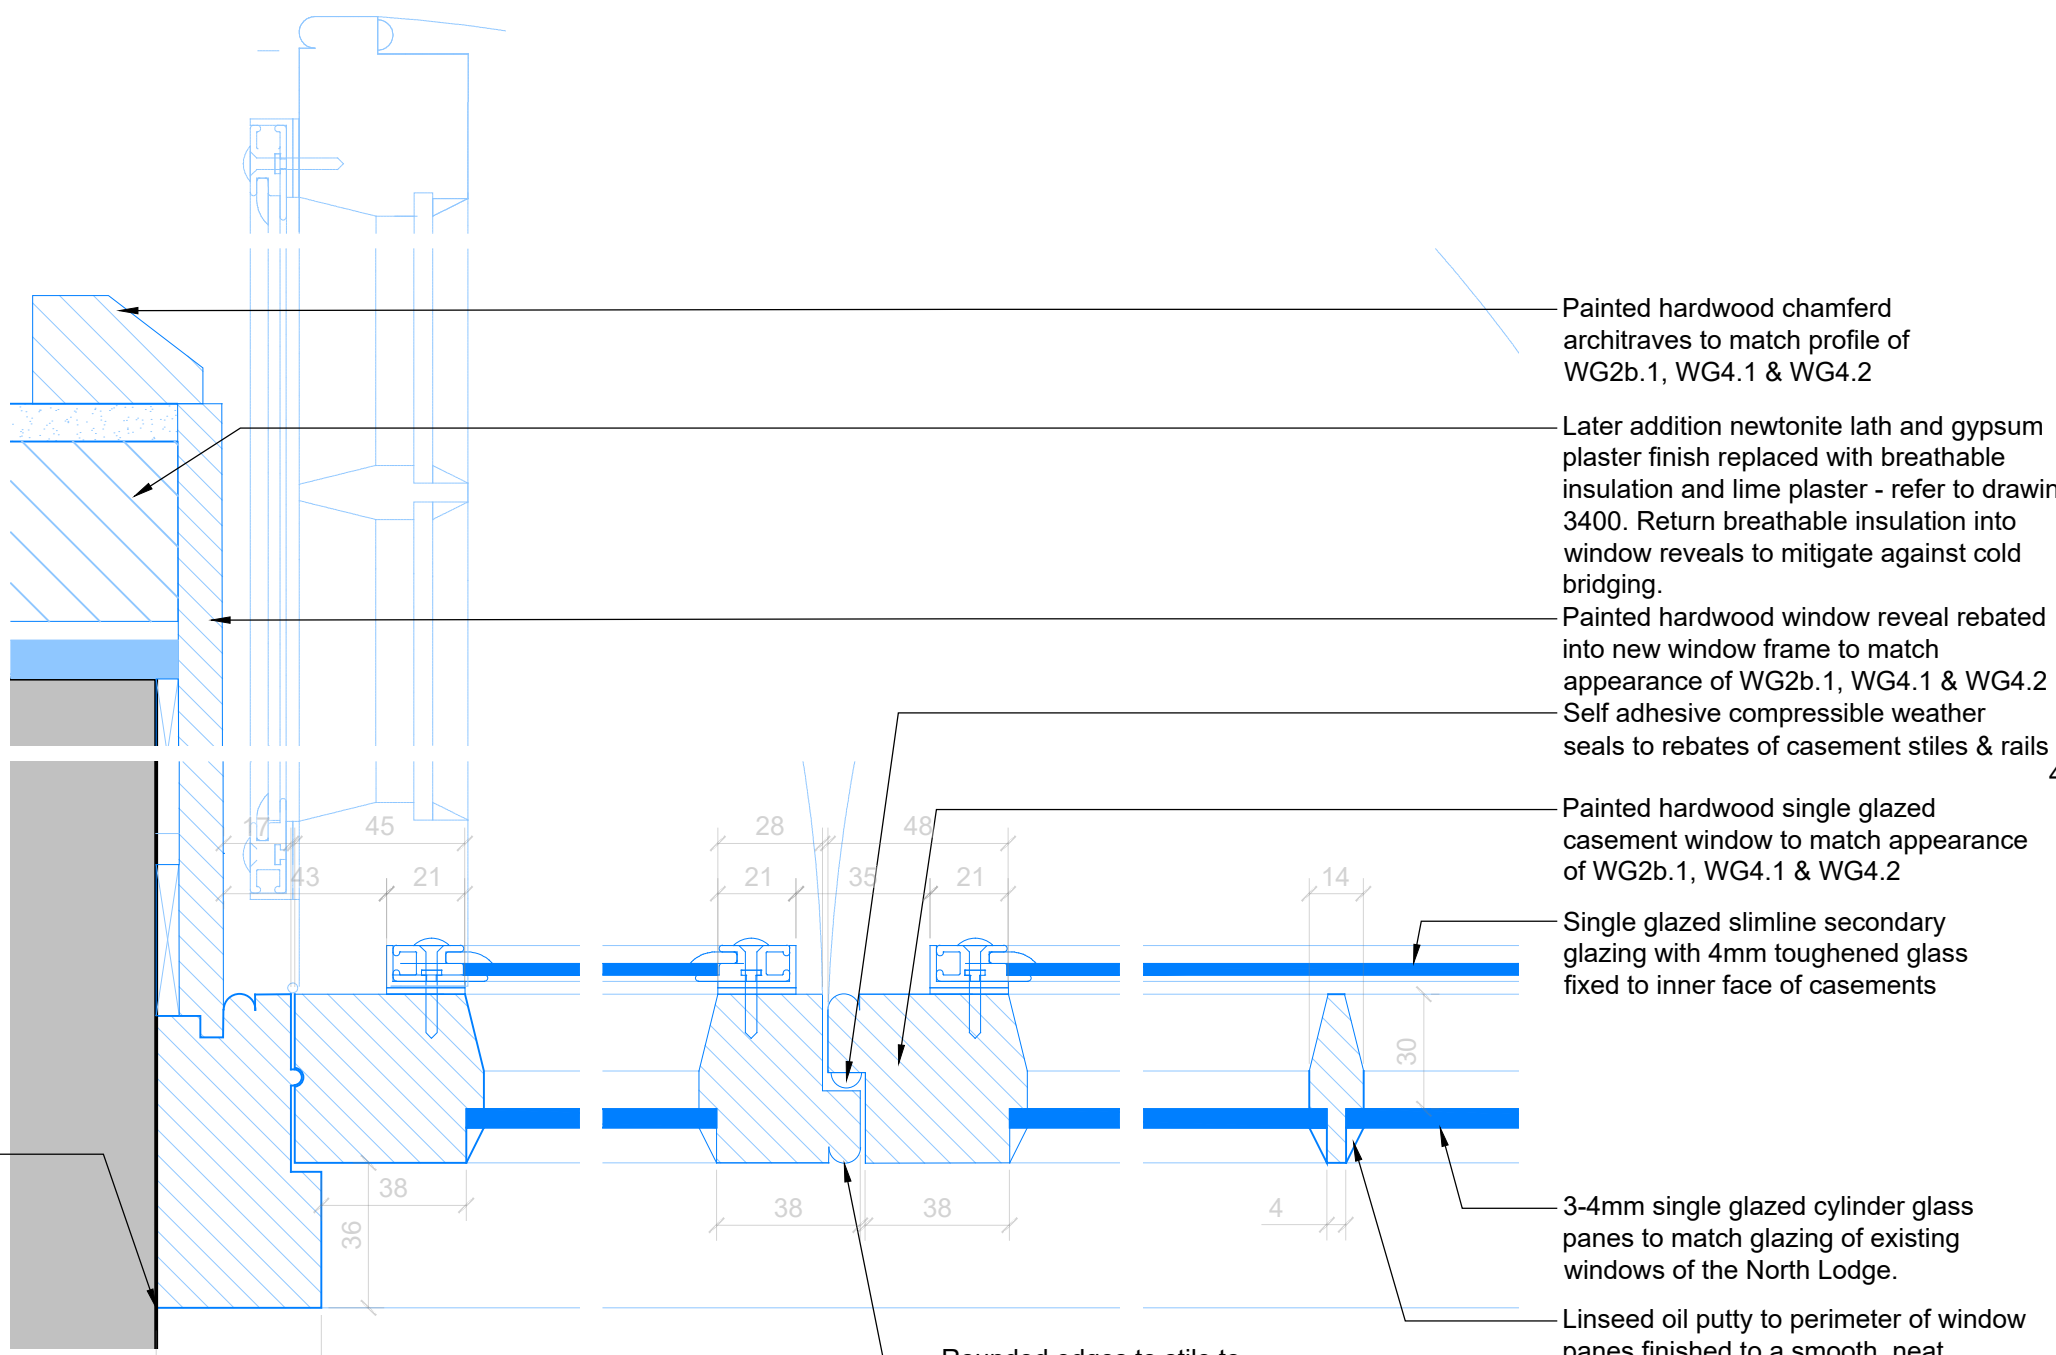

Proposed Plan Details
1:2 @ A1

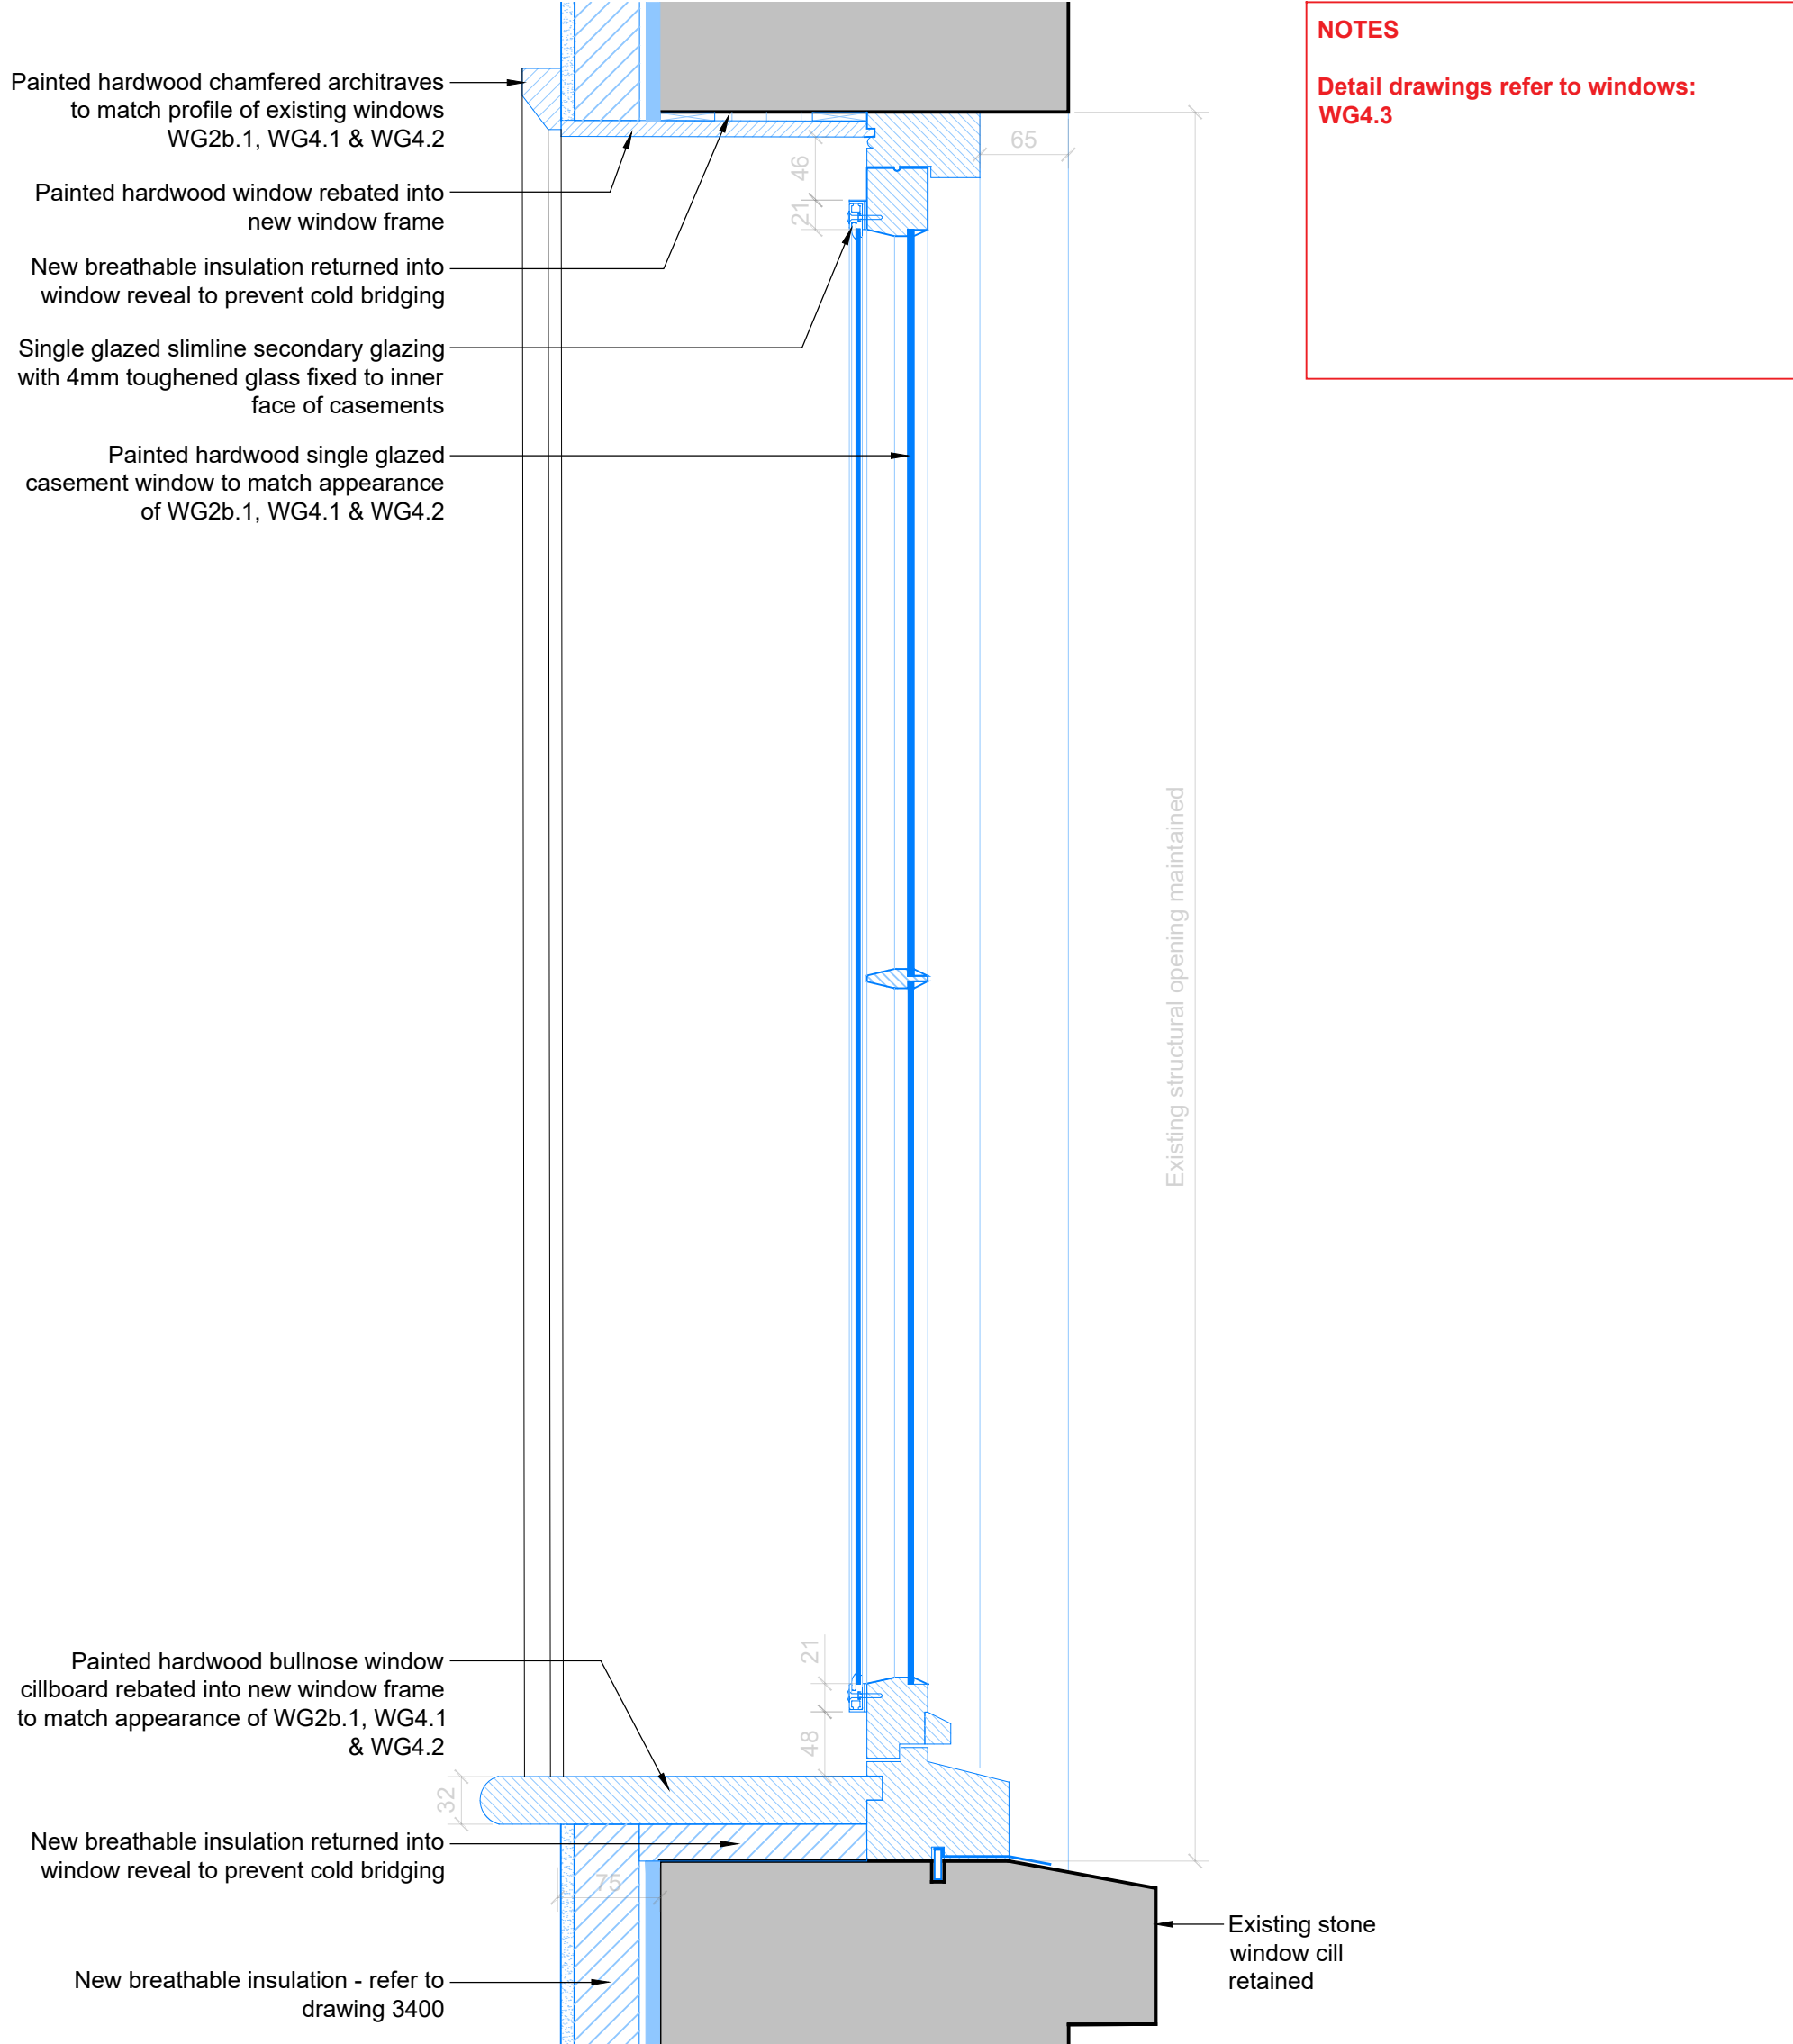

Proposed Section
1:5 @ A1

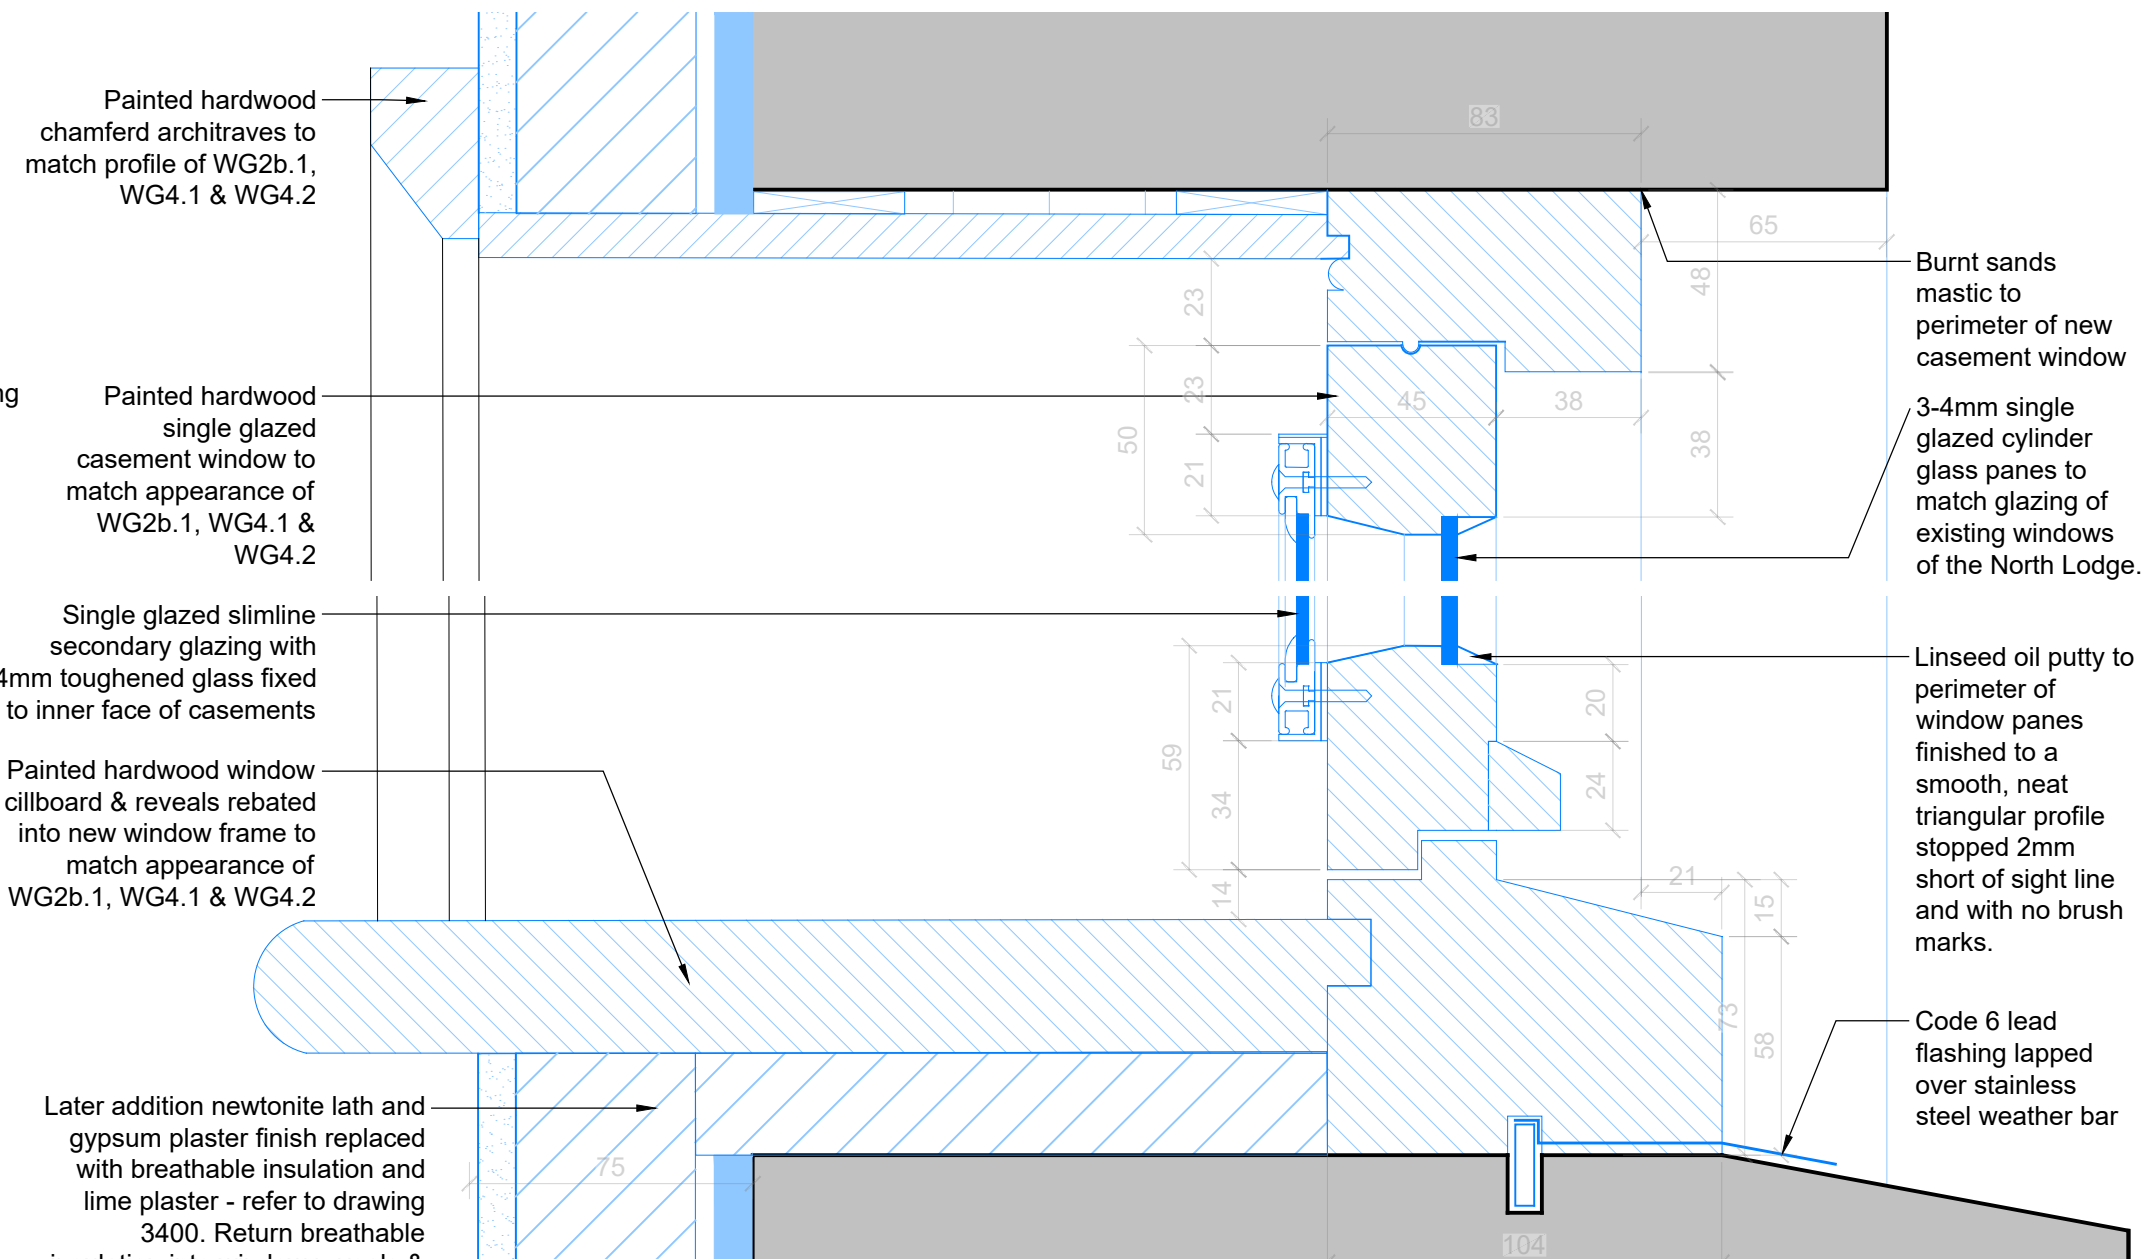

Proposed Section Details
1:2 @ A1

NOTES
Detail drawings refer to windows:
WG4.3

Notes - Any dwg format drawing is to be read in conjunction with and at the scale of the accompanying pdf. - Where colours other than black or grey are used, the drawing must be plotted in colour. - For status 'C' (Construction) drawings all dimensions are to be checked on site by the contractor, scaling is for Local Authority purposes only. - Unless otherwise indicated, all dimensions are in millimeters. - All information on this drawing is to be read in conjunction with the relevant Donald Insall Associates specification and trade contractors' drawings and information by specialists. - In the event of any discrepancy, please contact us immediately. - This drawing may contain survey information by others and is to be used solely for the purposes for which it was issued. - These are uncontrolled documents issued for information purposes only. If you have any queries regarding the drawings, please contact DIA immediately. - Please note DIA cannot be held responsible for any errors arising from changes made to an uncontrolled dwg file.		Drawing Status F Feasibility S Sketch Design P Planning B Building Control D Developed Design M Measurement T Tender C Construction R Record		Rev Date Dwn Auth Revision		P0 27-03-26 MDP DYP Planning Issue		Rev Date Dwn Auth Revision		© 2019 DONALD INSALL ASSOCIATES LTD		Donald Insall Associates Chartered Architects and Historic Building Consultants Bridgegate House, 5 Bridge Place Chester CH1 1SA (+44) 01244 350 063 chester@insall-architects.co.uk The Heath House, Tean, Stoke-on-Trent North Lodge Joinery Detail - Type D		Project STHH.02 Scale (A1) 1:5 / 2		No 3263 Status 3P		Revision 0	
--	--	--	--	---	--	---	--	---	--	--	--	---	--	--	--	---	--	--------------------------	--