


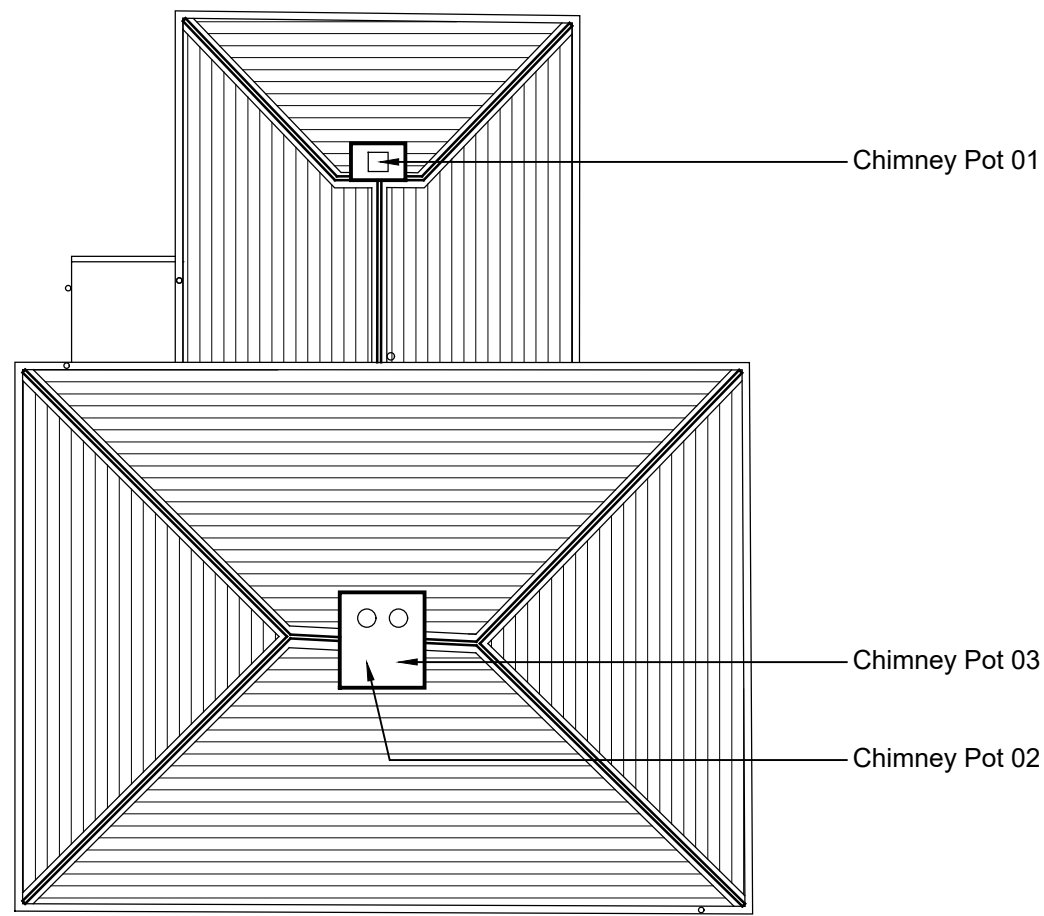

01  
3303  
Key Plan  
1:100 @ A1



02  
3303  
Existing Chimney Pot 01  
NTS

Existing terracotta / buff hooded chimney pot in fair condition and will therefore be retained and reinstalled in its original position.

**NOTE: A birdguard will *not* be fitted to this chimney pot**



03  
3303  
Existing Chimney Pots 02 & 03  
NTS

Existing metal birdguards to chimney pots 02 & 03


Existing jubilee clips from former bird guards to be carefully removed

Existing buff canon head chimney pots in fair condition and will therefore be retained and reinstalled in their original position.


Existing build-up of biological growth currently retaining moisture that may cause cracking of the terracota chimney pots. Therefore, this will be carefully removed.



04  
3303  
Existing Birdguards to Chimney Pots 02 & 03  
NTS

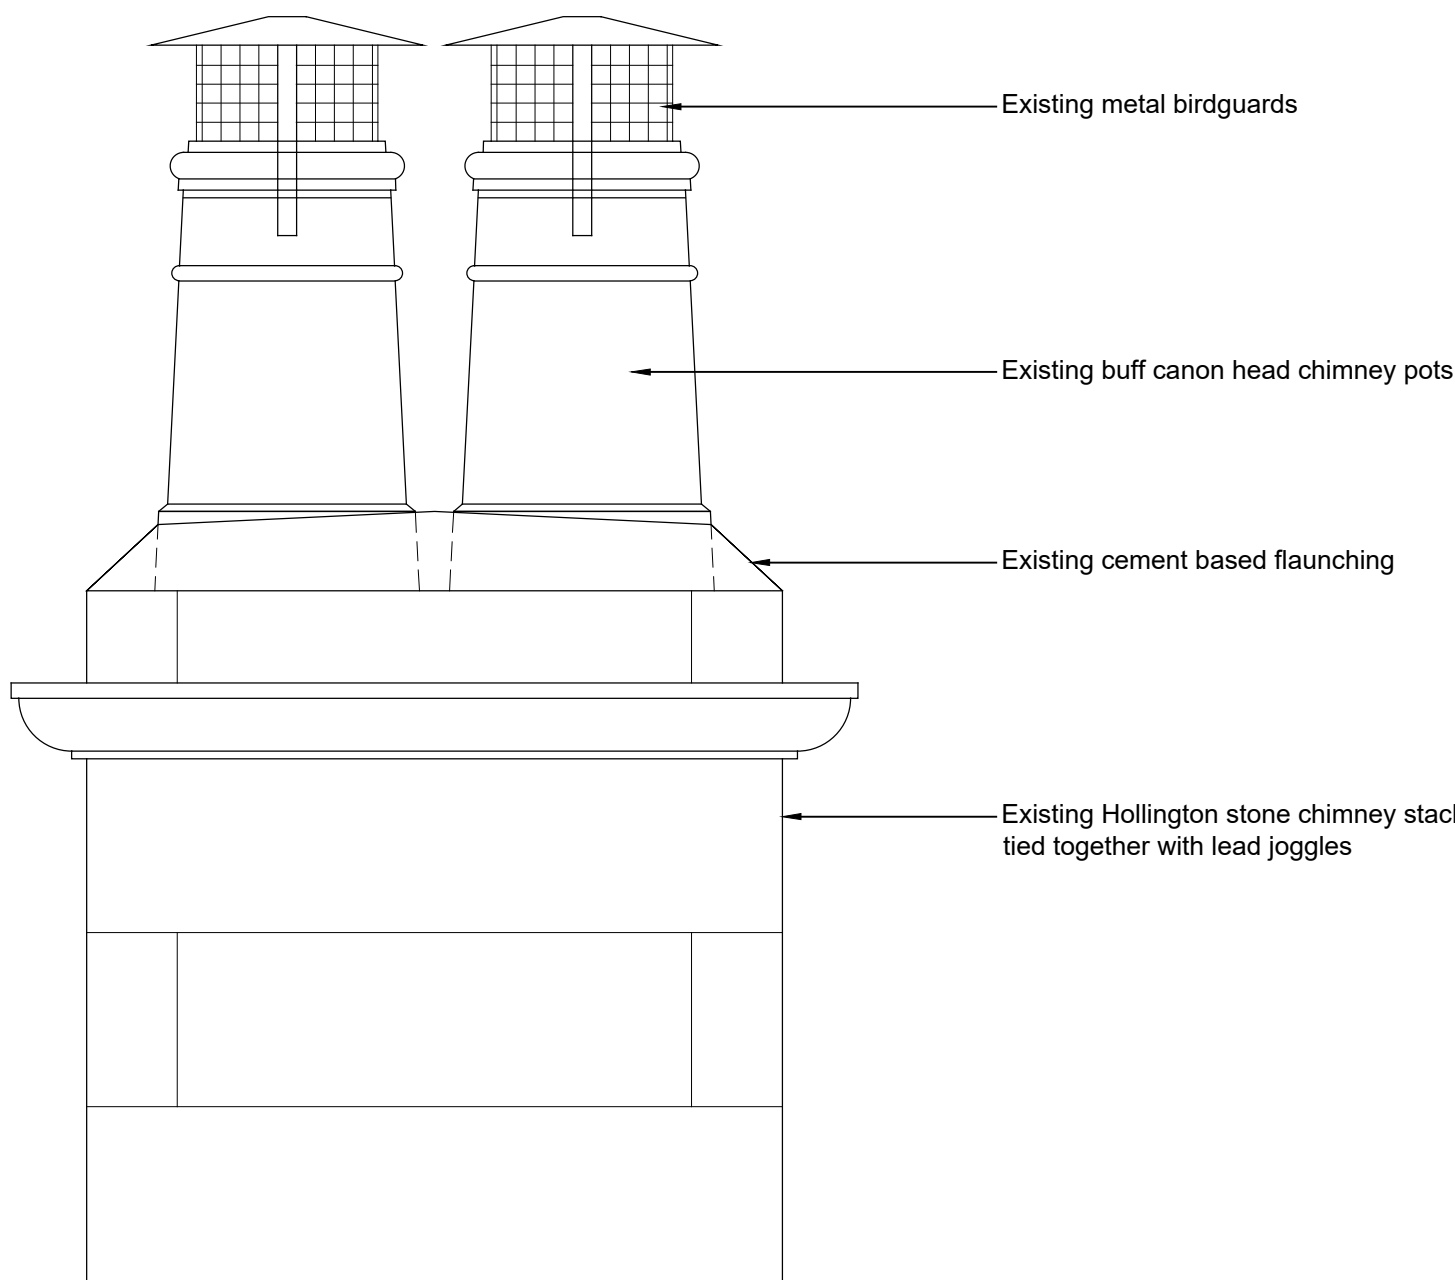

05  
3303  
Chimney Pots 02 & 03 - Existing North Elevation  
1:10 @ A1

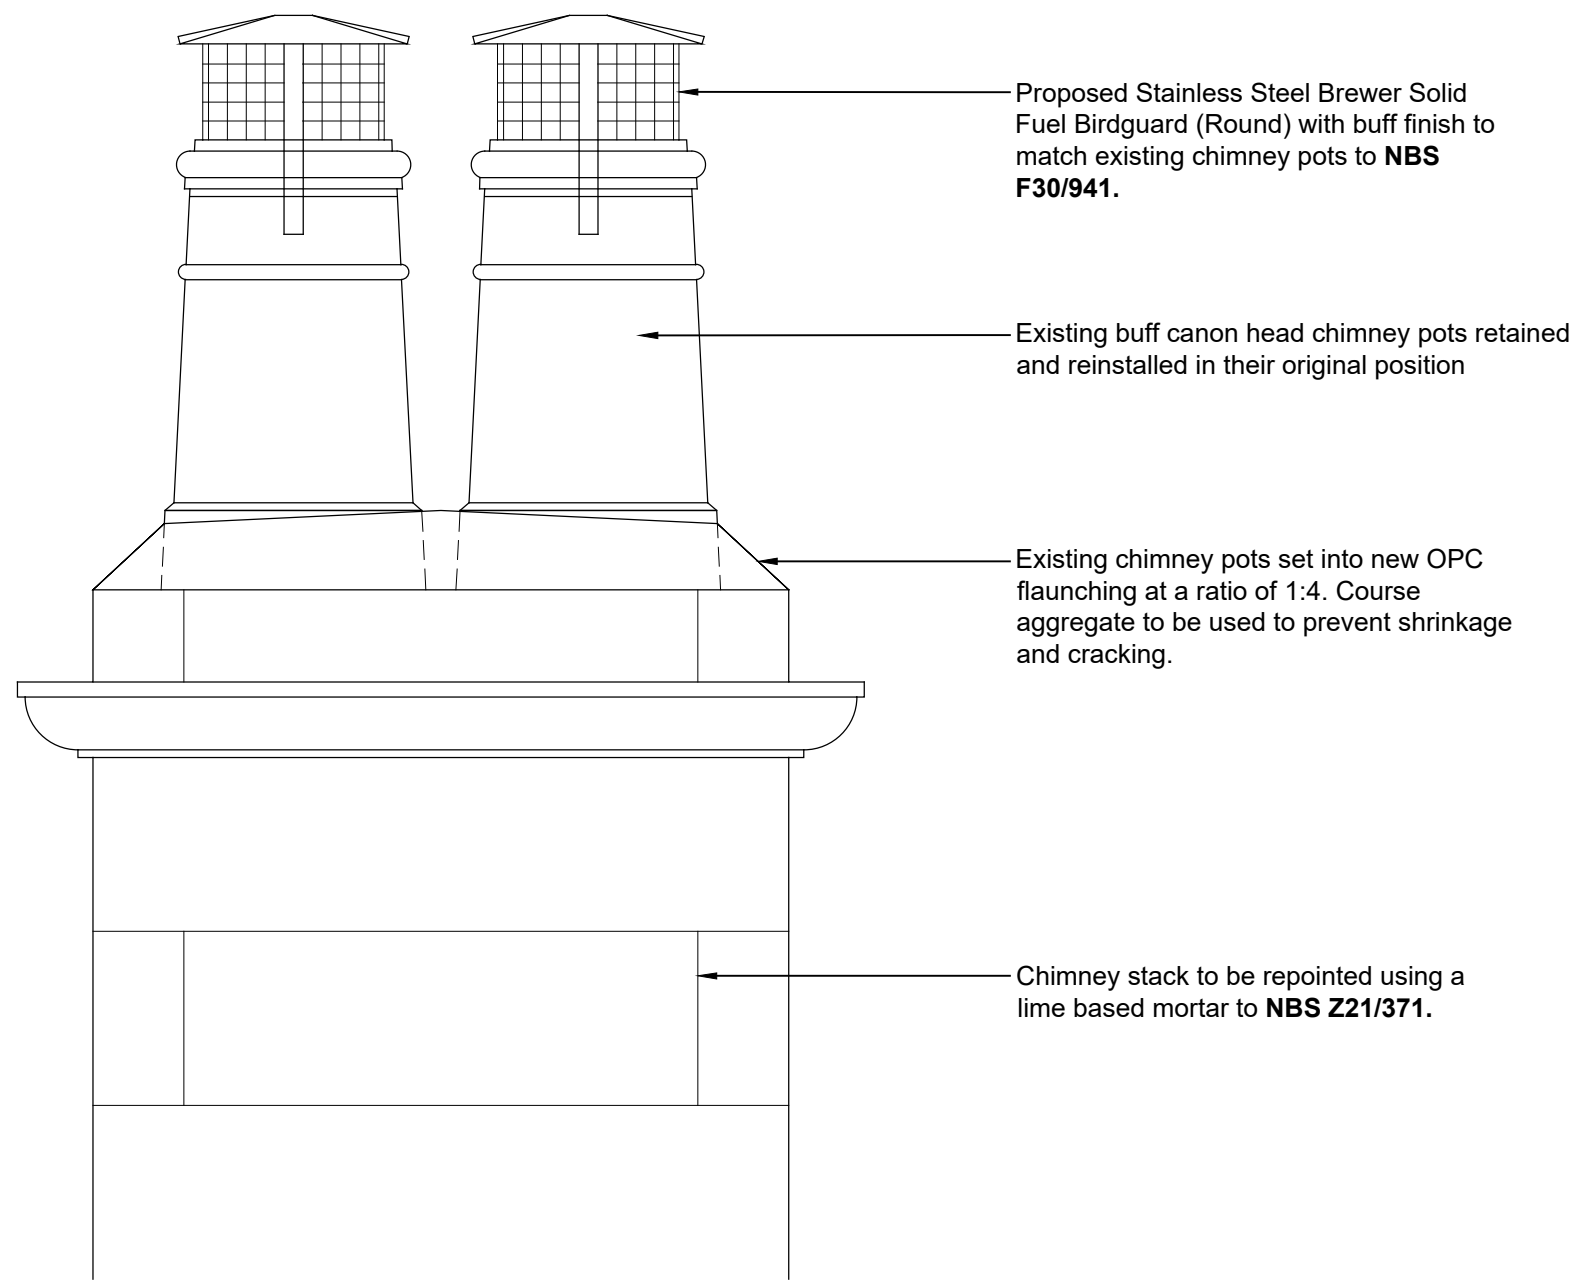

06  
3303  
Chimney Pots 02 & 03 - Proposed North Elevation  
1:10 @ A1



07  
3303  
Proposed Birdguards  
NTS

- Notes
- Any dwg format drawing is to be read in conjunction with and at the scale of the accompanying pdf.
  - Where colours other than black or grey are used, the drawing must be plotted in colour.
  - For status 'C' (Construction) drawings all dimensions are to be checked on site by the contractor, scaling is for Local Authority purposes only.
  - Unless otherwise indicated, all dimensions are in millimeters.
  - All information on this drawing is to be read in conjunction with the relevant Donald Insall Associates specification and trade contractors' drawings and information by specialists.
  - In the event of any discrepancy, please contact us immediately.
  - This drawing may contain survey information by others and is to be used solely for the purposes for which it was issued.
  - These are uncontrolled documents issued for information purposes only. If you have any queries regarding the drawings, please contact DIA immediately.
  - Please note DIA cannot be held responsible for any errors arising from changes made to an uncontrolled dwg file.

Drawing Status  
F Feasibility  
S Sketch Design  
P Planning  
B Building Control  
D Developed Design  
M Measurement  
T Tender  
C Construction  
R Record

| Rev | Date | Dwn | Auth | Revision |
|-----|------|-----|------|----------|
|     |      |     |      |          |
|     |      |     |      |          |
| Rev | Date | Dwn | Auth | Revision |
|-----|------|-----|------|----------|
|     |      |     |      |          |
|     |      |     |      |          |
Donald Insall Associates  
Chartered Architects and Historic Building Consultants

Bridgegate House, 5 Bridge Place  
Chester CH1 1SA  
(+44) 01244 350 063  
chester@insall-architects.co.uk

Heath House, Tean, Stoke-on-Trent

North Lodge  
Chimney Pot Birdguards

Project  
STHH.02

No  
3303

Scale (A1)  
1:10

Status  
5T

Revision  
0