




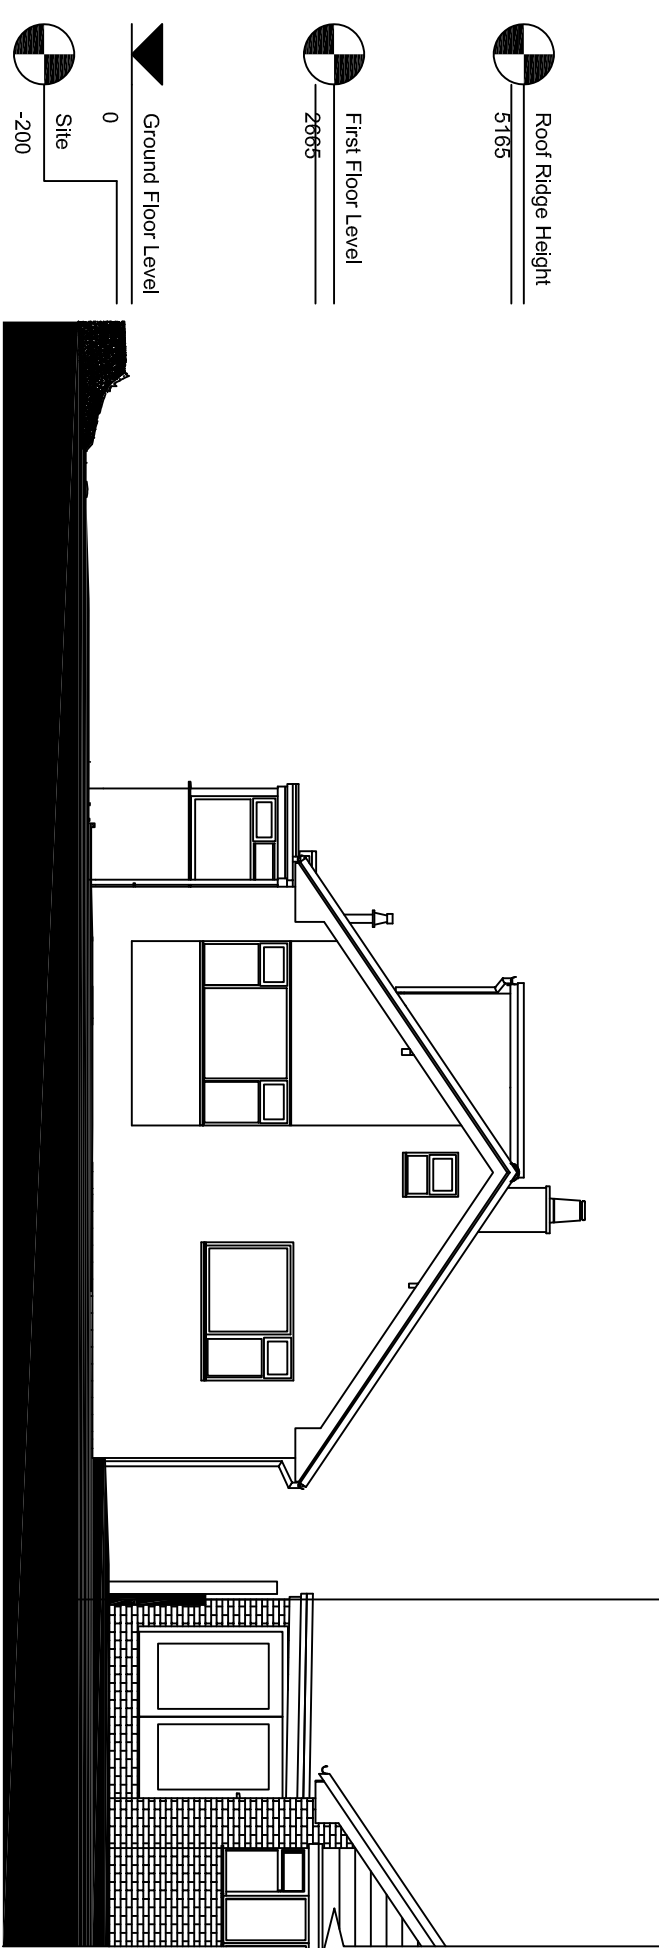


Existing & Proposed Side Elevation 1:100 @ A1

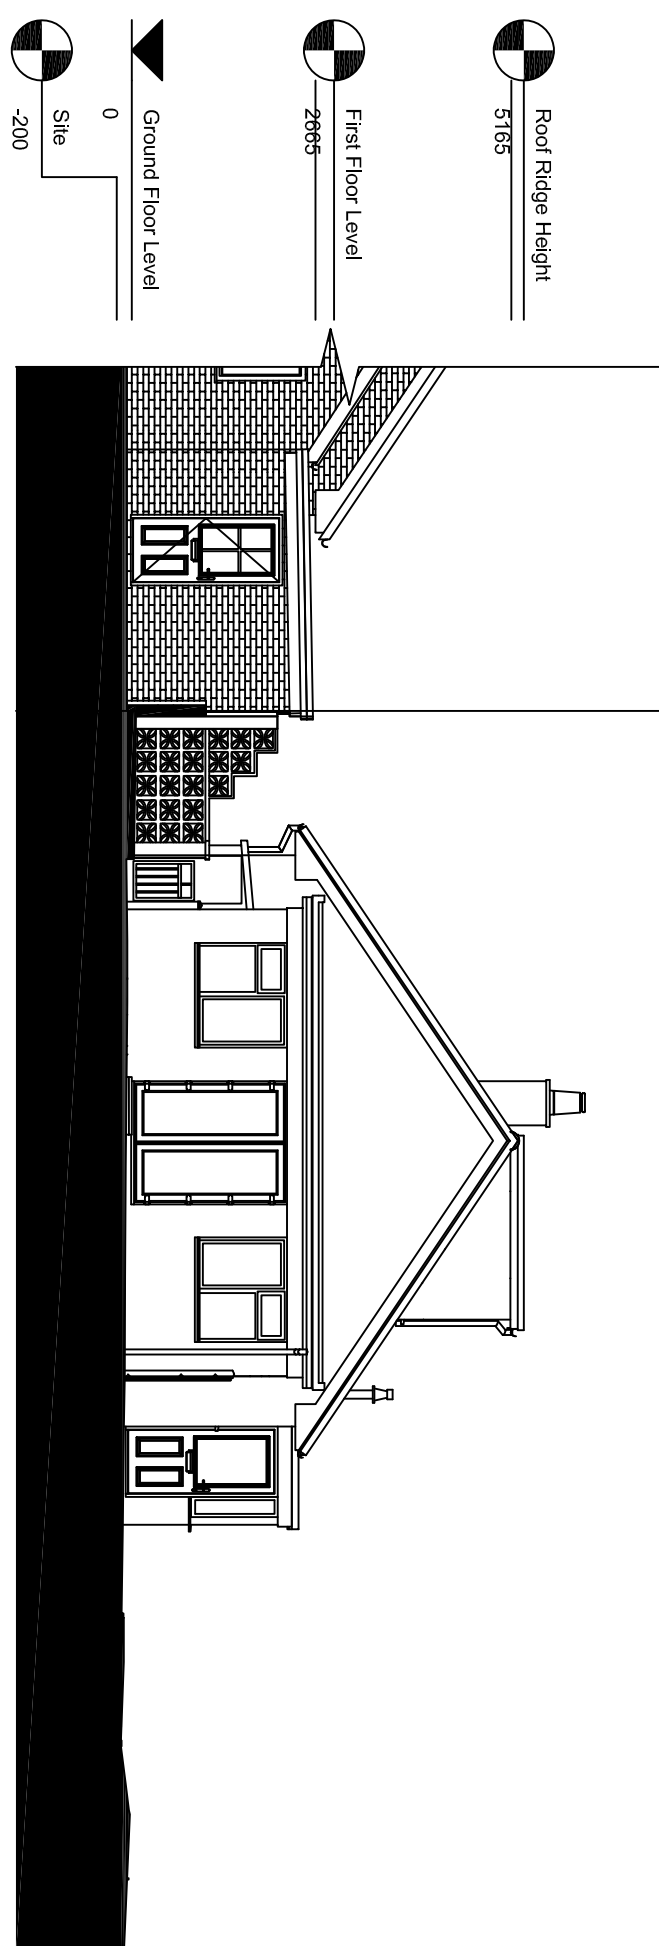

Existing & Proposed Side Elevation 1:100 @ A1

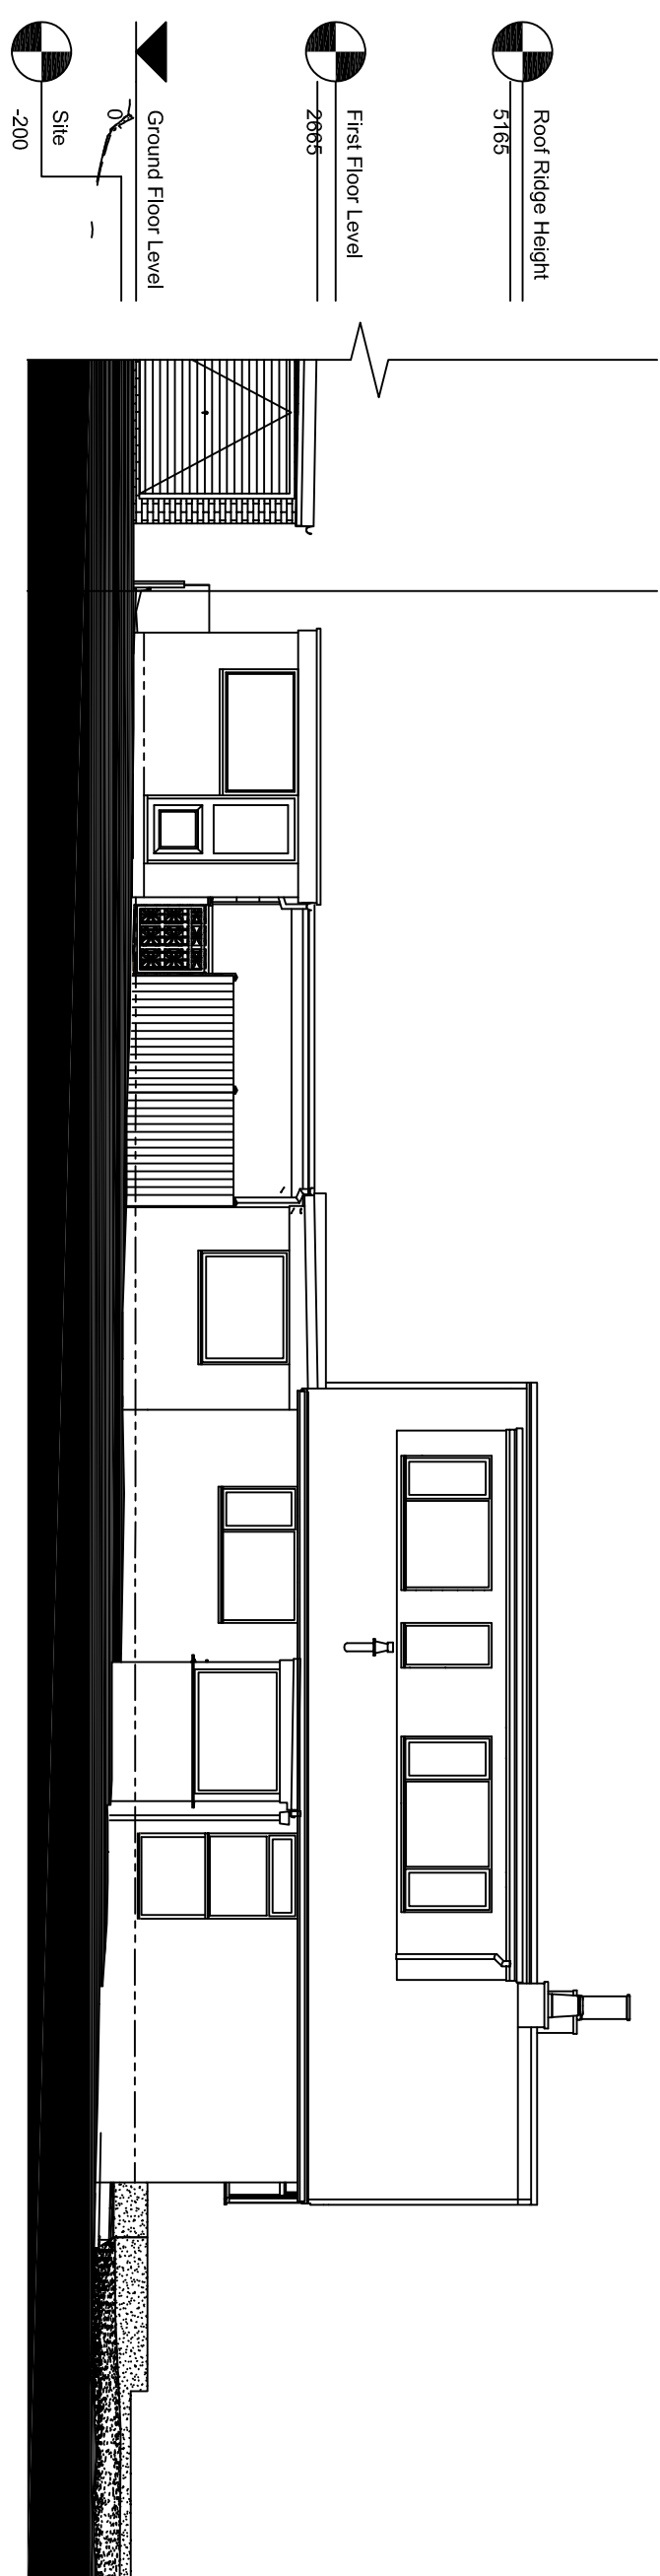


Existing & Proposed Front Elevation 1:100 @ A1

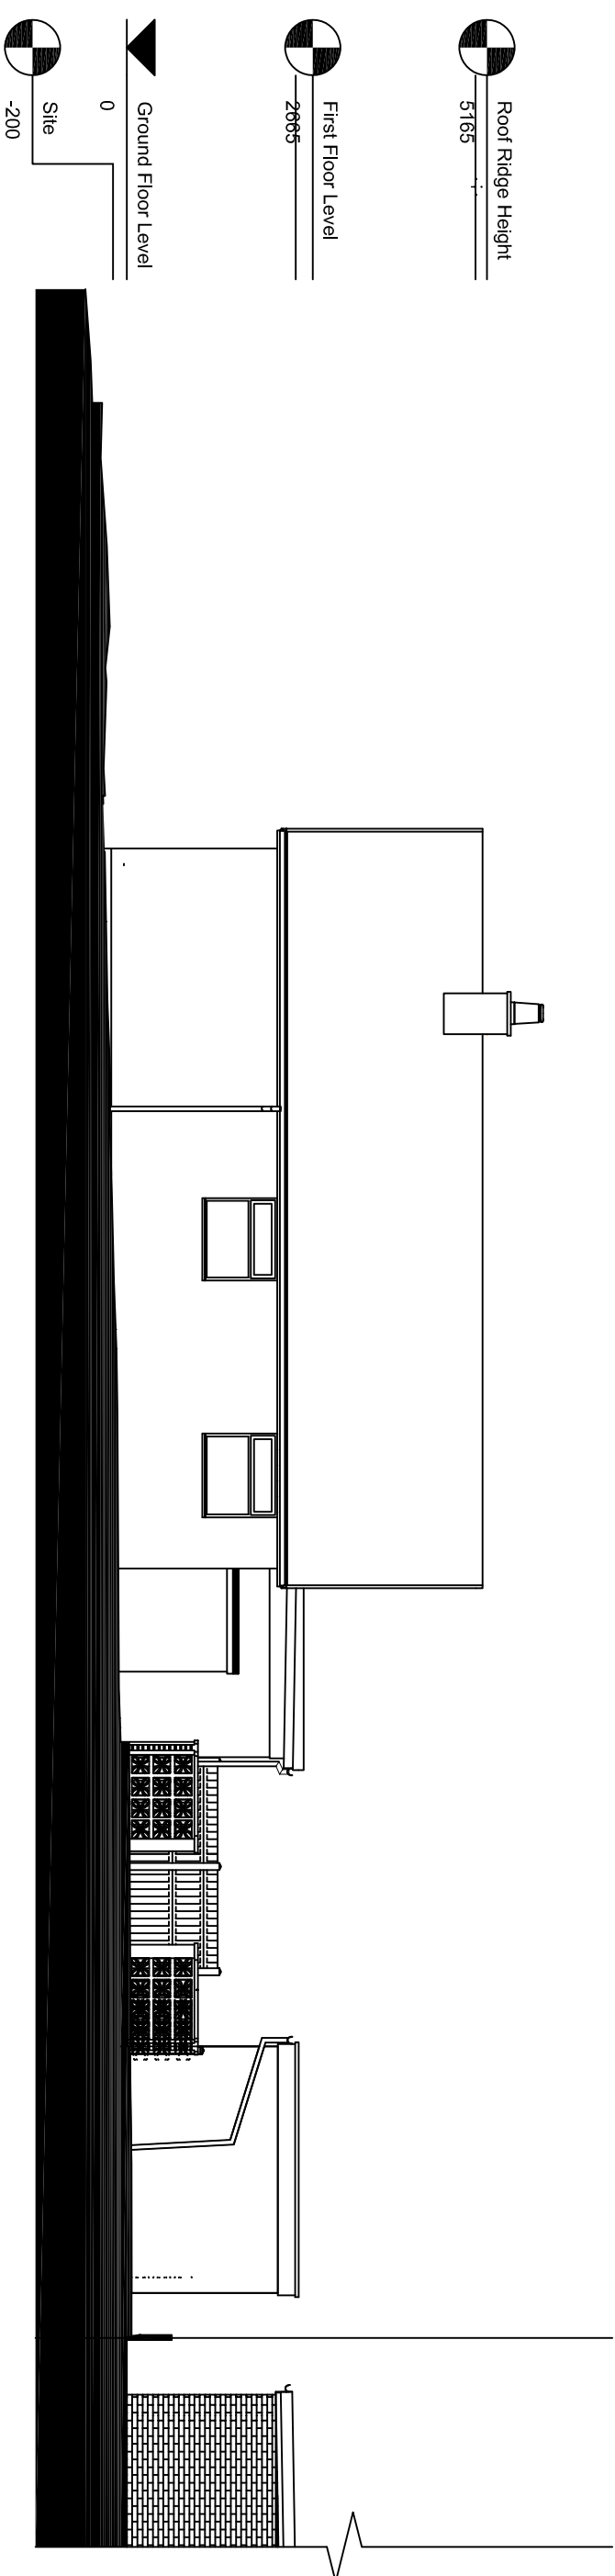


Existing & Proposed Rear Elevation 1:100 @ A1



Existing & Proposed Ground Floor Plan
1:100 @ A1

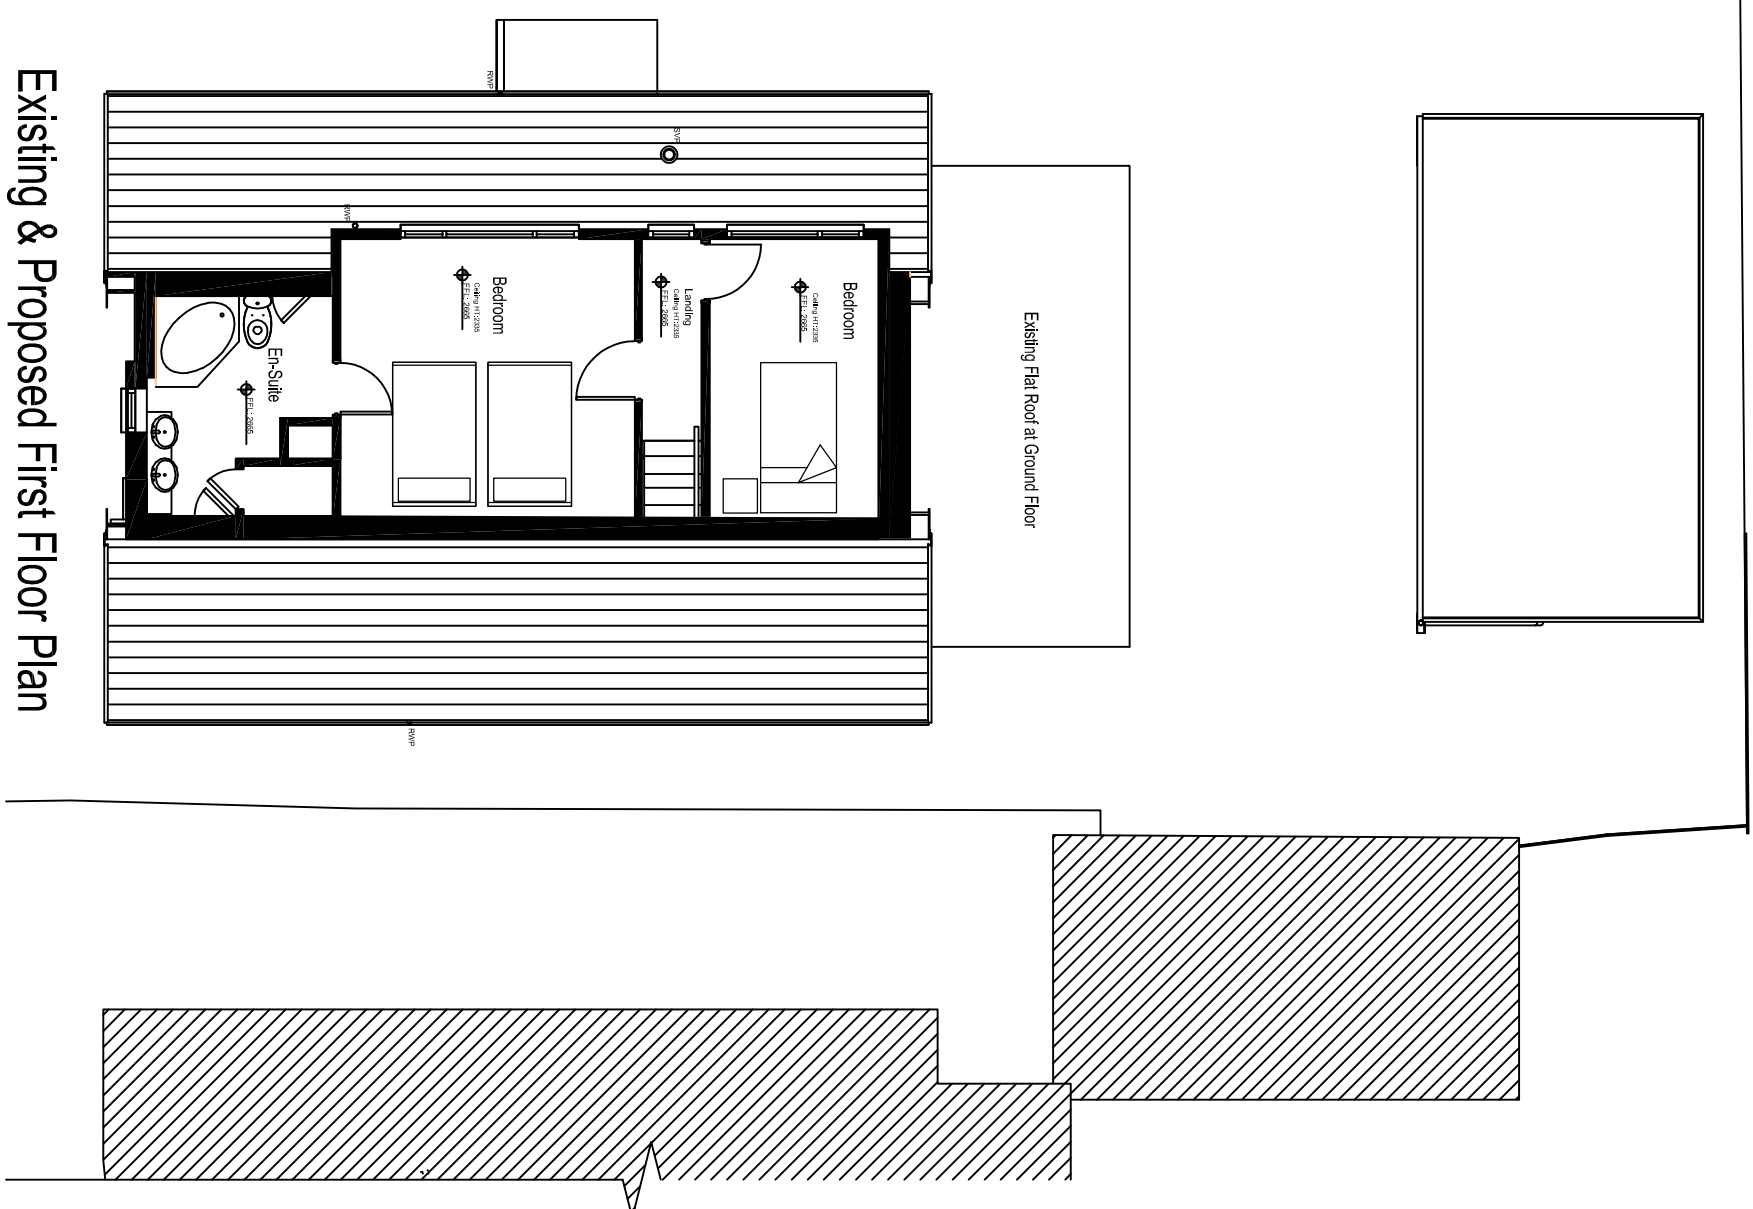

Existing & Proposed First Floor Plan
1:100 @ A1

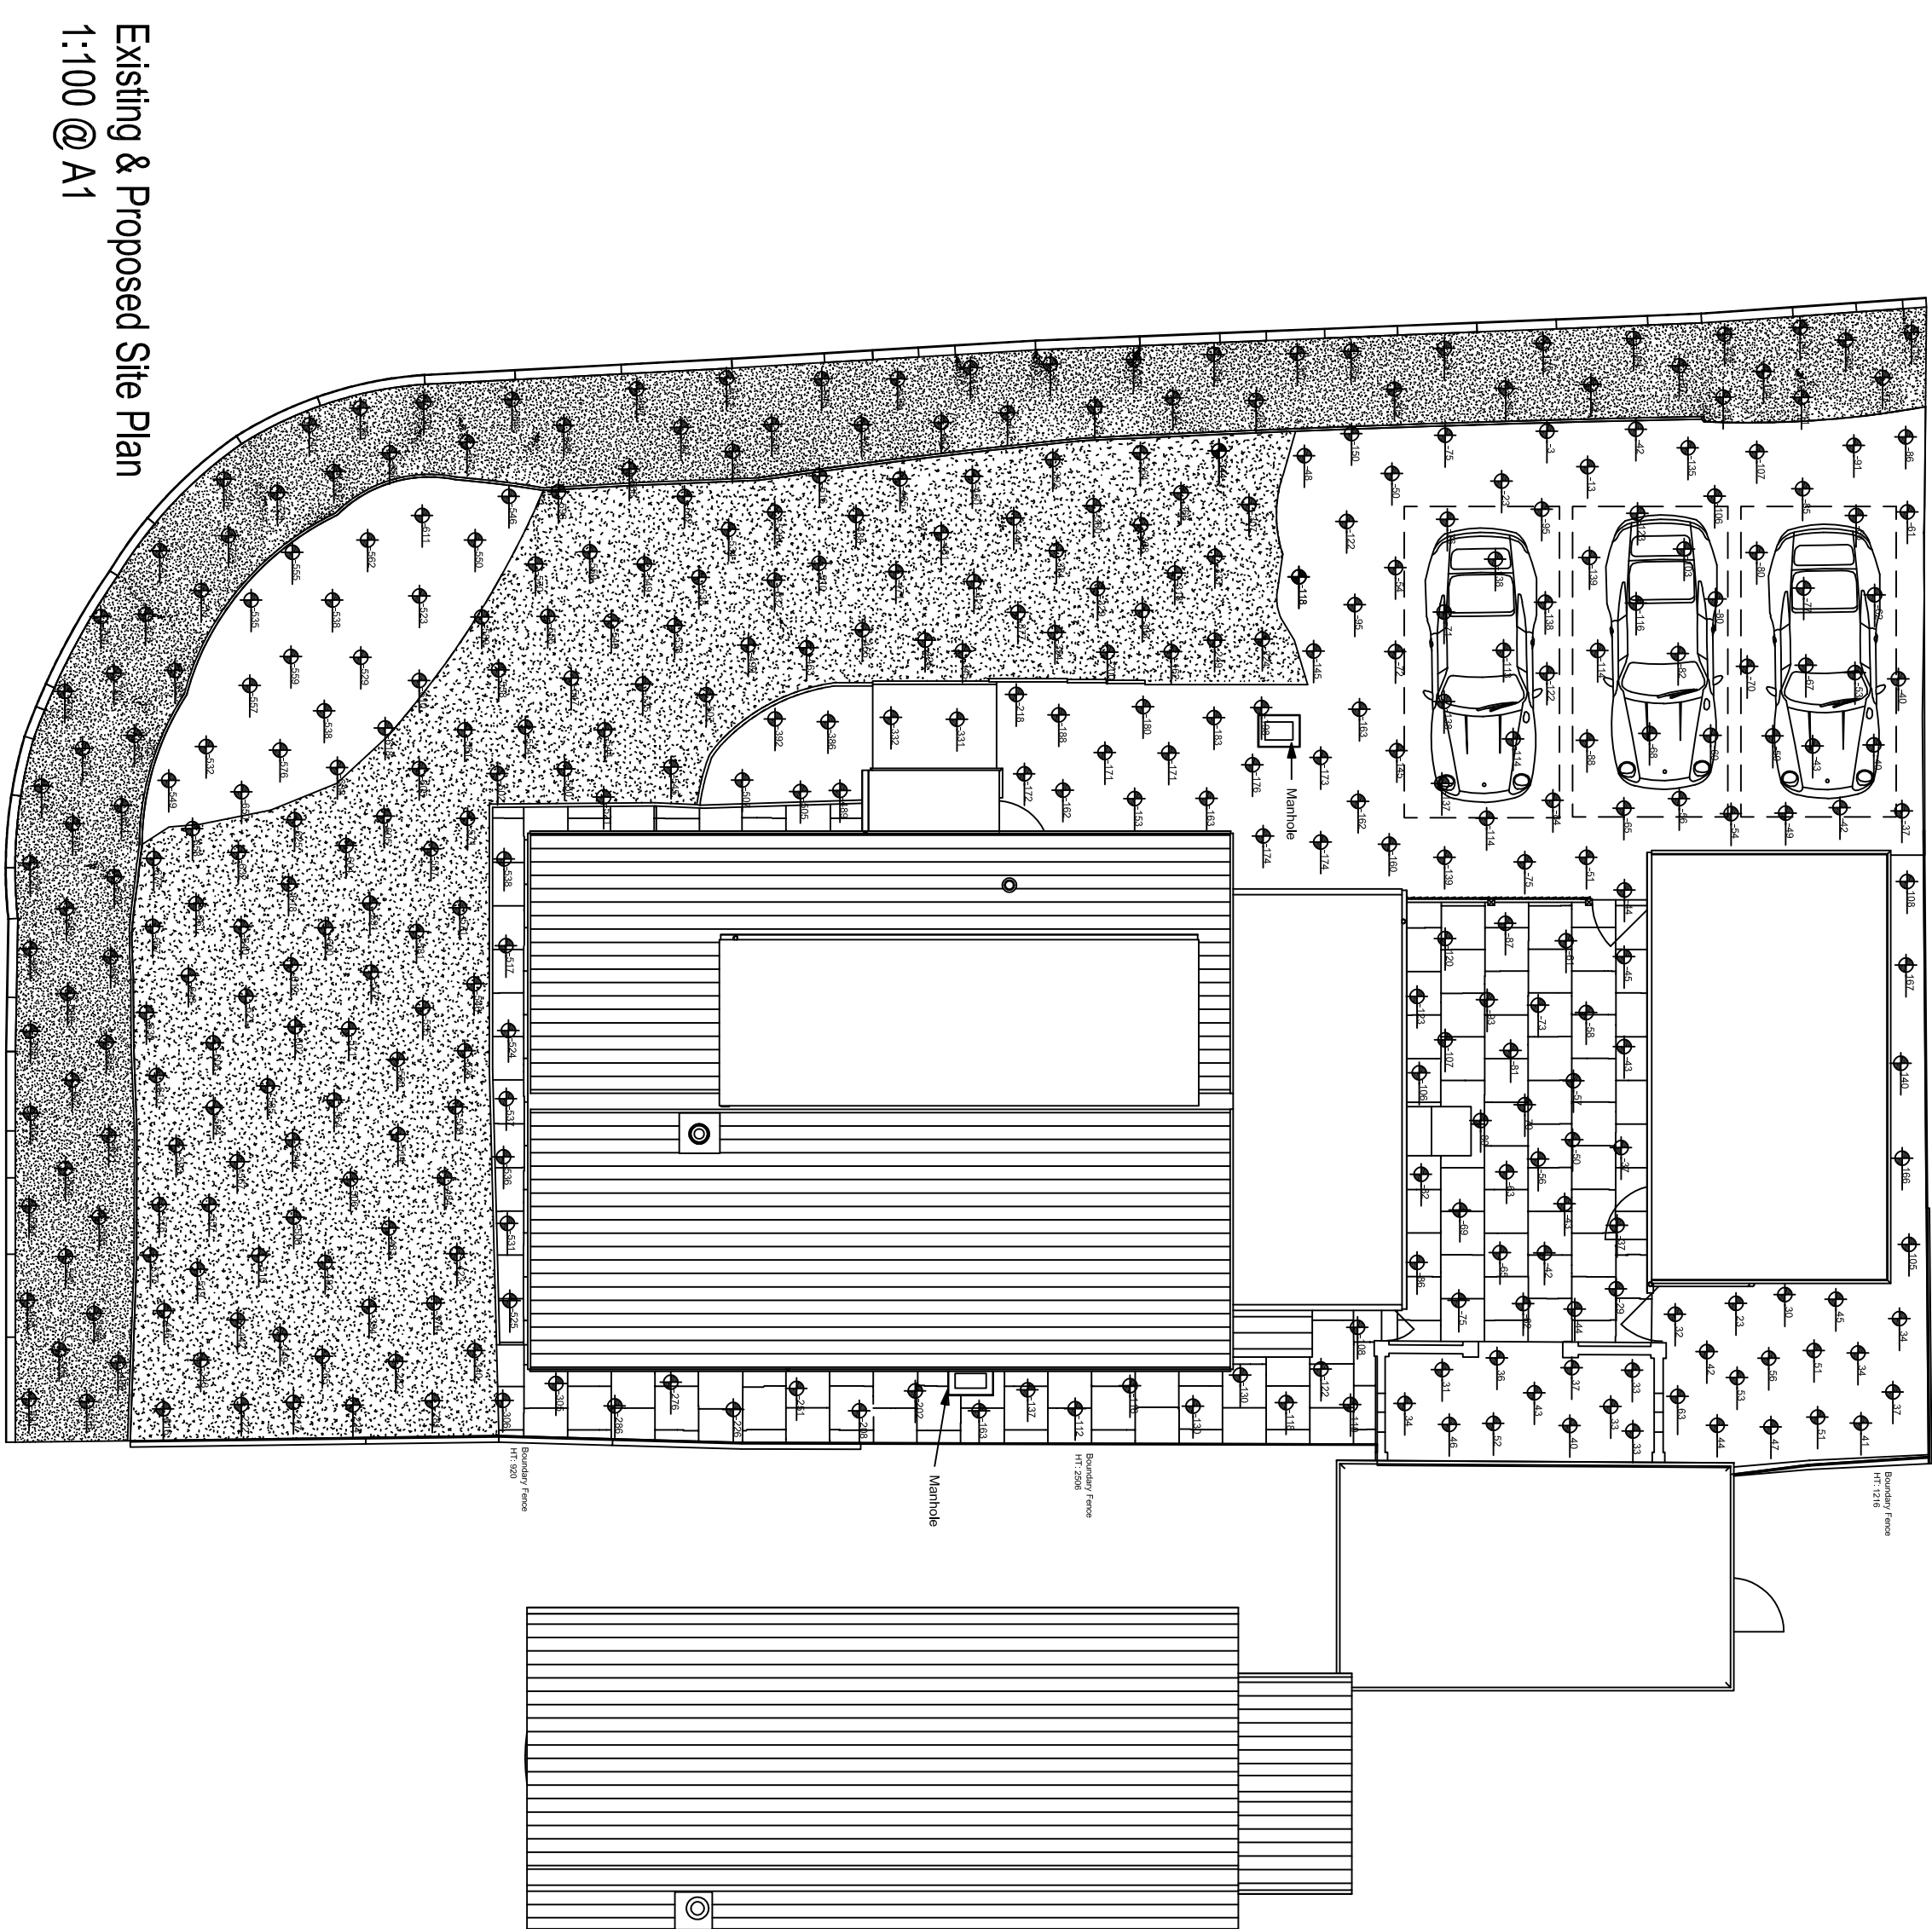

Existing & Proposed Site Plan
1:100 @ A1