



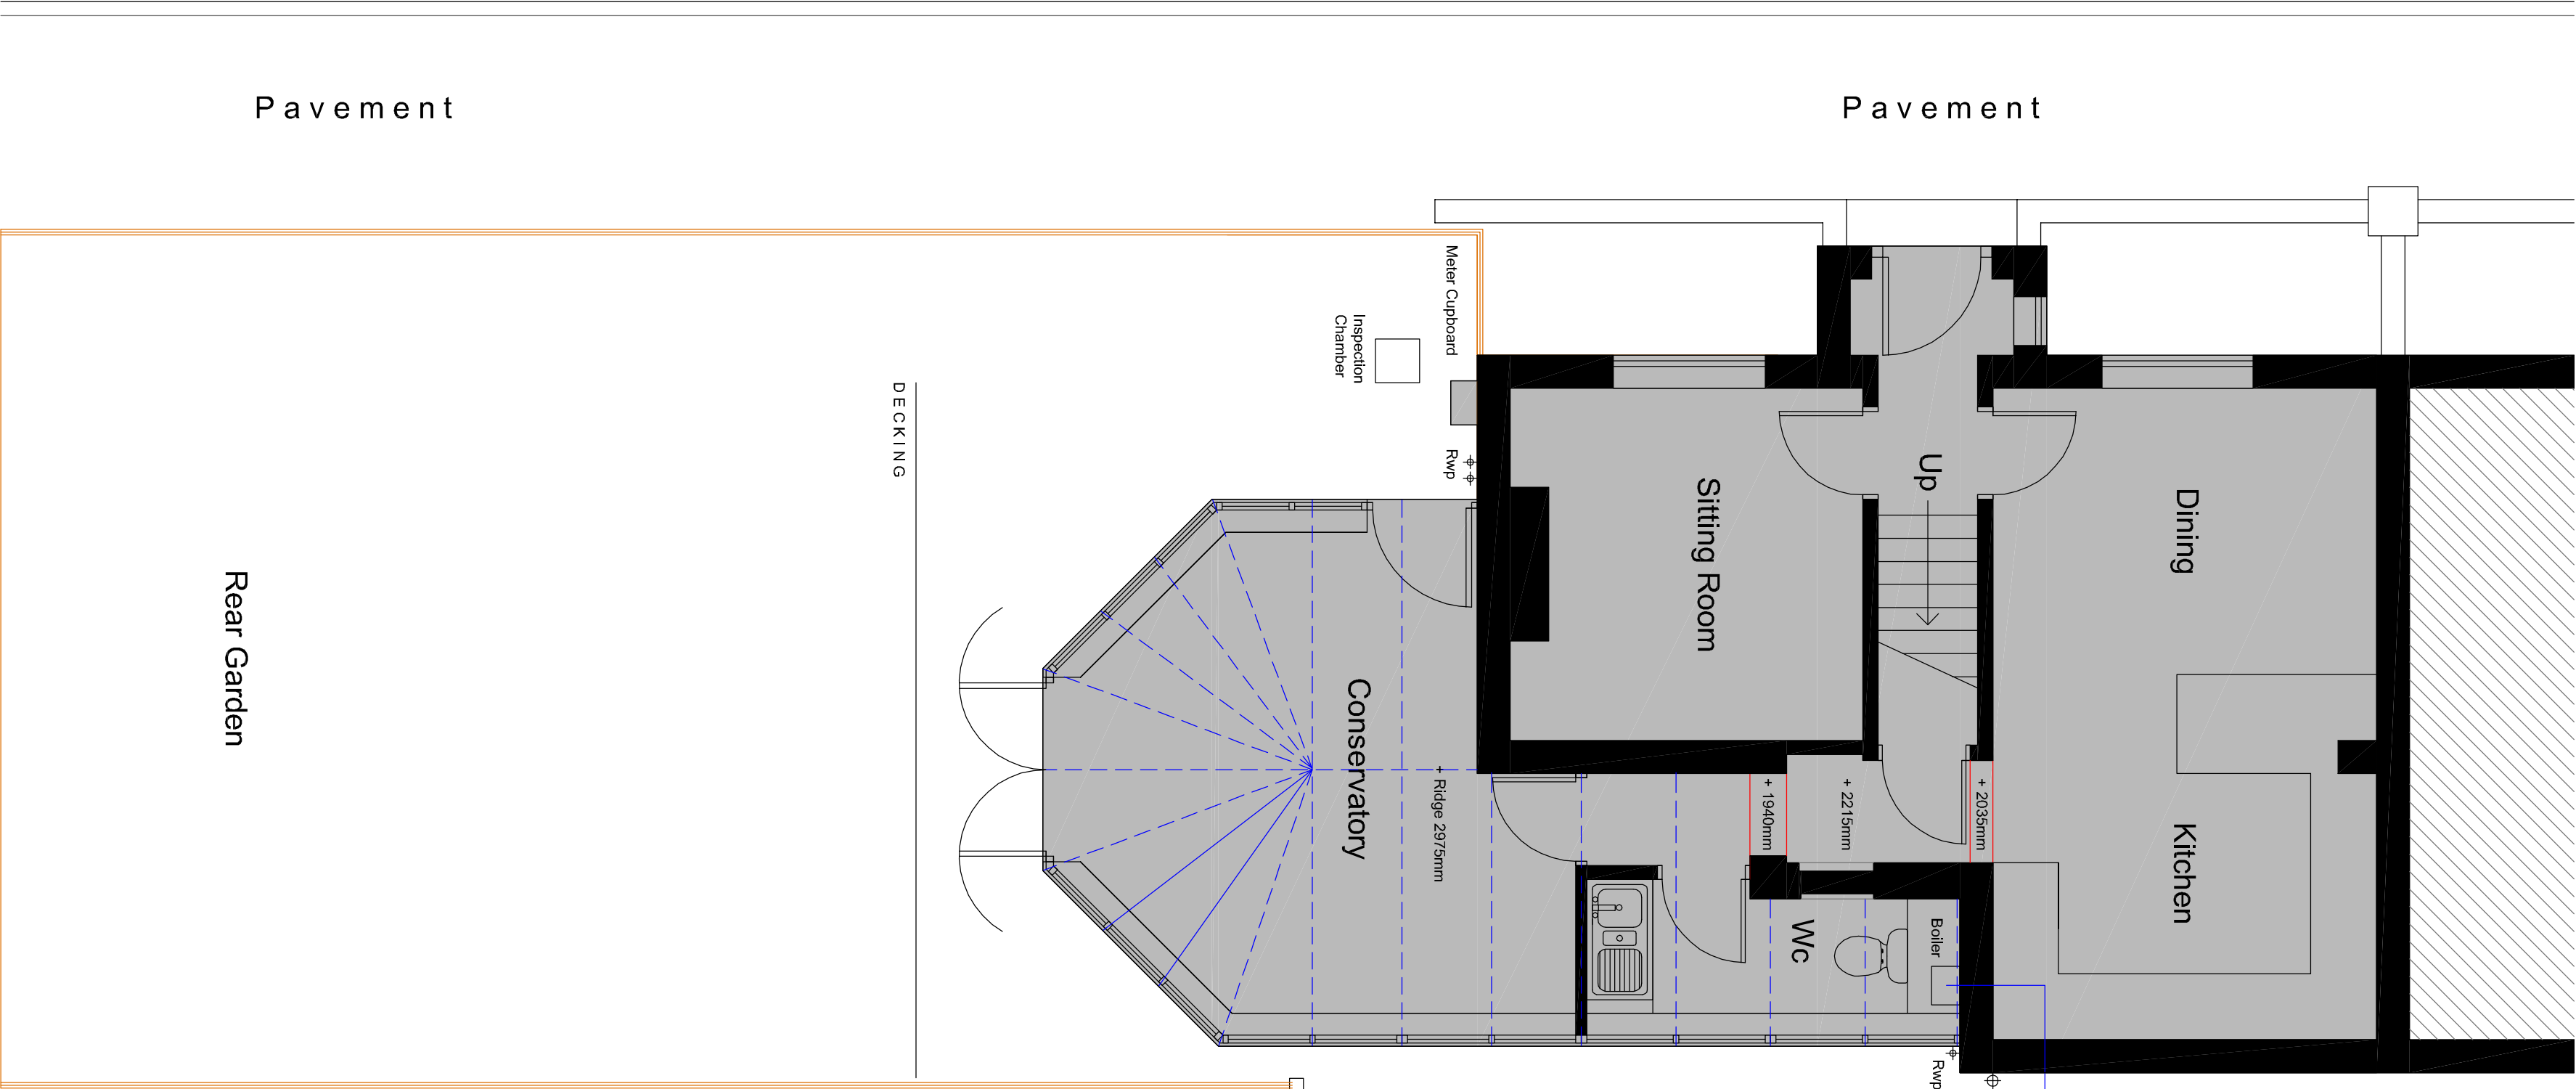


Existing Ground Floor Plan 1:50

Scale Bar 1:50

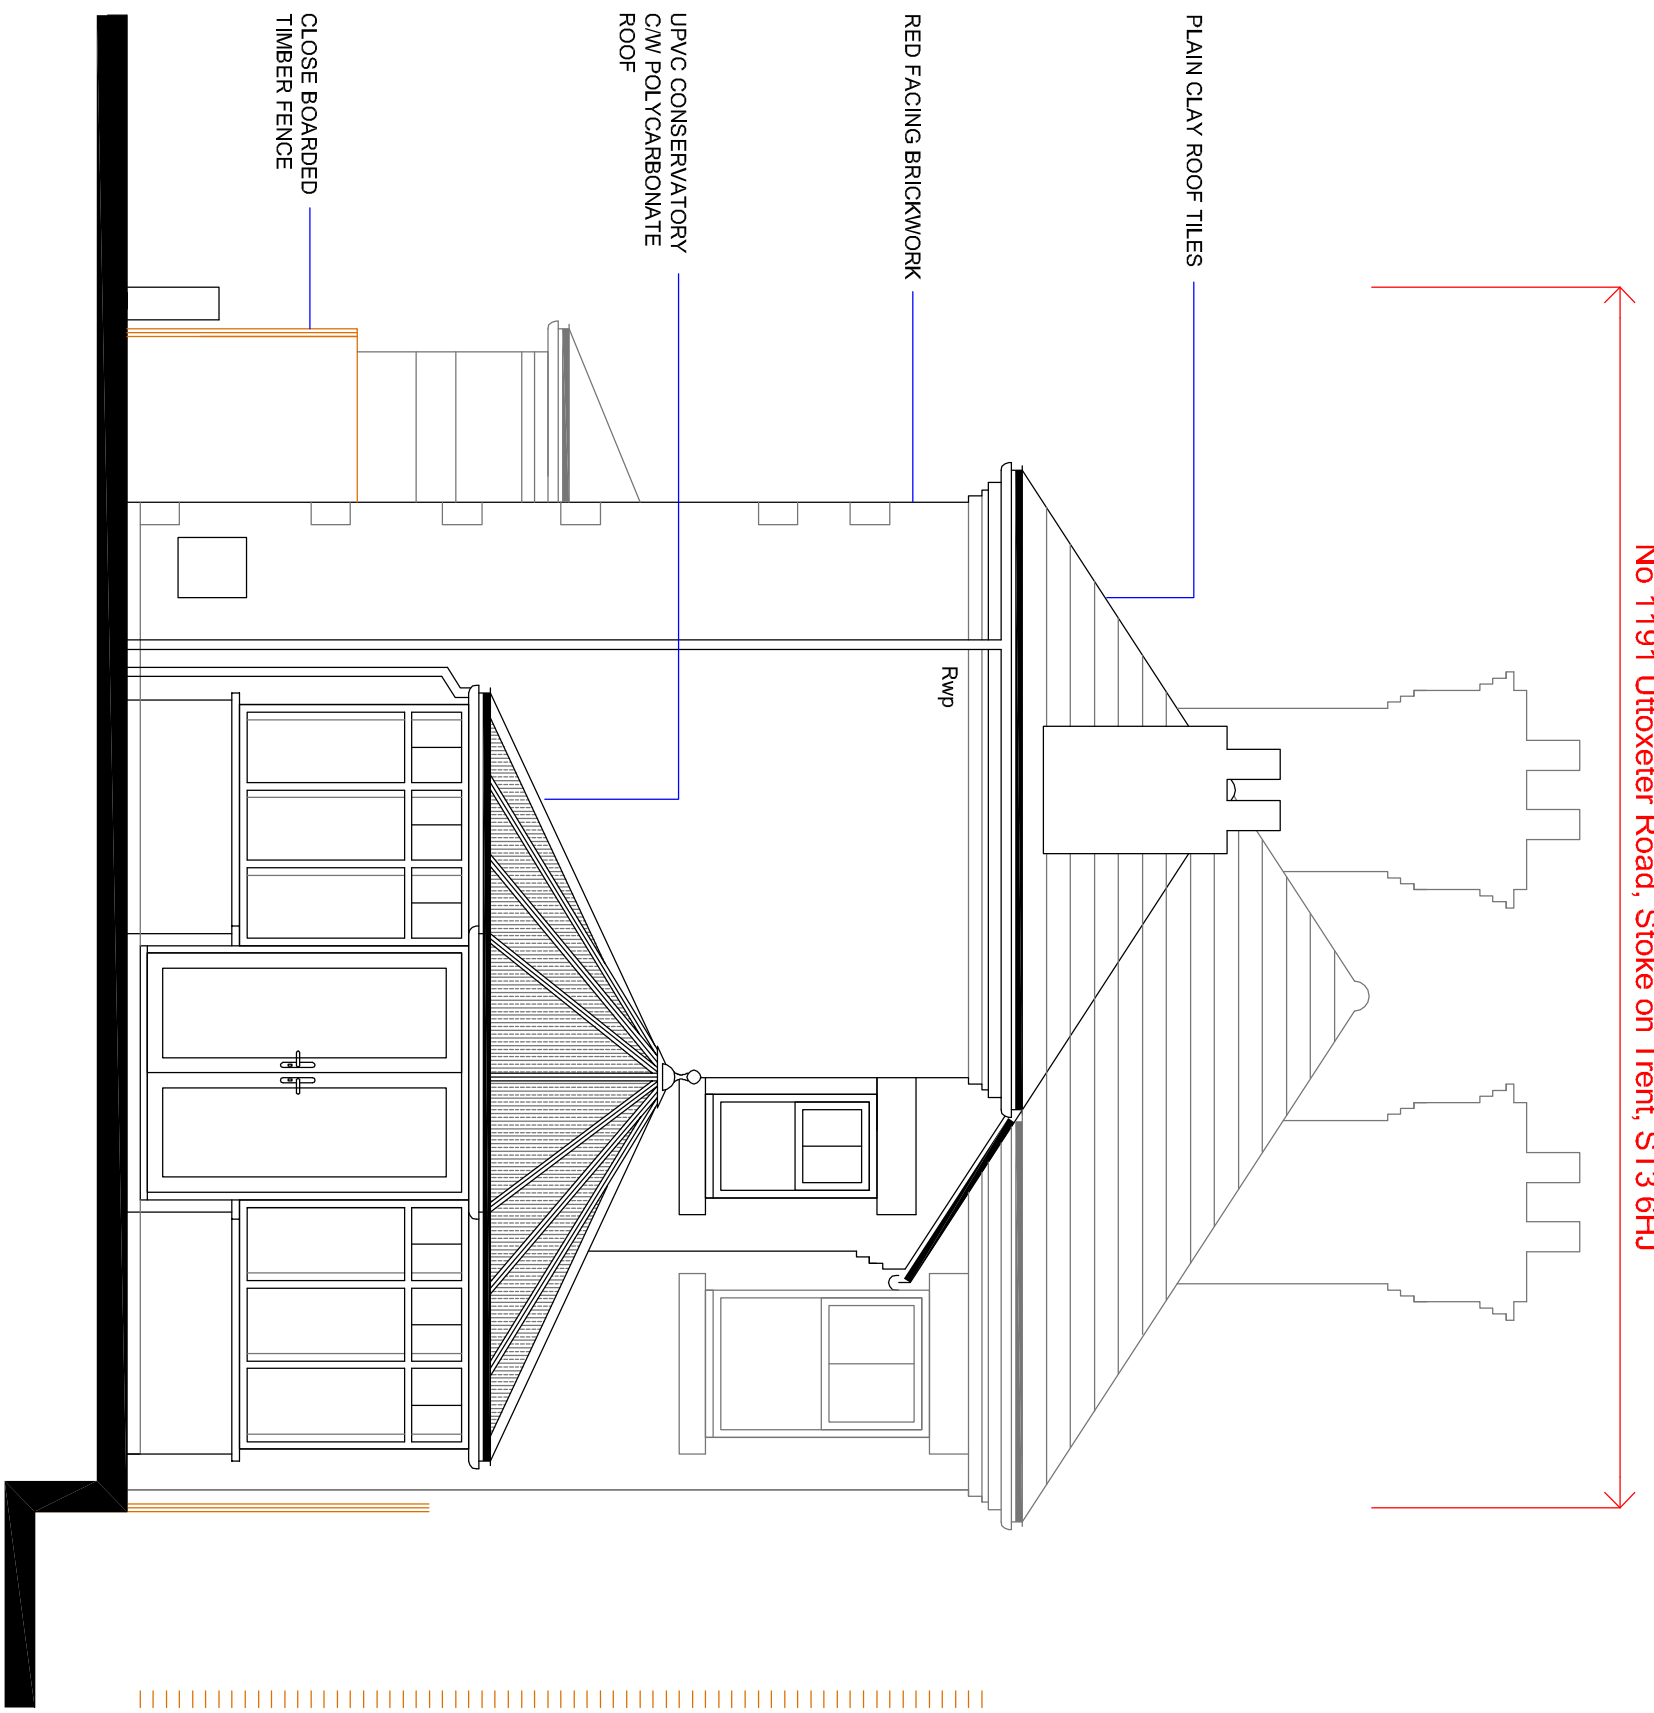

Existing Side Elevation 1:50

Scale Bar 1:50

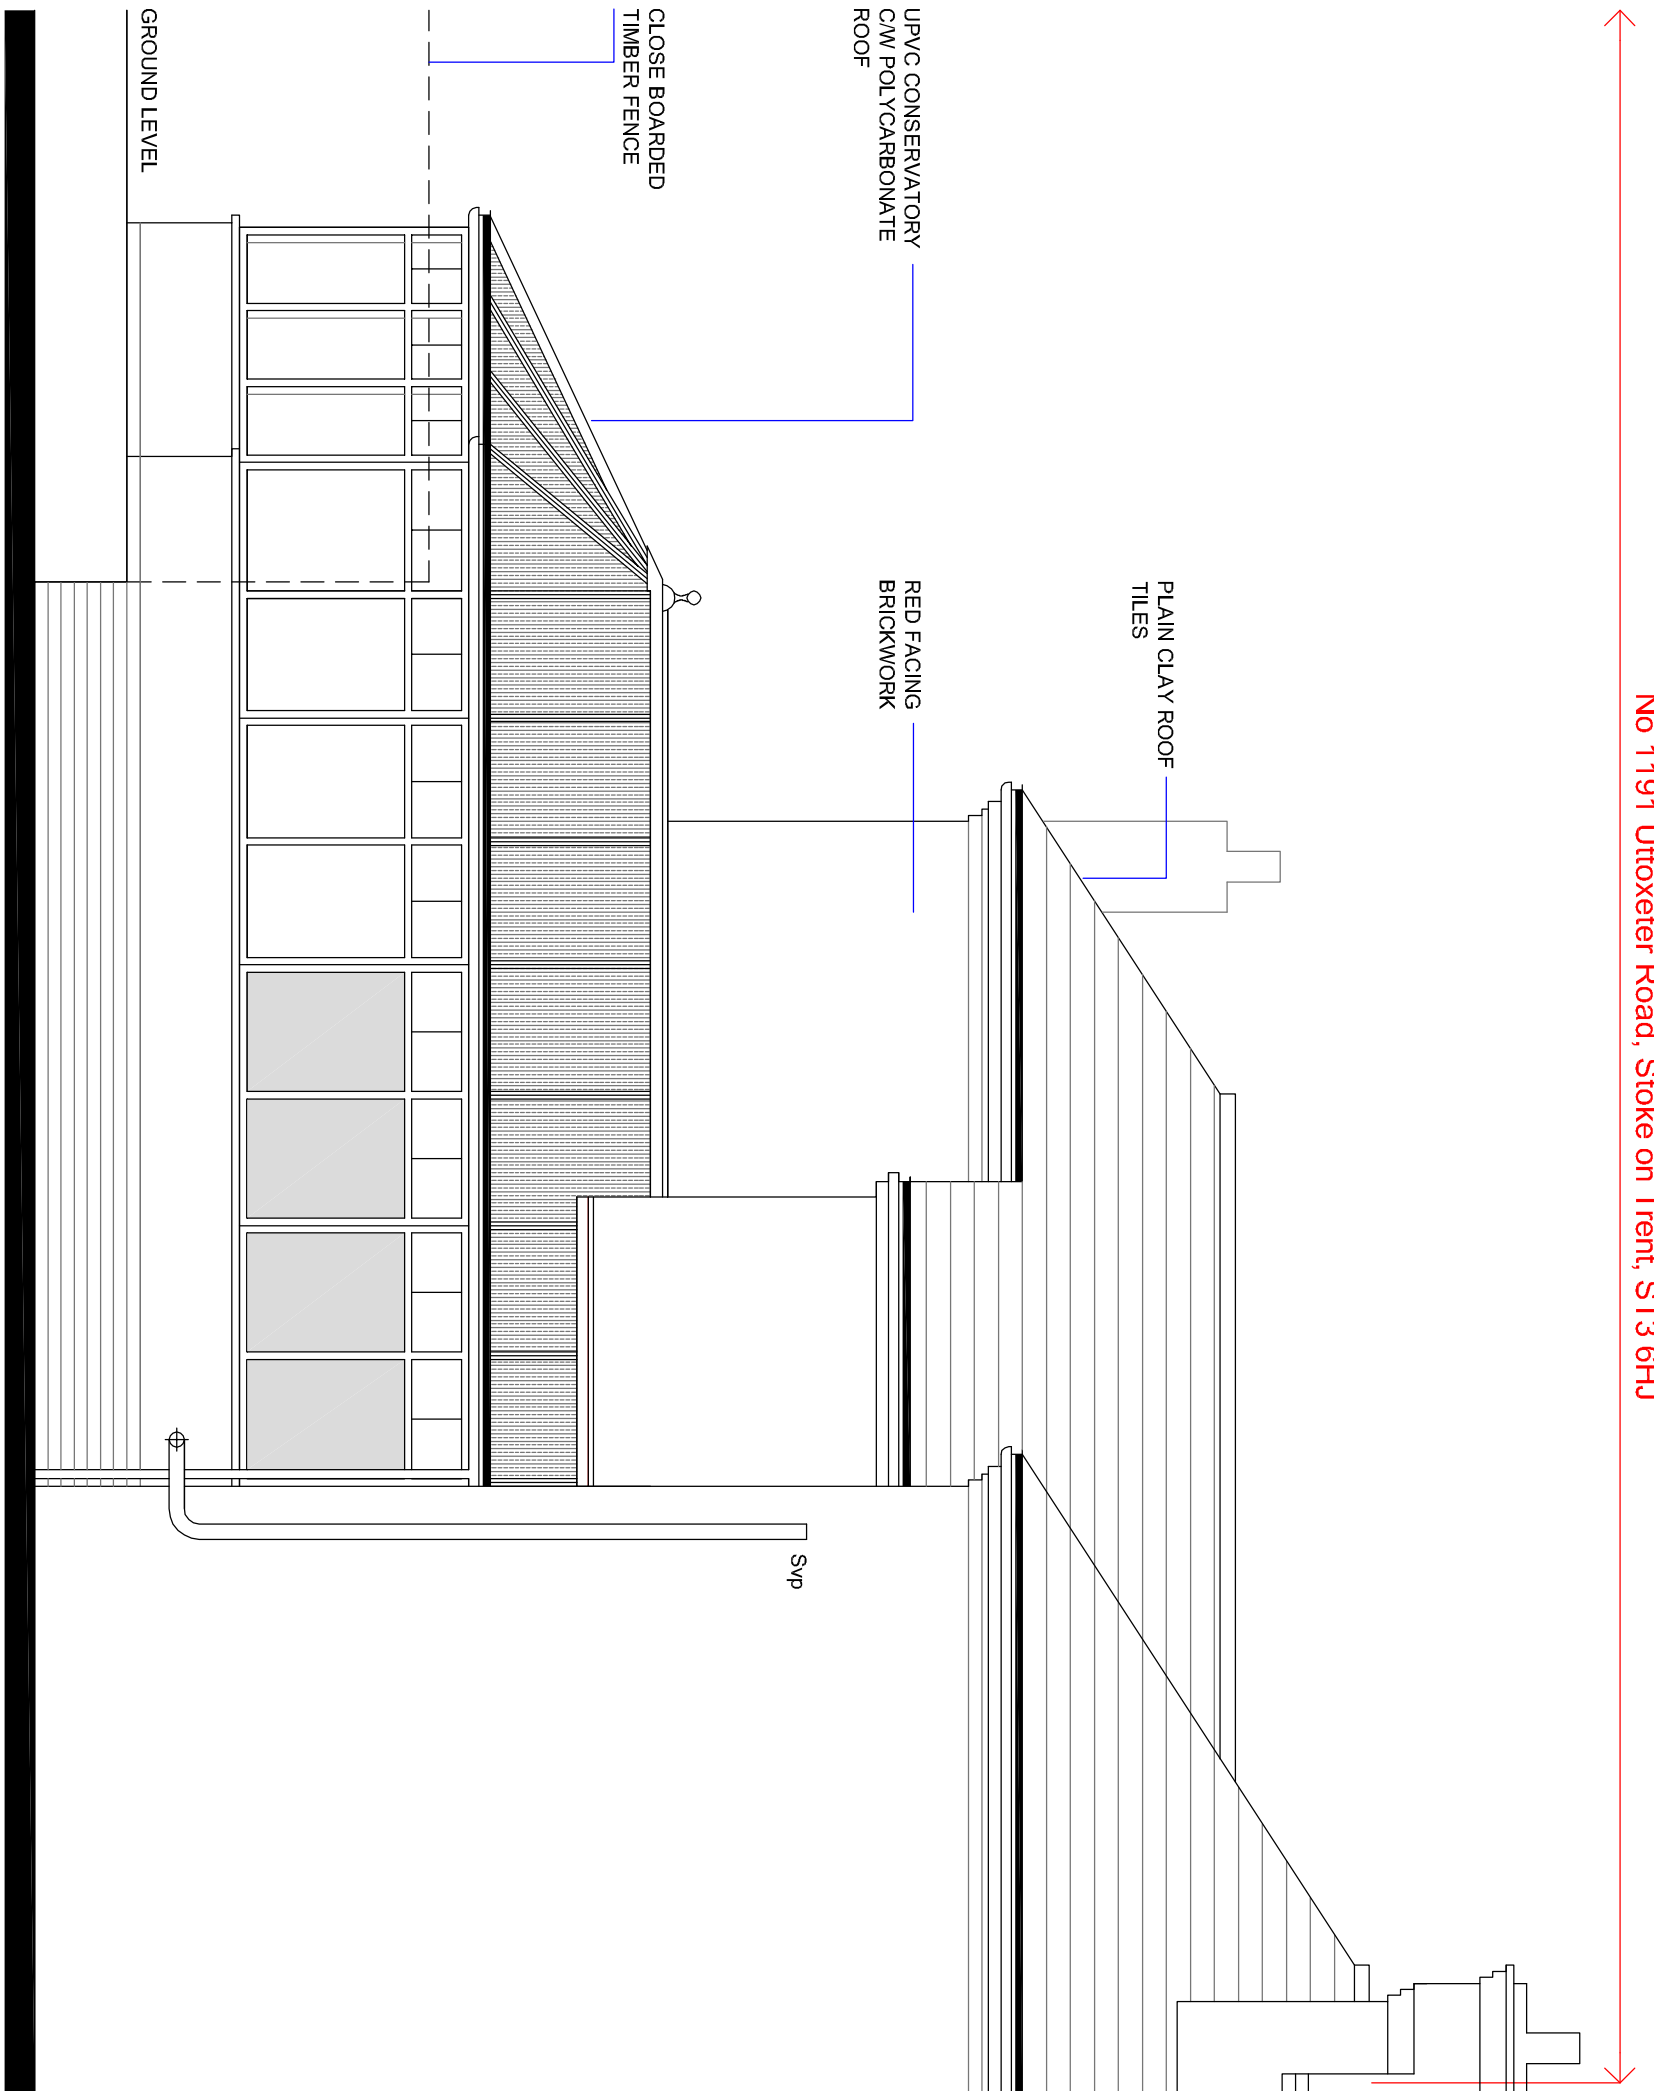

Existing Rear Elevation 1:50

Scale Bar 1:500

