**IMPORTANT**

© This drawing is copyright and remains the property of this practice
Do not scale this drawing other than for the purpose of planning.
All dimensions to be checked on site
Positions of existing services to be confirmed prior to proceeding

REVISION STATUS

S Information issued for feasibility or scheme design.
T Information issued for tender purposes only.
C Information issued for Construction.
NB: Only those drawings containing a C revision to be used for construction.

NOTES

RPS DESIGN GROUP

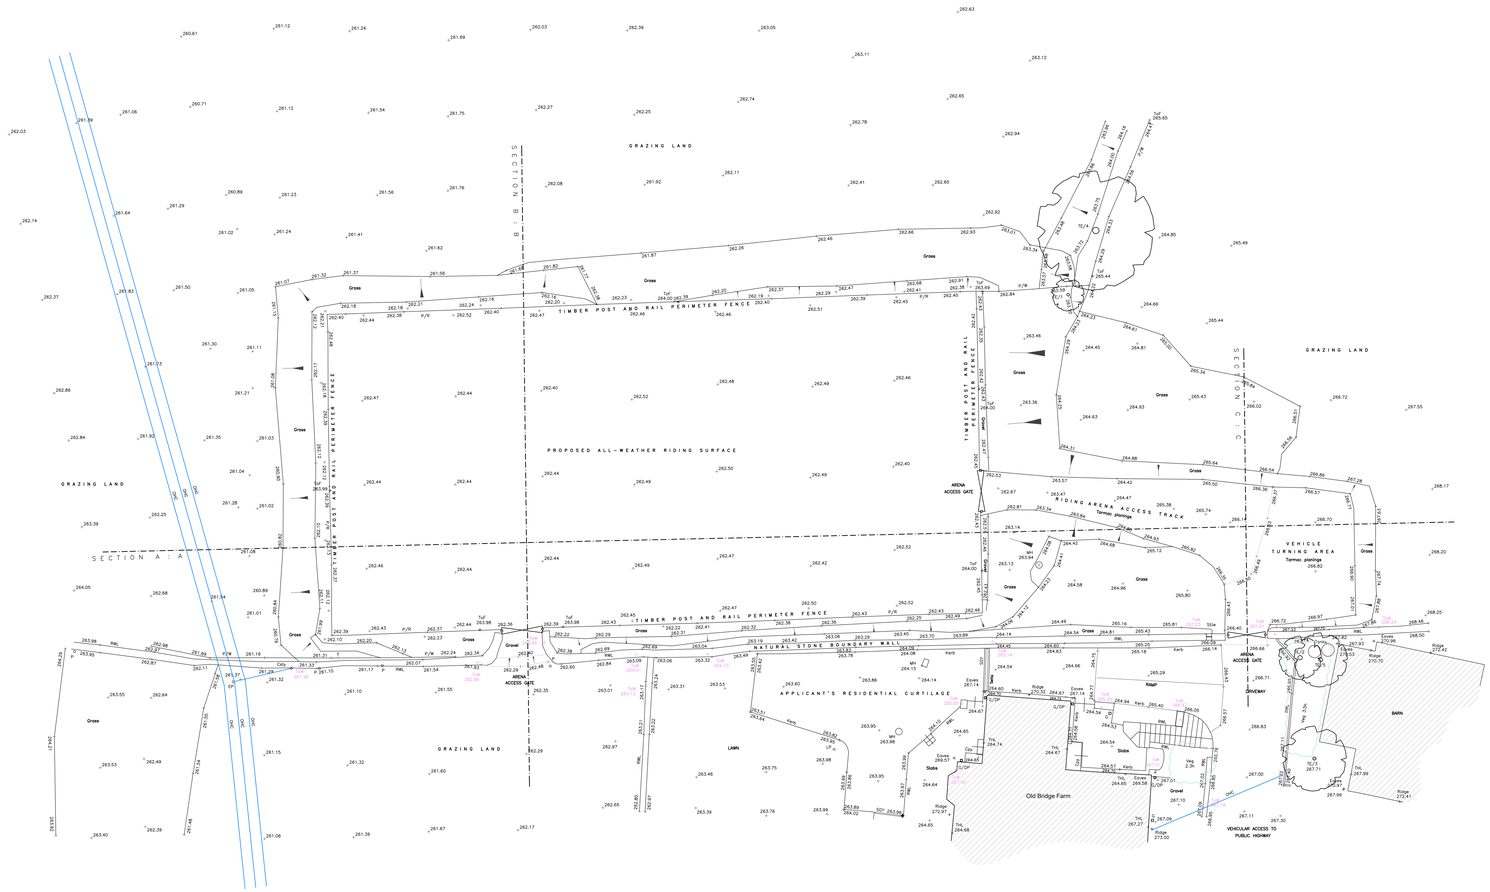


1:200 scale
0m 1m 2m 3m 4m 5m 10m 20m

| REVISION | DATE | DESCRIPTION |
|---|---|---|

CLIENT
Beverly Curtis

PROJECT
Proposed All-Weather Equestrian Riding Surface
Old Bridge Farm, Biddulph. ST8 7SJ.

DRAWING TITLE
Proposed Site Plan

| SCALE | DATE | DRAWN | CHECKED |
|---|---|---|---|
| 1/200@A0 | Aug 26 | RWM | |

DRG NO.
26.34_L102

REVISION

EQUINE PLANNING SOLUTIONS
Cotton Court
Preston
Lancashire
PR1 3BY
t 01772 36 90 90
www.equineplanningsolutions.co.uk