
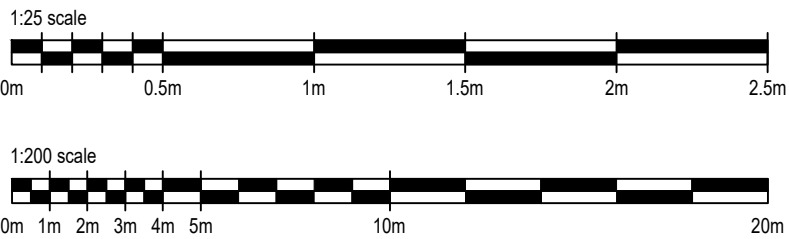
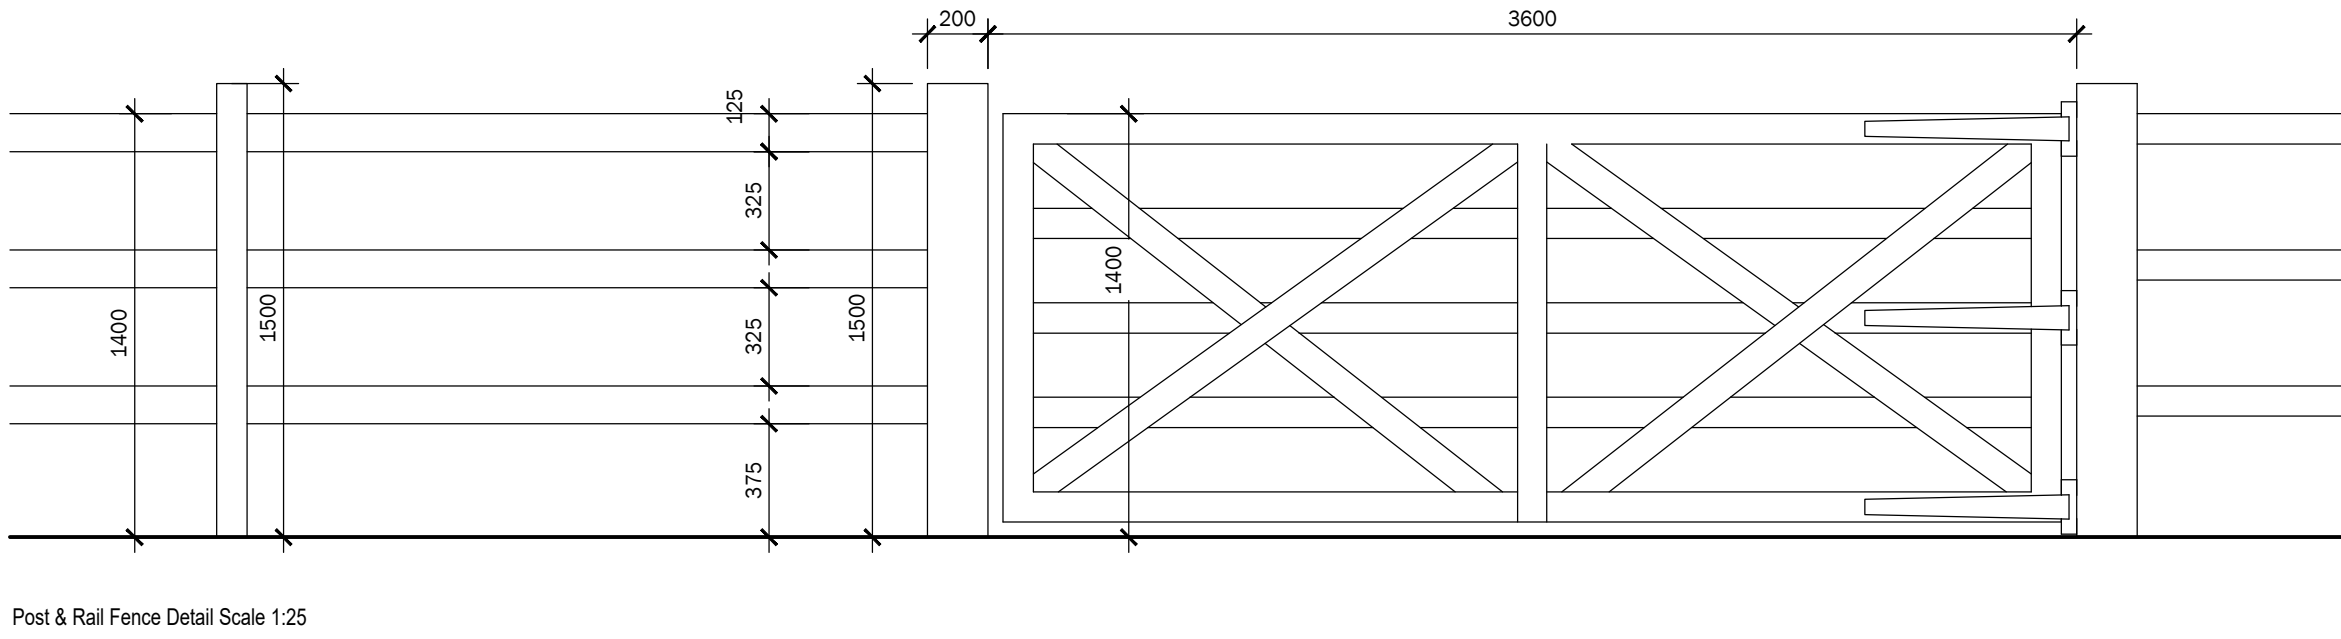
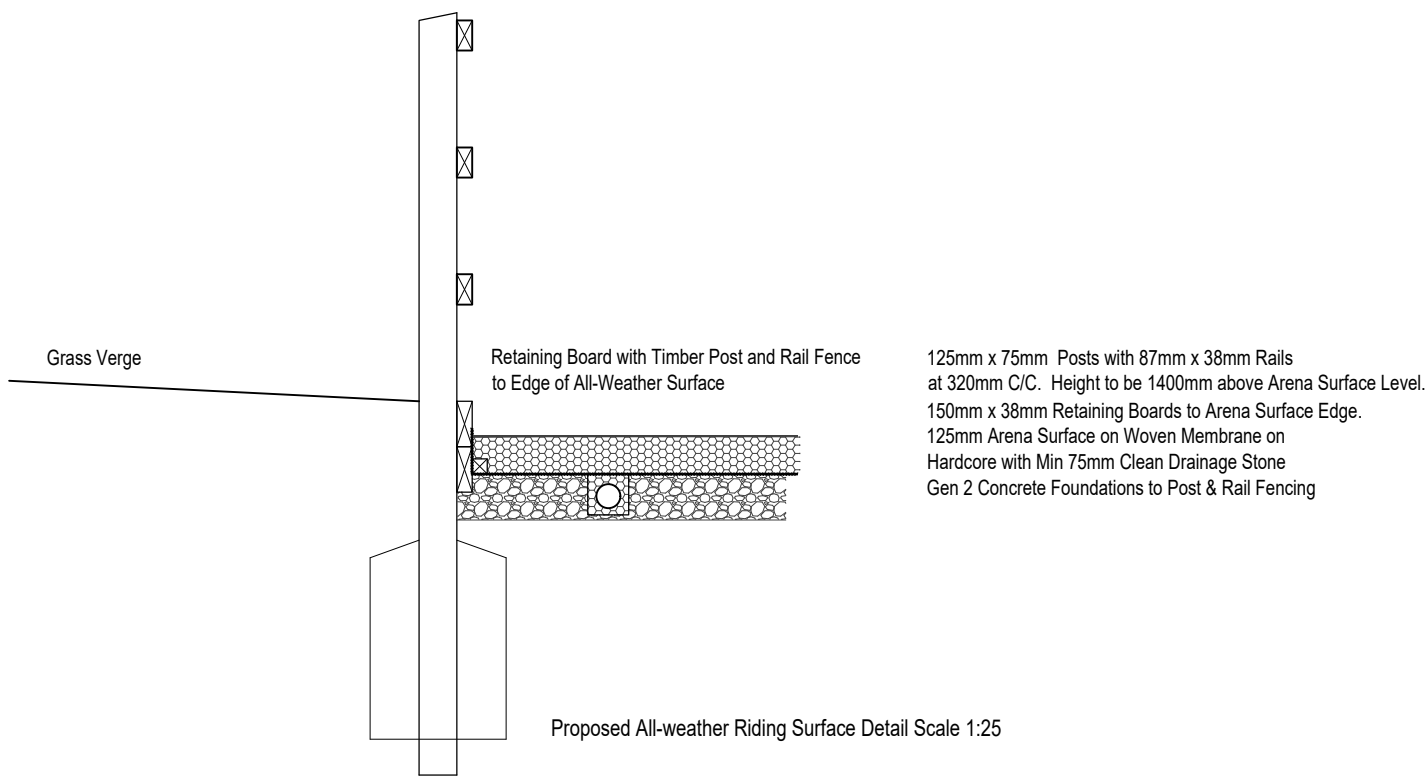
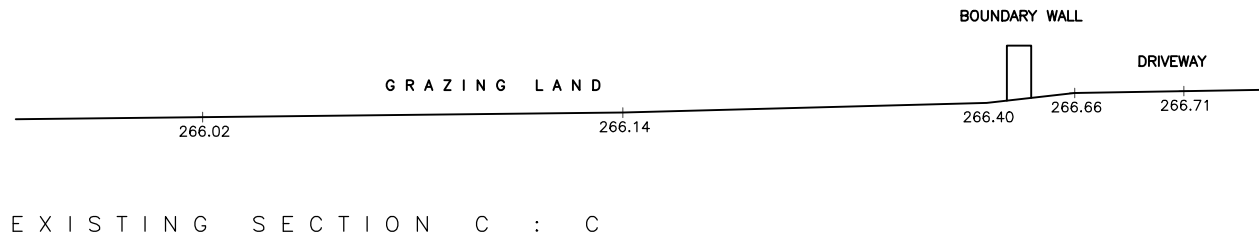
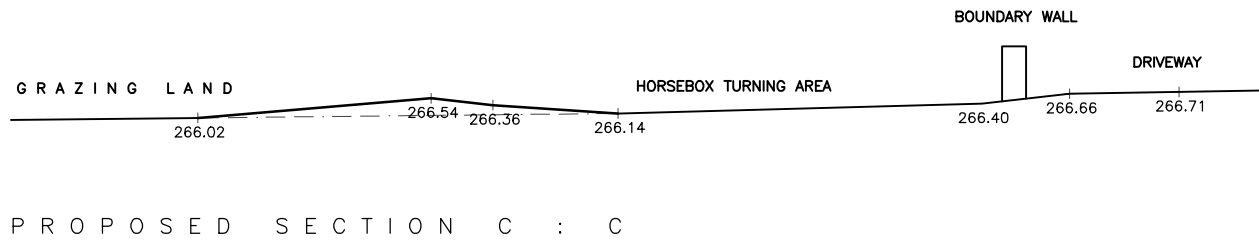
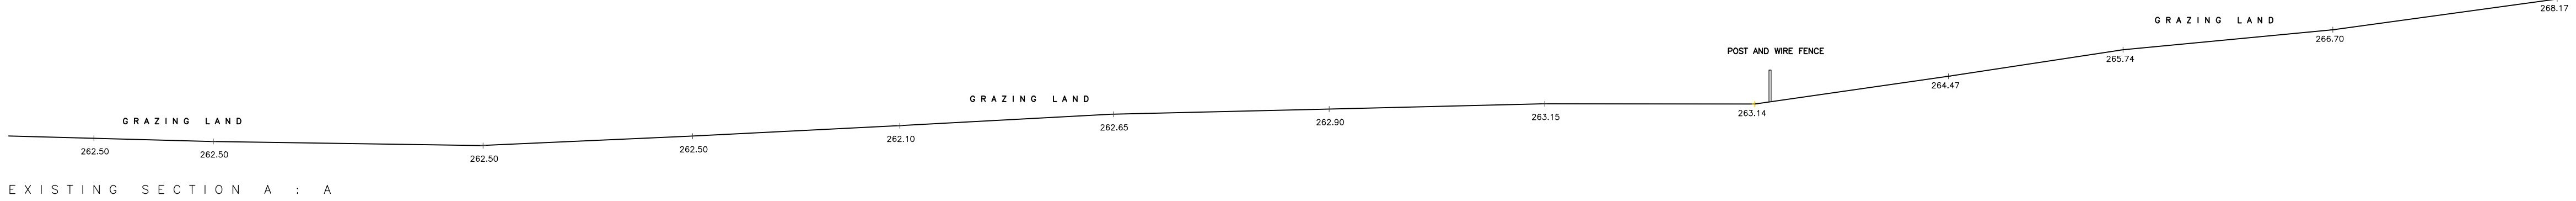


IMPORTANT
 © This drawing is copyright and remains the property of this practice
 Do not scale this drawing other than for the purpose of planning
 All dimensions to be checked on site
 Positions of existing services to be confirmed prior to proceeding

REVISION STATUS
 S Information issued for feasibility or scheme design.
 T Information issued for tender purposes only.
 C Information issued for Construction.
 NB: Only those drawings containing a C revision to be used for construction.

NOTES

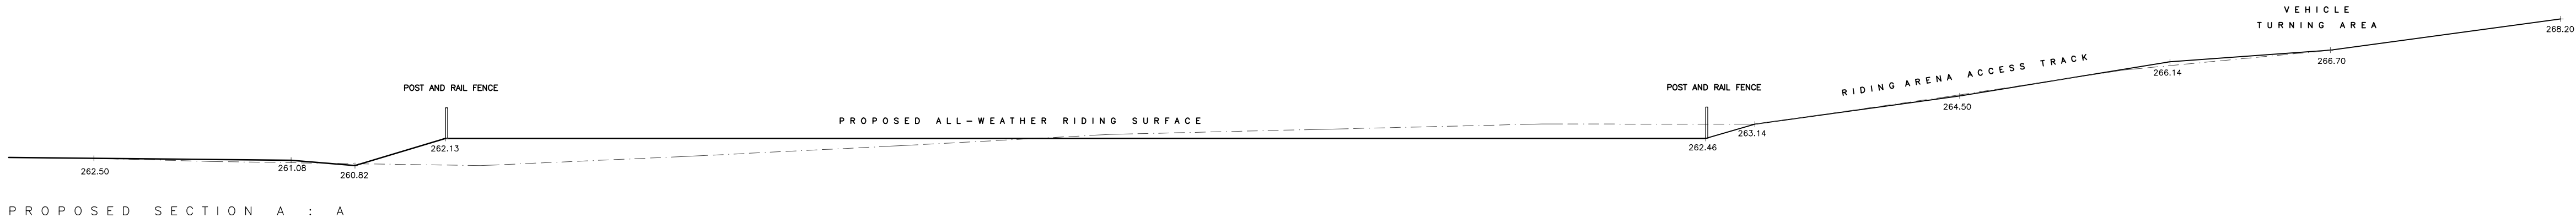

REVISION	DATE	DESCRIPTION
----------	------	-------------

CLIENT
 Beverly Curtis

PROJECT
 Proposed All-Weather Equestrian Riding Surface
 Old Bridge Farm, Biddulph, ST8 7SJ.

DRAWING TITLE
 Existing and Proposed Site Sections
 Fence and Arena Surface Details

SCALE	DATE	DRAWN	CHECKED
1/200 1/25 @A1	Aug 26	RWM	

DRG NO.	REVISION
26.34_L103	

EQUINE PLANNING SOLUTIONS
 Cotton Court
 Preston
 Lancashire
 PR1 3BY
 t 01772 36 90 90
 www.equineplanningsolutions.co.uk