

P. A. Harper Associates.

Chartered Engineers.

Tel: 01785 851266

Email: harperpa@hotmail.com

SHEET No.

001

REV.

PROJECT No.

26/167


DATE

AUG 16

PROJECT SUB FLOOR FRAME - TYPICAL DETAILS.


PREPARED BY

ALL

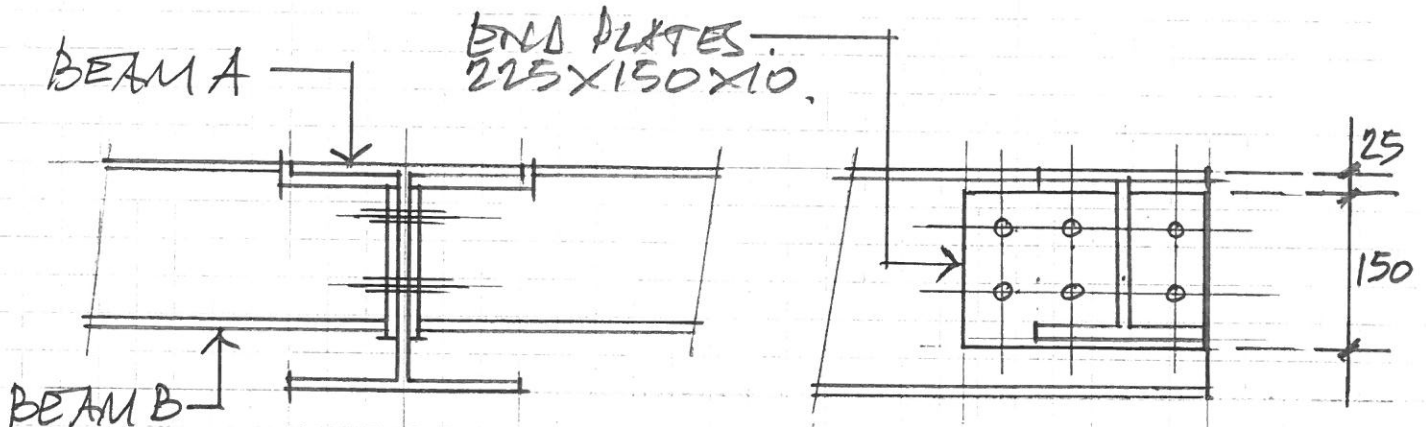

TYPICAL BEAM/BEAM CONNECTION.

6/M20 GRADE 8.8 BOLTS. - 8FW. ALL ROUNDS.

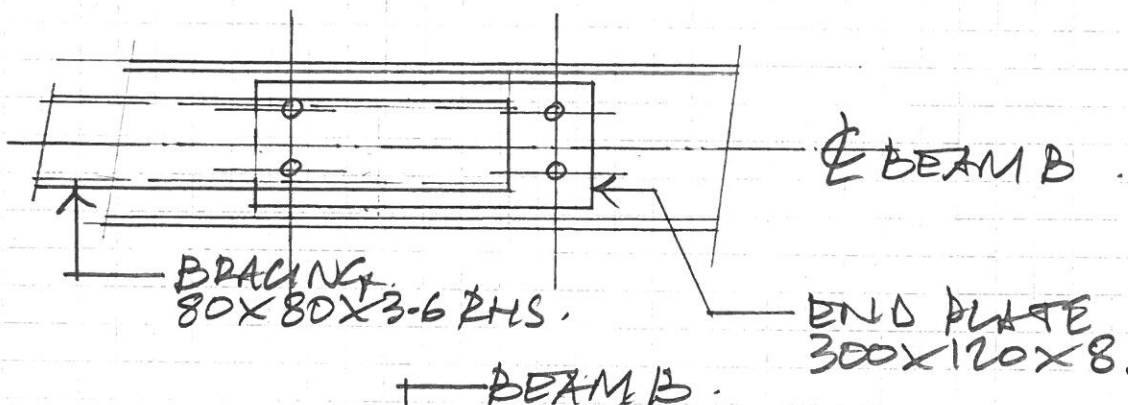

BEAM B

FOR PRICING AND
QUOTATION PURPOSES
ONLY - NOT TO BE USED
FOR CONSTRUCTION.

TYPICAL BEAM/BRACE CONNECTION.

4/M16 GRADE 8.8 BOLTS - 6FW. ALL ROUNDS.