


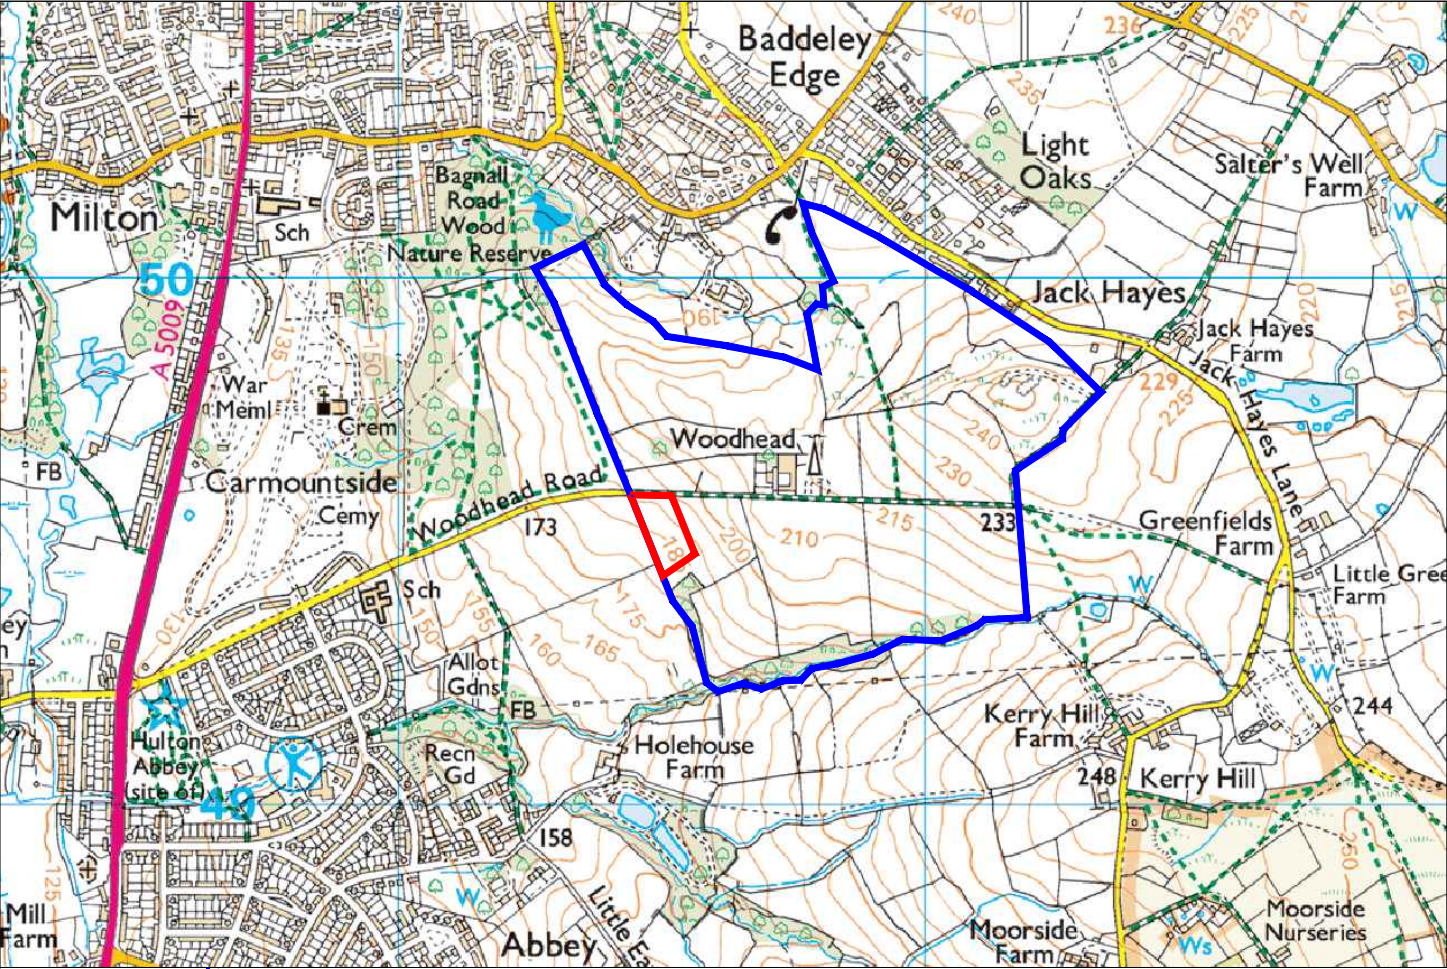

Client
Woodhead Dog Field

Project
Secure Dog Field

Drawing Title
Location Plan

Scale
1:1250 @ A3

Date
10.09.26


Dwg no
0014-30-D02C

Status
Prelim

Drawn
JW

Application Site Boundary

Land Ownership Boundary

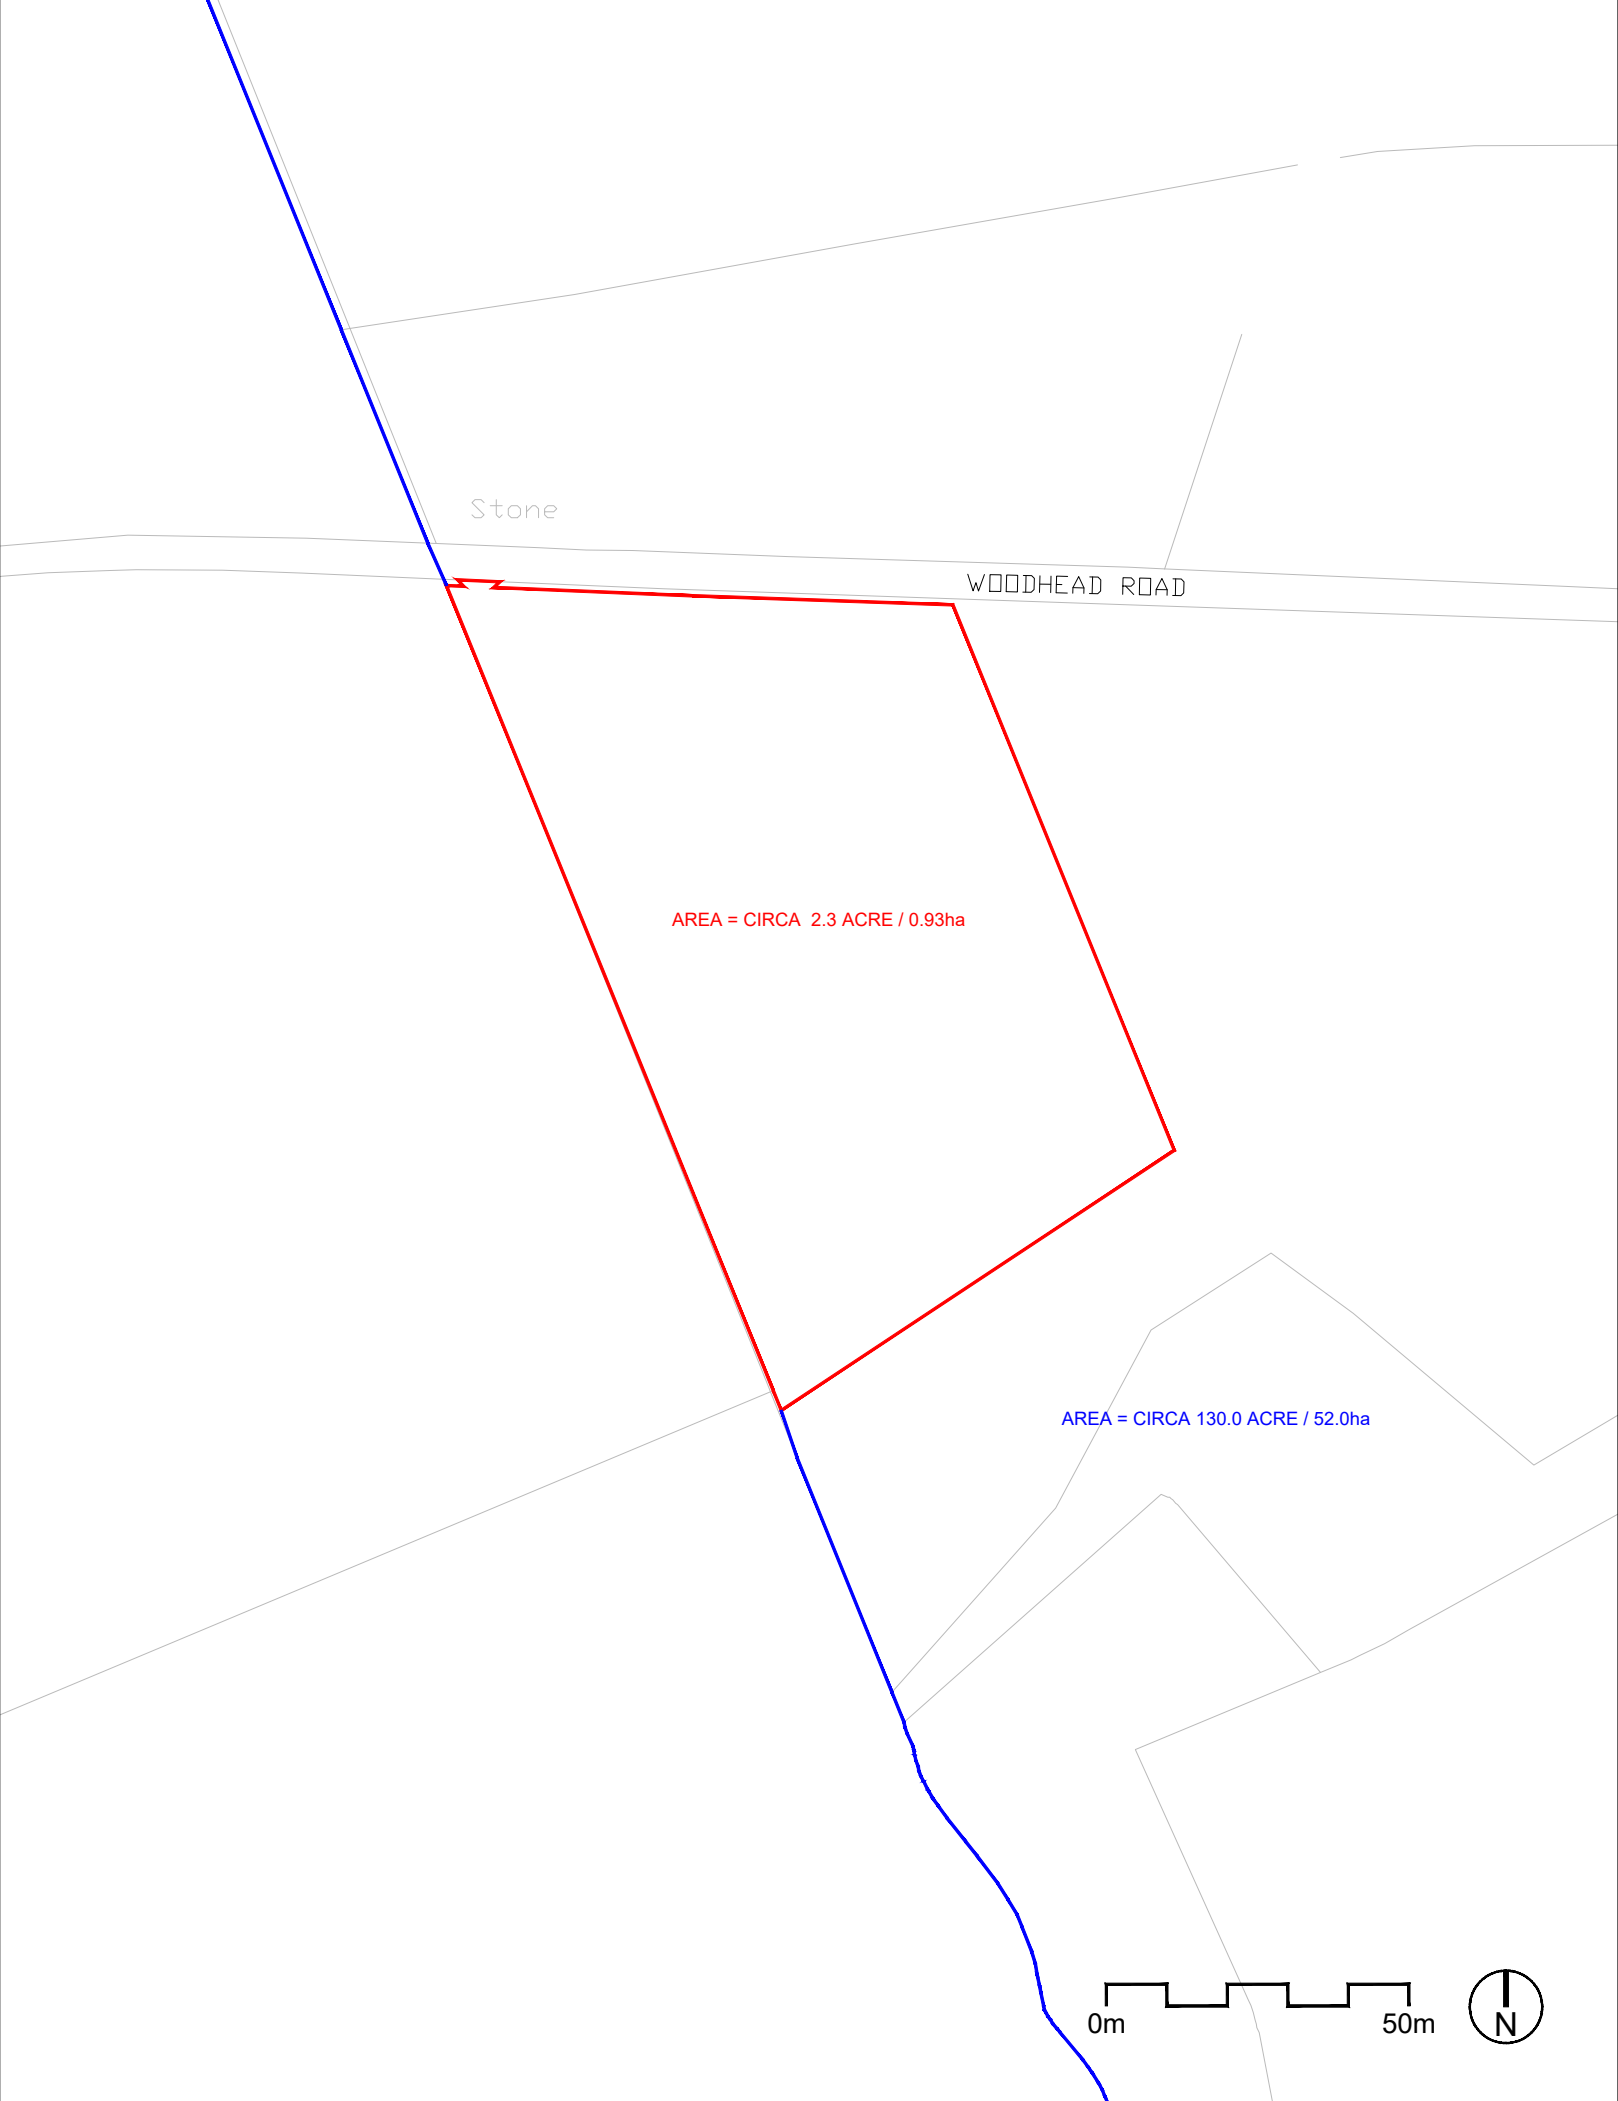

Jamie Whittall
Geospatial Design