




Example image of proposed fence

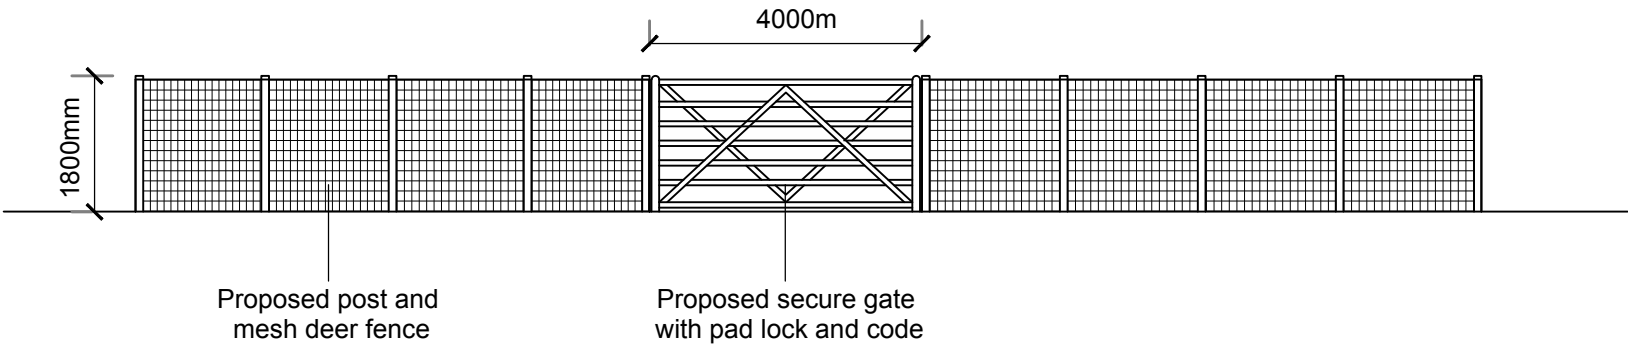

Drawing:
Proposed fencing and gate
Project:

Date:
AUG 2026
Scale:
1:100@A3

Project Ref:	Drawing Ref:	Revision:	Purpose of issue:



Telephone: 07483 111277
Email: stuart@evolvepad.co.uk
Website: www.evolvepad.co.uk