


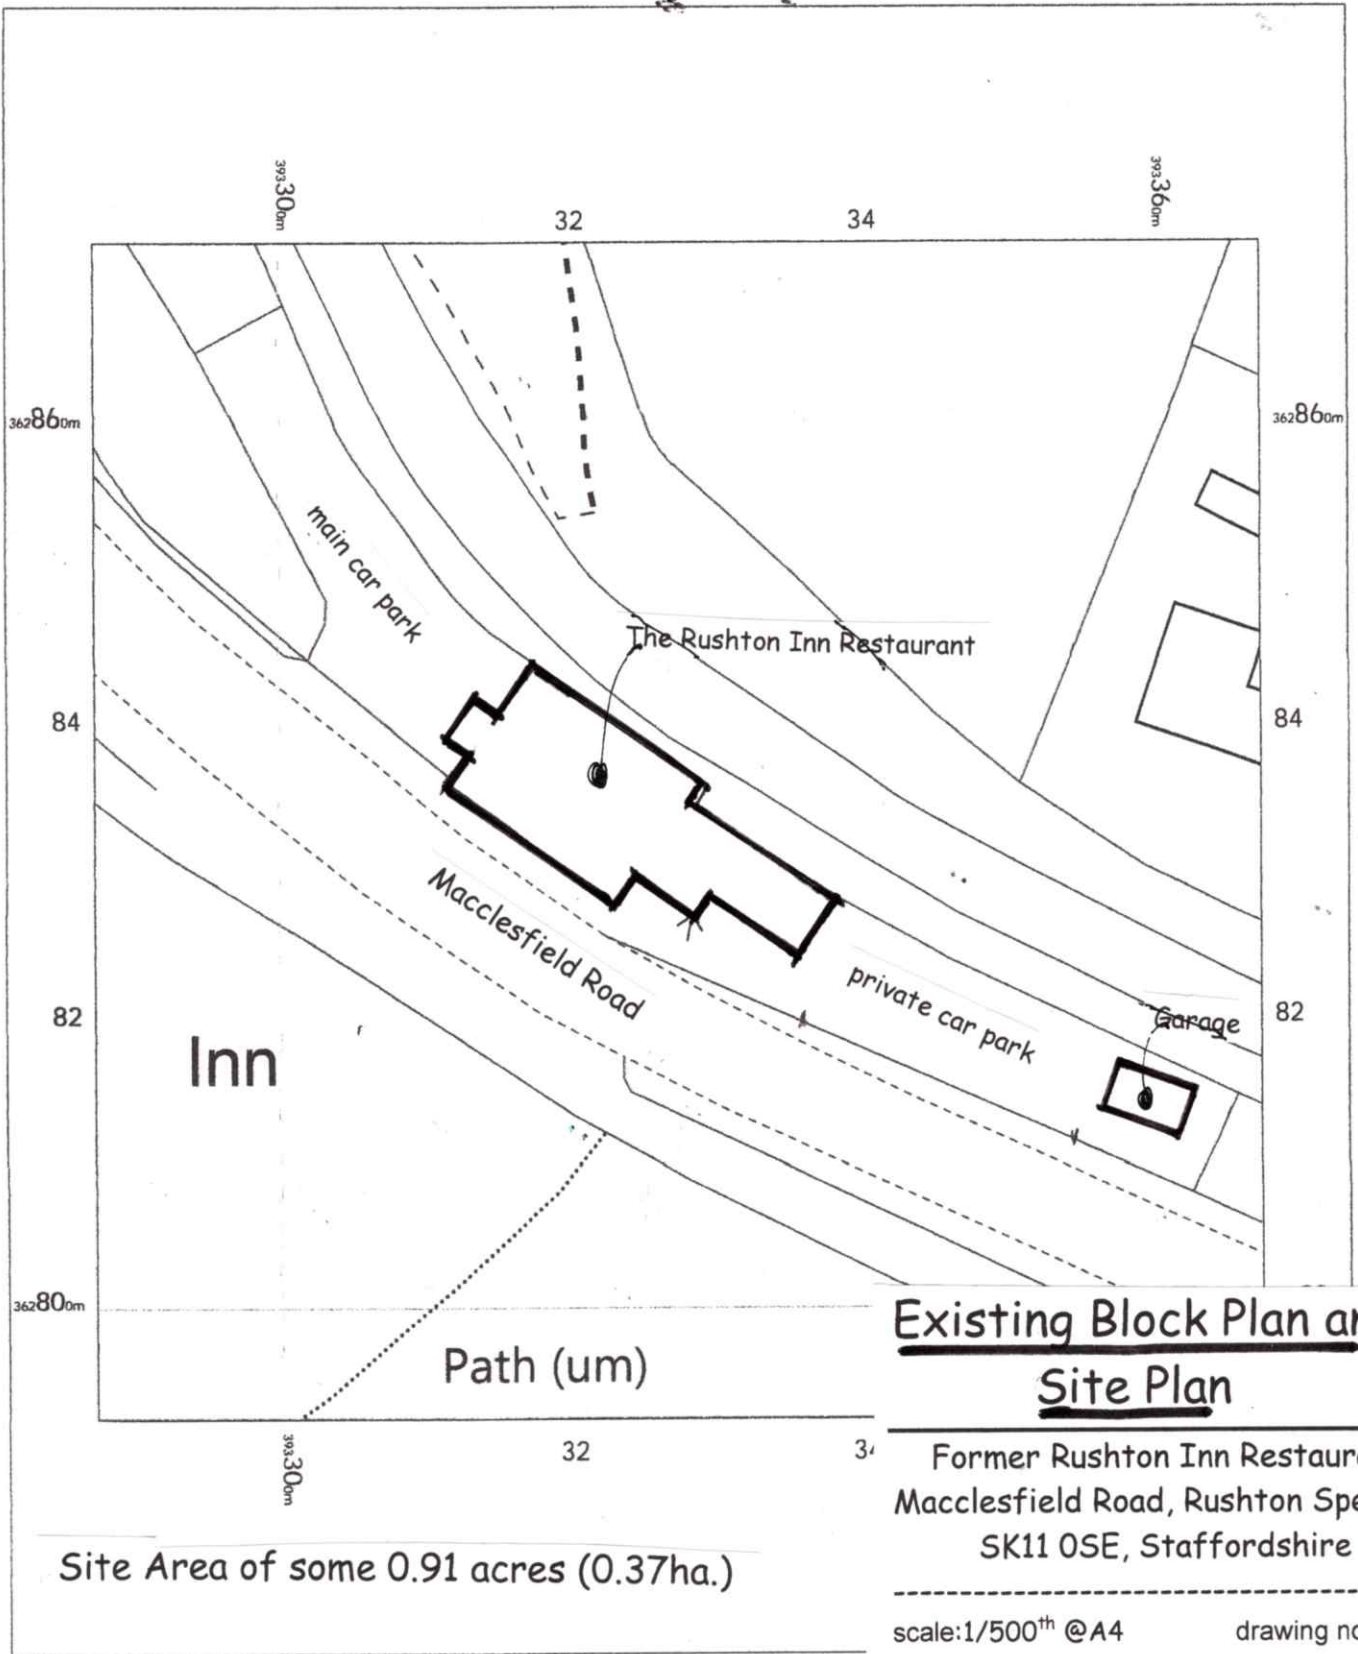

Rushton Inn  
Macclesfield Road,  
Macclesfield,  
Rushton Spencer,  
Staffordshire  
SK11 0SE

OS MasterMap 1250/2500/10000 scale  
Sunday, August 23, 2026, ID: MPMBW-01293899  
[www.blackwellmapping.co.uk](http://www.blackwellmapping.co.uk)


1:500 scale print at A4, Centre: 393327 E, 362832 N

©Crown Copyright Ordnance Survey. Licence no.  
100041041



**BLACKWELL'S  
MAPPING SERVICES**  
PERSONAL & PROFESSIONAL MAPPING  
[www.blackwellmapping.co.uk](http://www.blackwellmapping.co.uk)

TEL: 0800 151 2612  
[maps@blackwell.co.uk](mailto:maps@blackwell.co.uk)

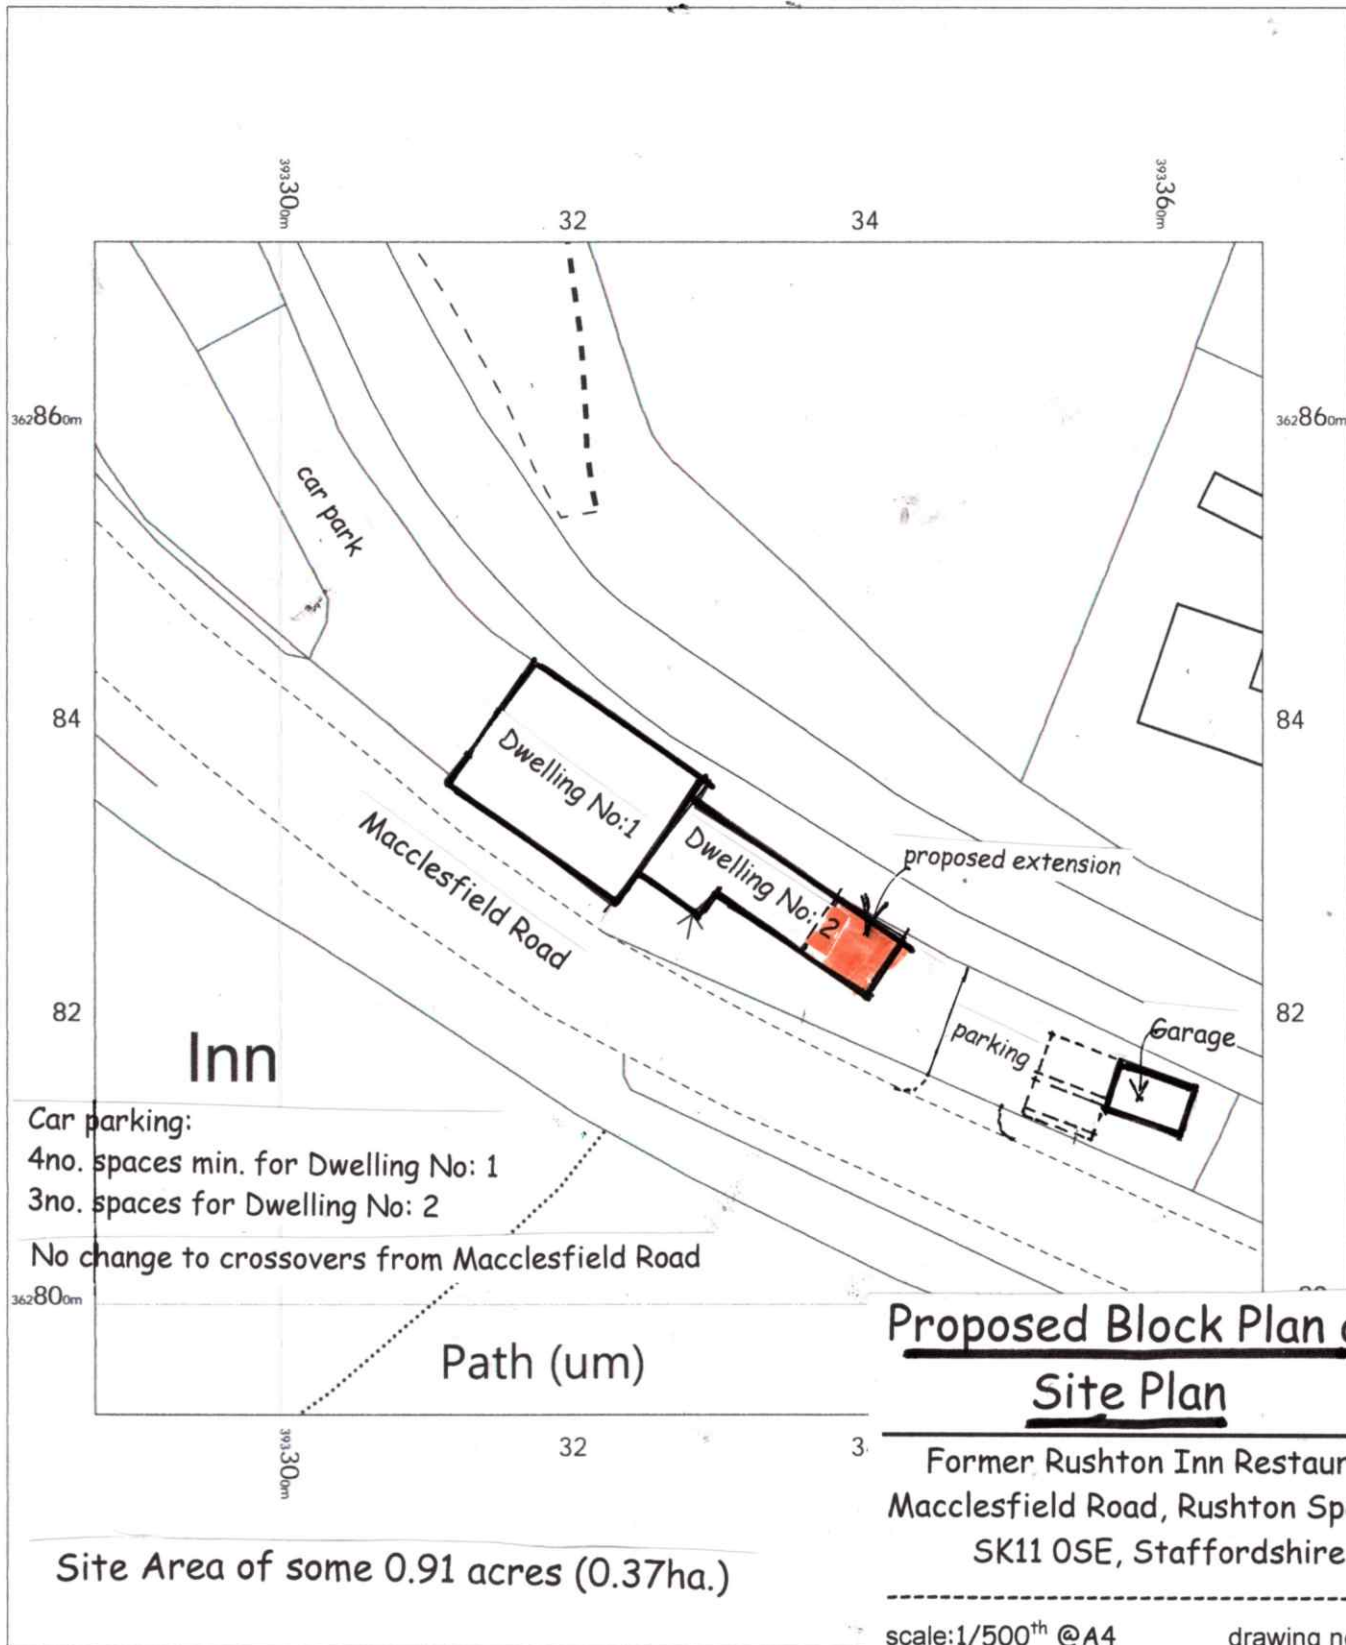

Rushton Inn  
Macclesfield Road,  
Macclesfield,  
Rushton Spencer,  
Staffordshire  
SK11 0SE

OS MasterMap 1250/2500/10000 scale  
Sunday, August 23, 2026, ID: MPMBW-01293899  
[www.blackwellmapping.co.uk](http://www.blackwellmapping.co.uk)


1:500 scale print at A4, Centre: 393327 E, 362832 N

© Crown Copyright Ordnance Survey. Licence no.  
100041041



**BLACKWELL'S**  
MAPPING SERVICES  
PERSONAL & PROFESSIONAL MAPPING  
[www.blackwellmapping.co.uk](http://www.blackwellmapping.co.uk)


TEL: 0800 151 2612  
[maps@blackwell.co.uk](mailto:maps@blackwell.co.uk)

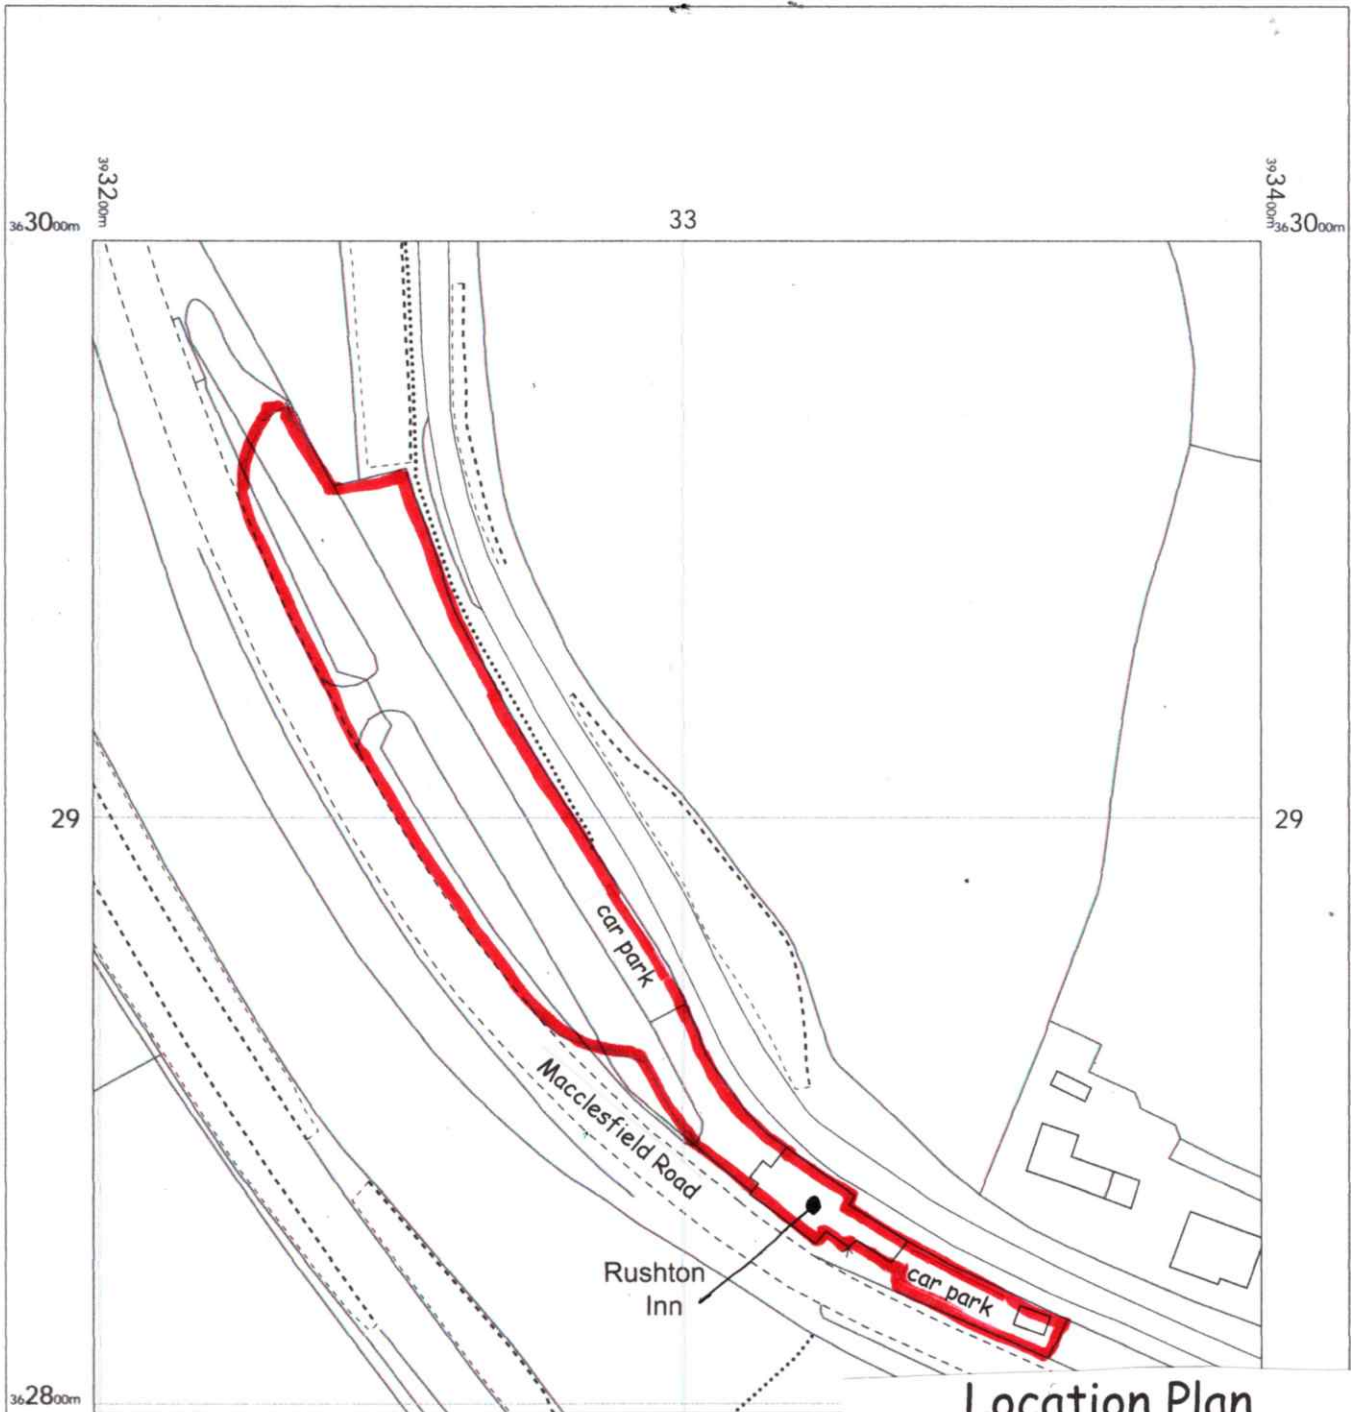

Site Area of some 0.91 acres (0.37ha.)

## Location Plan

Former Rushton Inn Restaurant  
Macclesfield Road, Rushton Spencer,  
SK11 0SE, Staffordshire

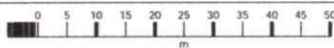

scale: 1/1250<sup>th</sup> @A4

drawing no

date: August 2026

**26/82/7**

Rushton Inn  
Macclesfield Road,  
Macclesfield,  
Rushton Spencer,  
Staffordshire  
SK11 0SE

OS MasterMap 1250/2500/10000 scale  
Friday, August 21, 2026, ID: MPMBW-01293819  
[www.blackwellmapping.co.uk](http://www.blackwellmapping.co.uk)

1:1250 scale print at A4, Centre: 393299 E, 362898 N

© Crown Copyright Ordnance Survey. Licence no.  
100041041



**BLACKWELL'S**  
MAPPING SERVICES  
PERSONAL & PROFESSIONAL MAPPING  
[www.blackwellmapping.co.uk](http://www.blackwellmapping.co.uk)

TEL: 0800 151 2612  
[maps@blackwell.co.uk](mailto:maps@blackwell.co.uk)