


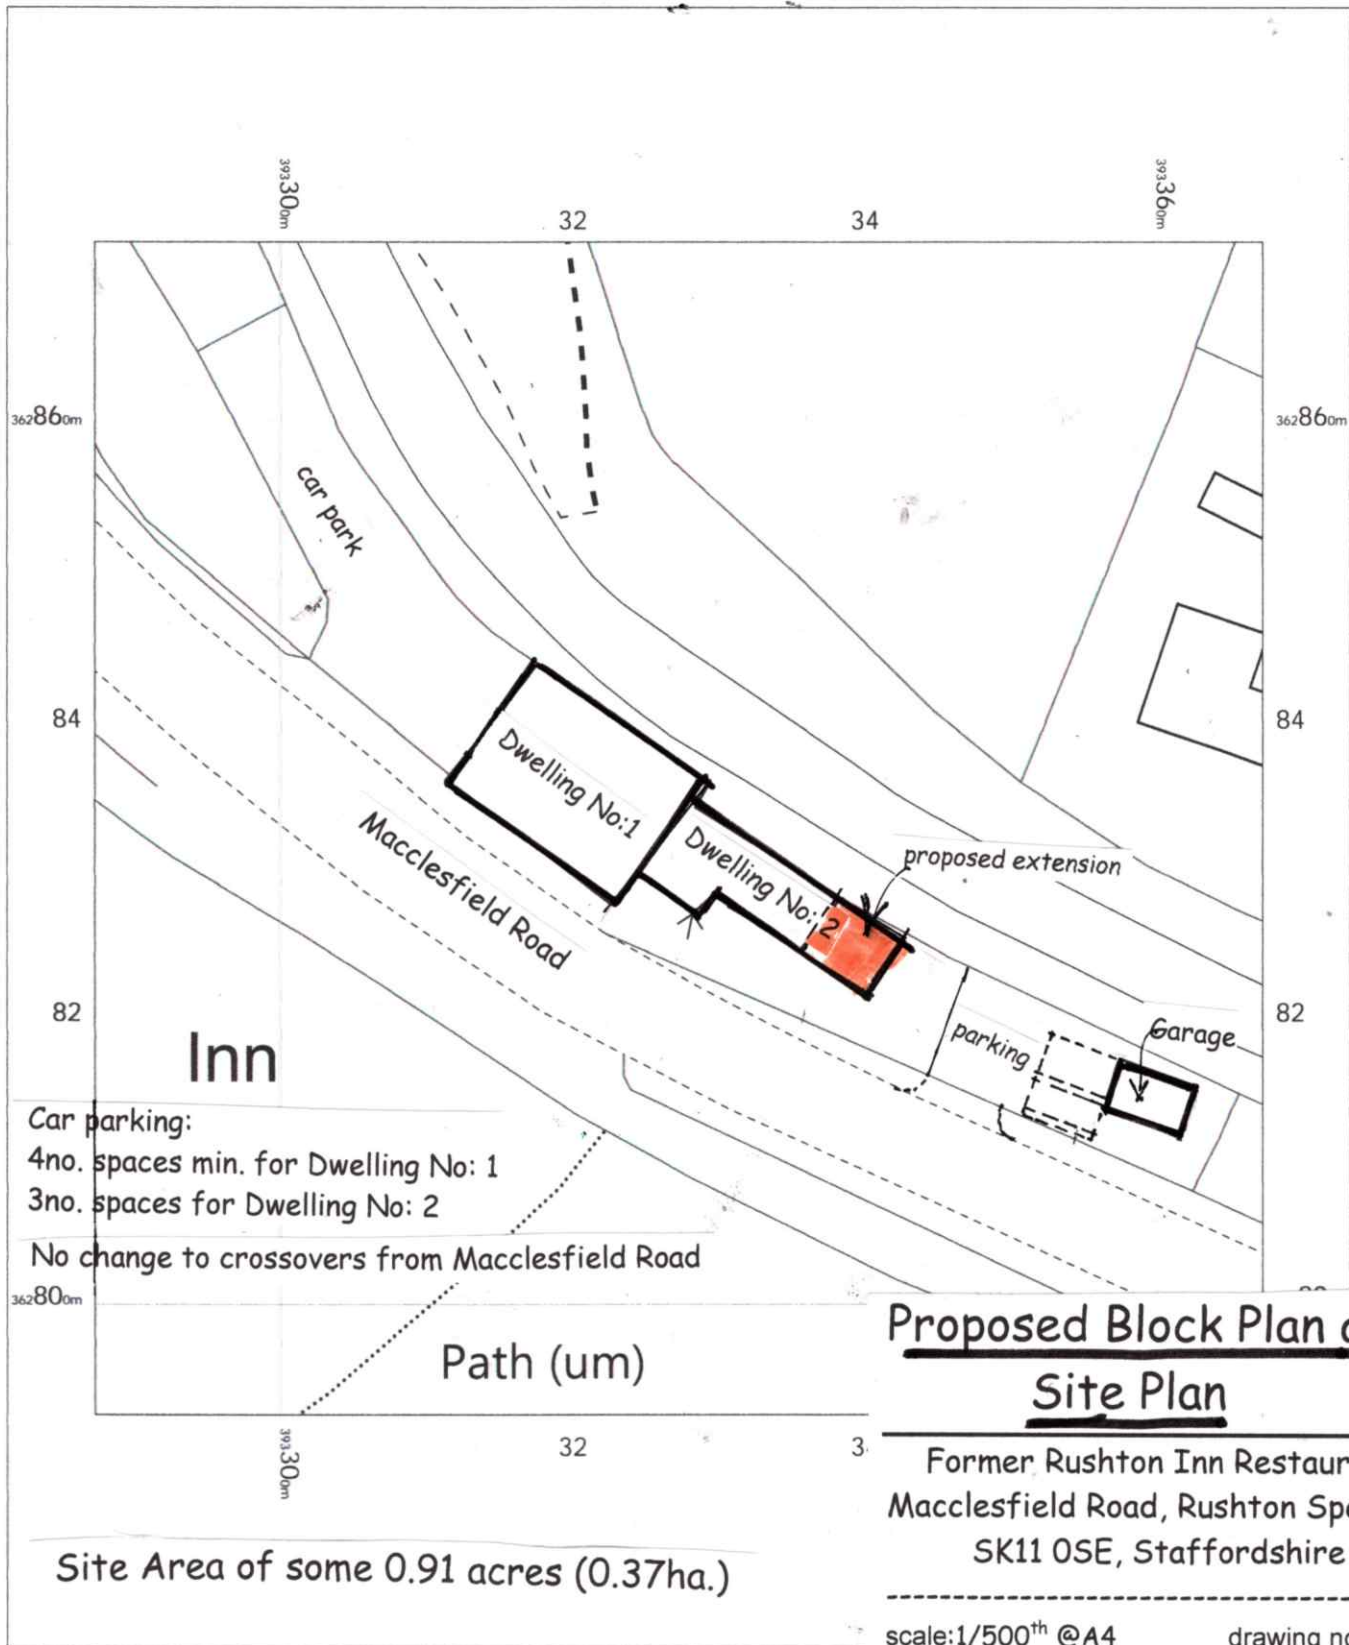

Rushton Inn
Macclesfield Road,
Macclesfield,
Rushton Spencer,
Staffordshire
SK11 0SE

OS MasterMap 1250/2500/10000 scale
Sunday, August 23, 2026, ID: MPMBW-01293899
www.blackwellmapping.co.uk

1:500 scale print at A4, Centre: 393327 E, 362832 N

© Crown Copyright Ordnance Survey. Licence no.
100041041



BLACKWELL'S
MAPPING SERVICES
PERSONAL & PROFESSIONAL MAPPING
www.blackwellmapping.co.uk

TEL: 0800 151 2612
maps@blackwell.co.uk