
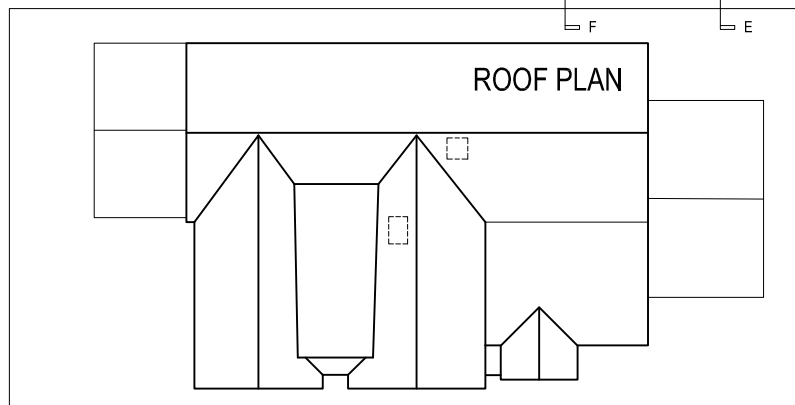
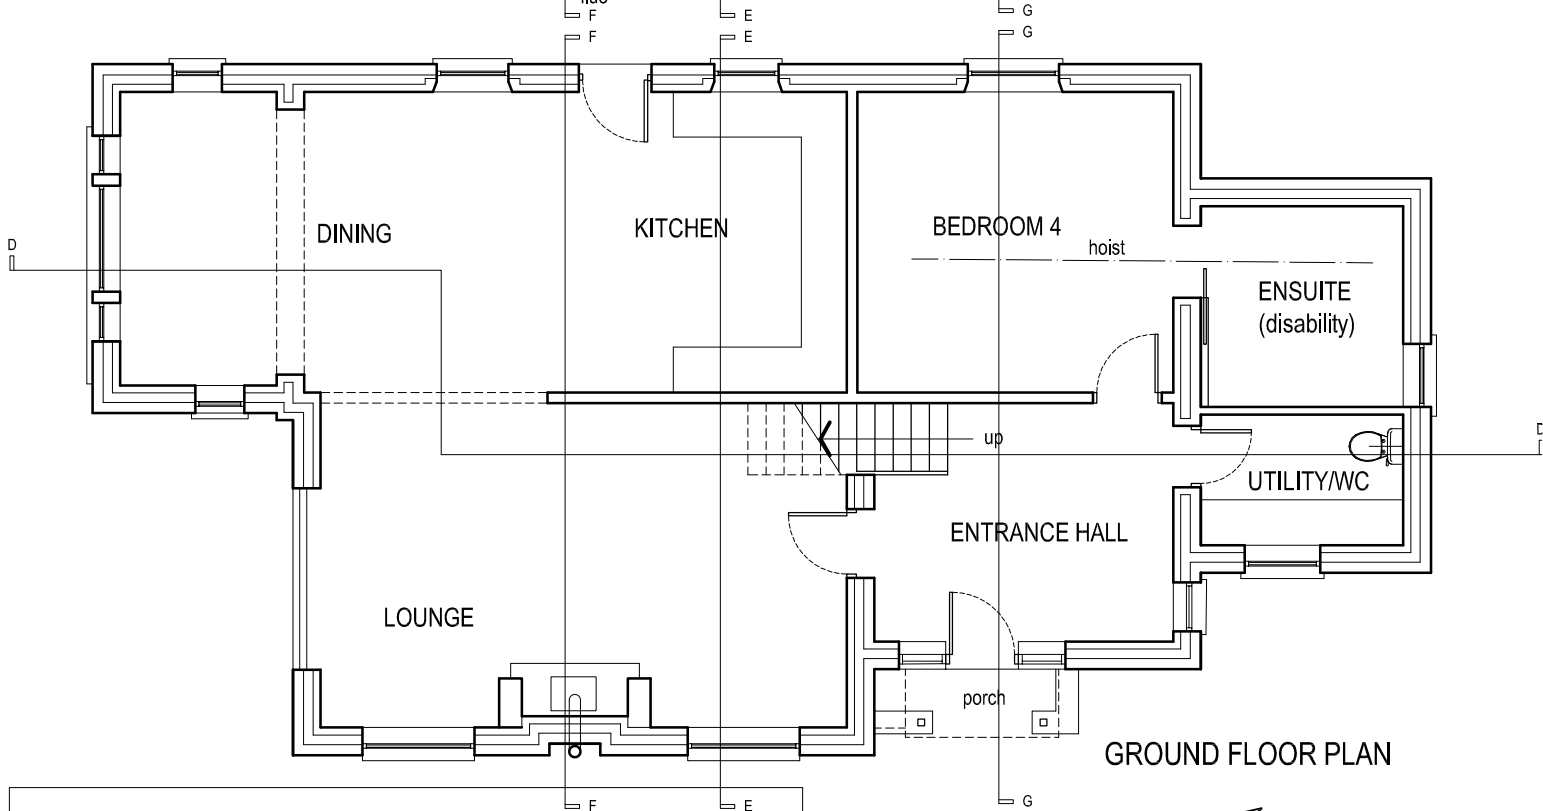


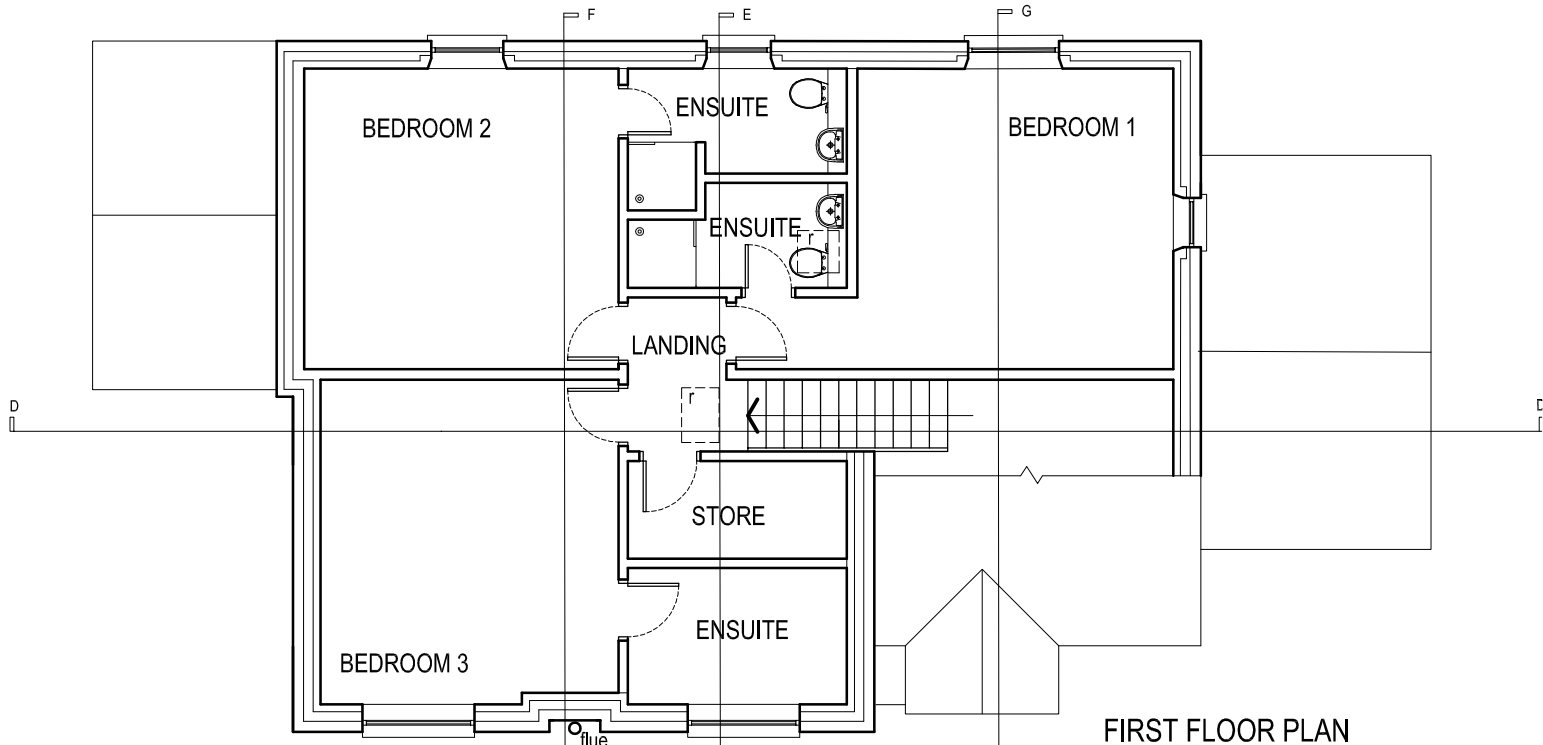

Revisions

A	Dining window rev	14.01.26
B	Bed 3 window omitted; stove flue added	09.03.26
C	Dining Room gable window rev	25.08.26


0 1 2 3 4 5m

job **Primrose Hill, Rushton Spencer
Replacement Dwelling**

title **Plans as Proposed**

date **08.01.26** scale **1/100 @ A3**

dwg. no. **PH-05** rev. **C**

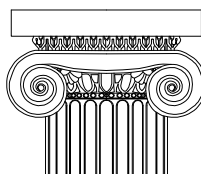

Ian Ankers architecture

Building and Design Consultants

Ryecroft Farm, Rushton Spencer, Macclesfield, SK11 0RP

t 01260 546944

e ian@ianankers.co.uk

w www.ianankers.co.uk