

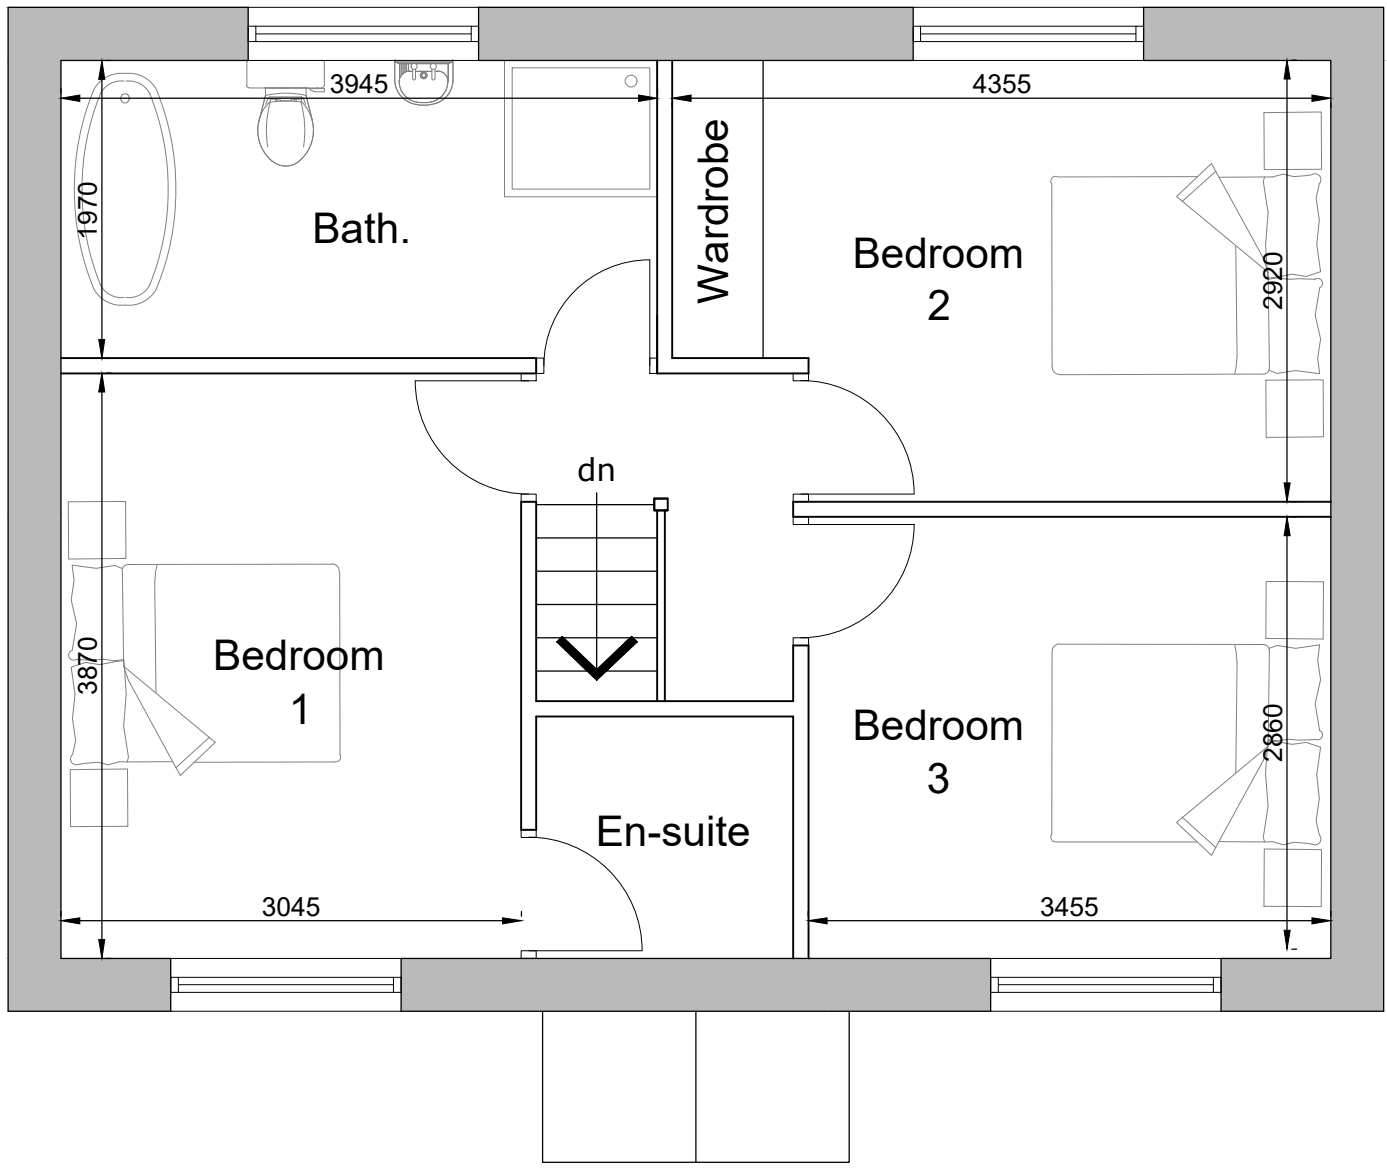


| Rev. | Drawn | Comments                             | Date   |
|------|-------|--------------------------------------|--------|
| A    | ME    | Second floor omitted & pitch reduced | Sep 26 |

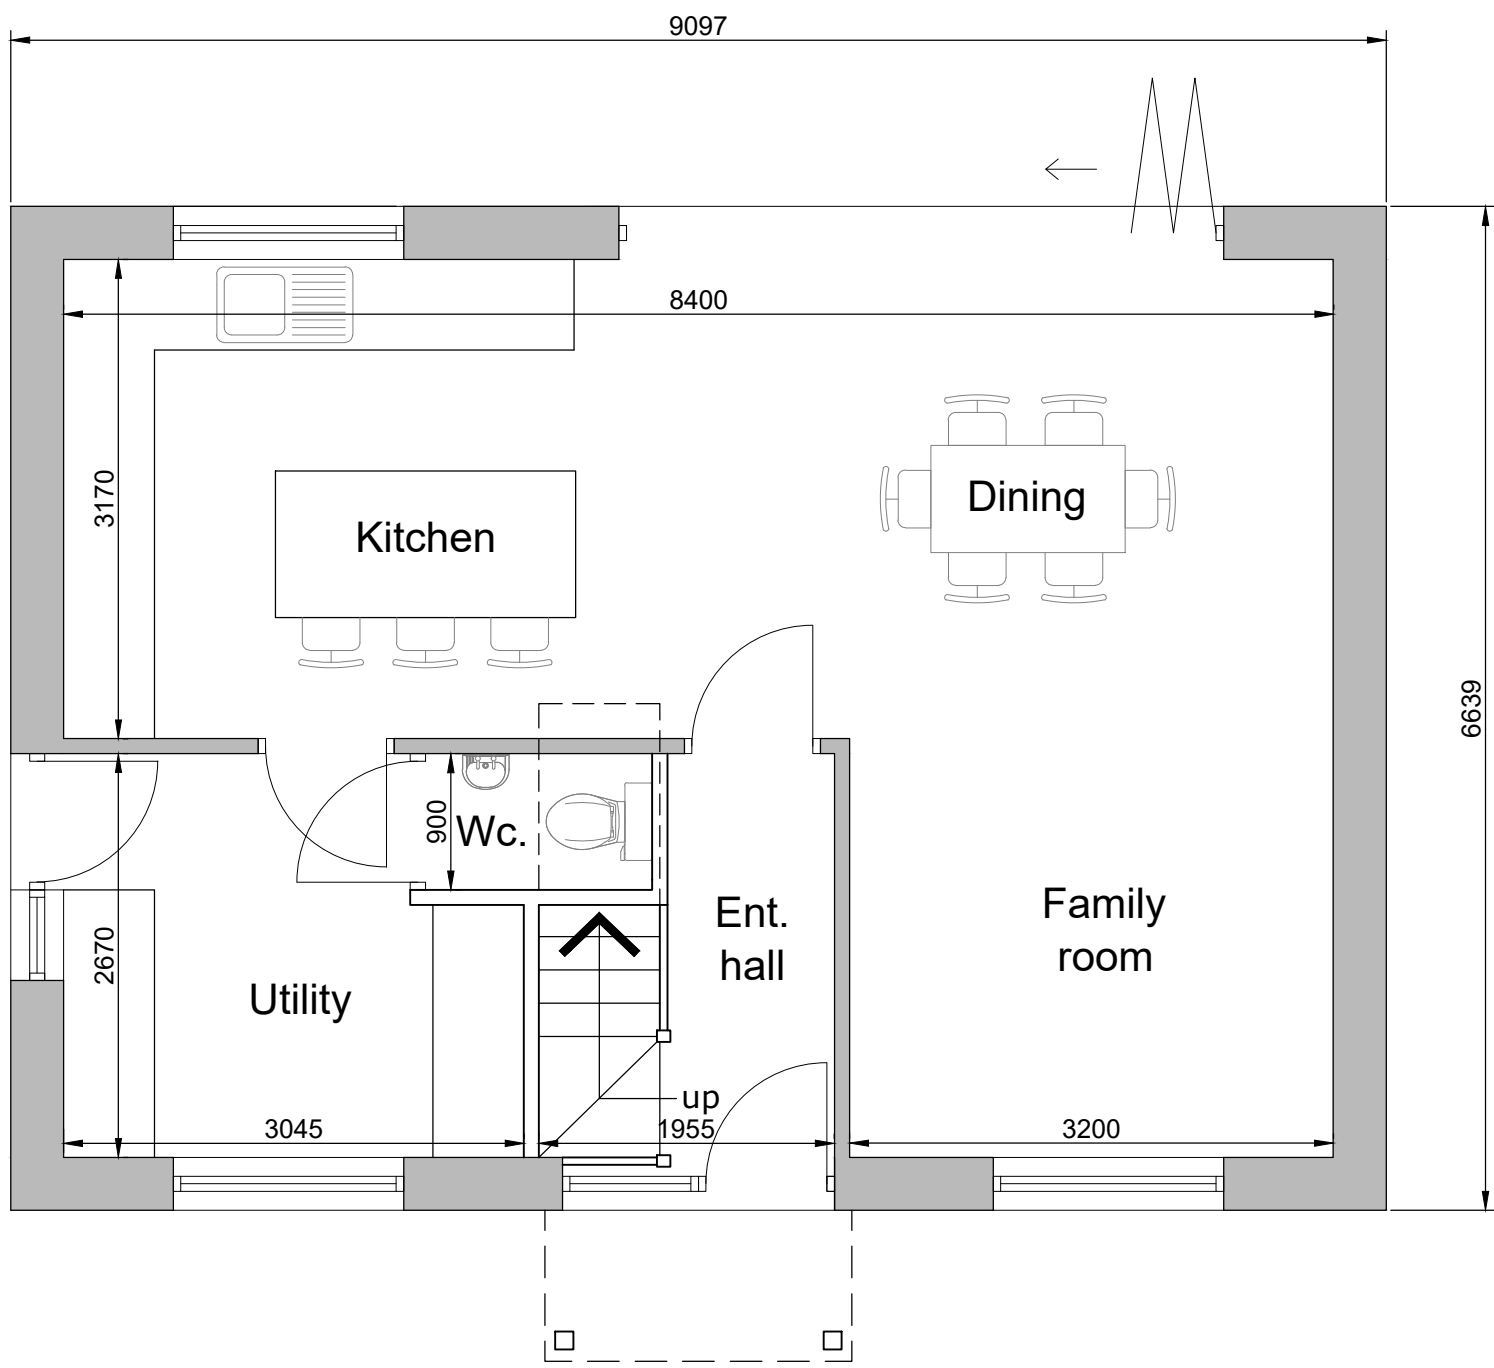

Reproduced from the  
Ordnance Survey map with the permission of Ordnance  
Survey on behalf of The Controller of Her Majesty's  
Stationary Office  
Licence No. AL 100001834

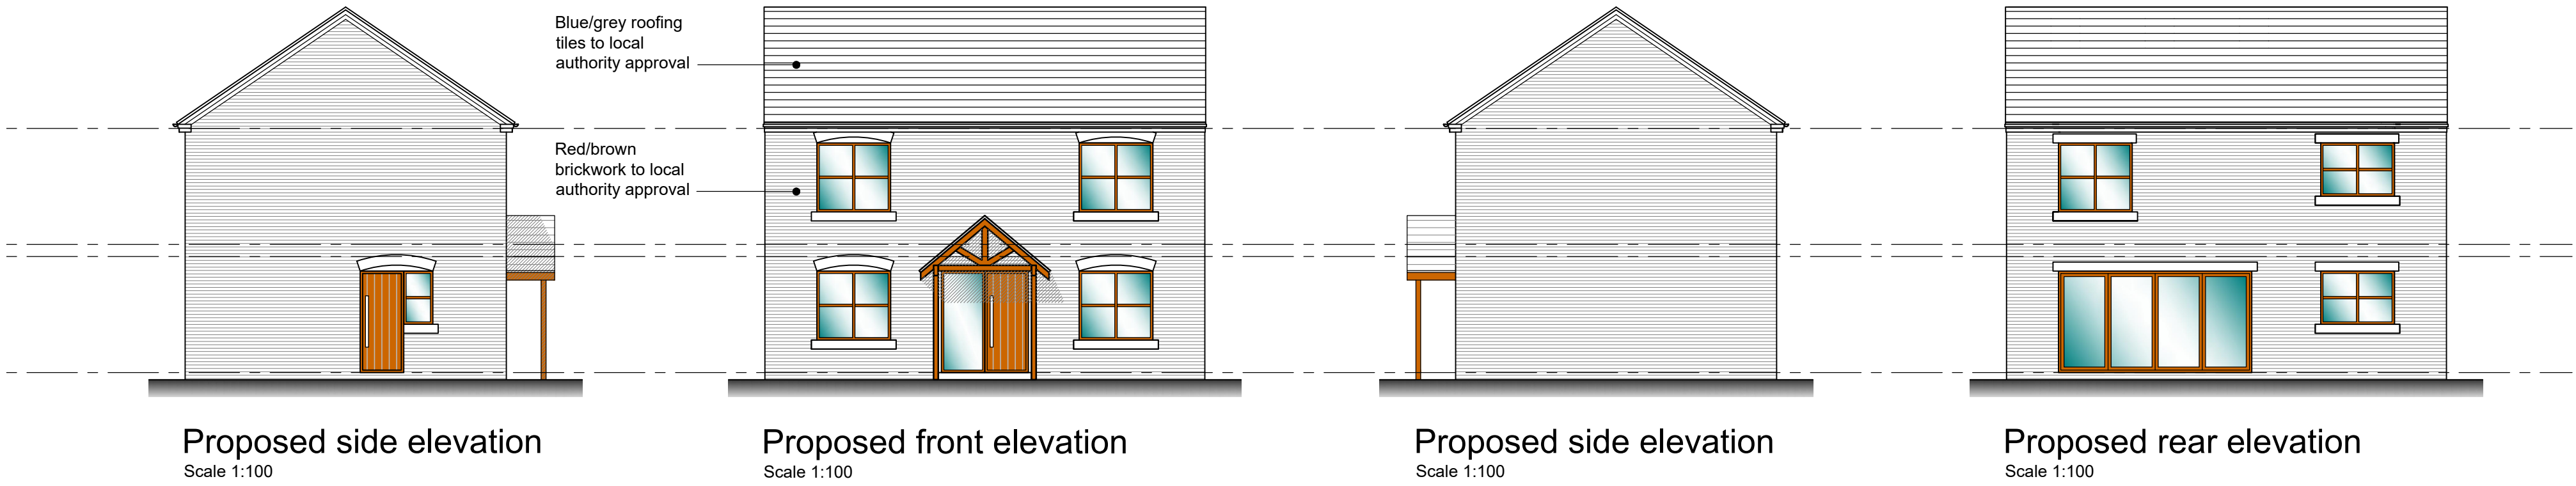

Tel: 07889569867  
Email: info@MEDesignsolutions.co.uk  
www.MEDesignsolutions.co.uk

|                                                      |   |             |         |
|------------------------------------------------------|---|-------------|---------|
| Client                                               | MR TEAGUE                                                                                          |             |         |
| Project                                              | PROPOSED NEW DWELLINGS ON LAND TO THE REAR OF 30-34 CHURCH LANE, CHECKLEY, STAFFORDSHIRE, ST10 4NJ |             |         |
| Title                                                | PROPOSED PLANS & ELEVATIONS PLOT 1                                                                 |             |         |
| Status                                               | PLANNING PERMISSION                                                                                |             |         |
| Date                                                 | NOVEMBER 2025                                                                                      | Drawn       | ME      |
| Scale                                                | @A1                                                                                                | AS SHOWN    | Checked |
| Project No                                           | 100-02A                                                                                            | Drawing No. | Rev     |
| Copyright ©ME Design Sol. 2019. All rights reserved. |   |             |         |