
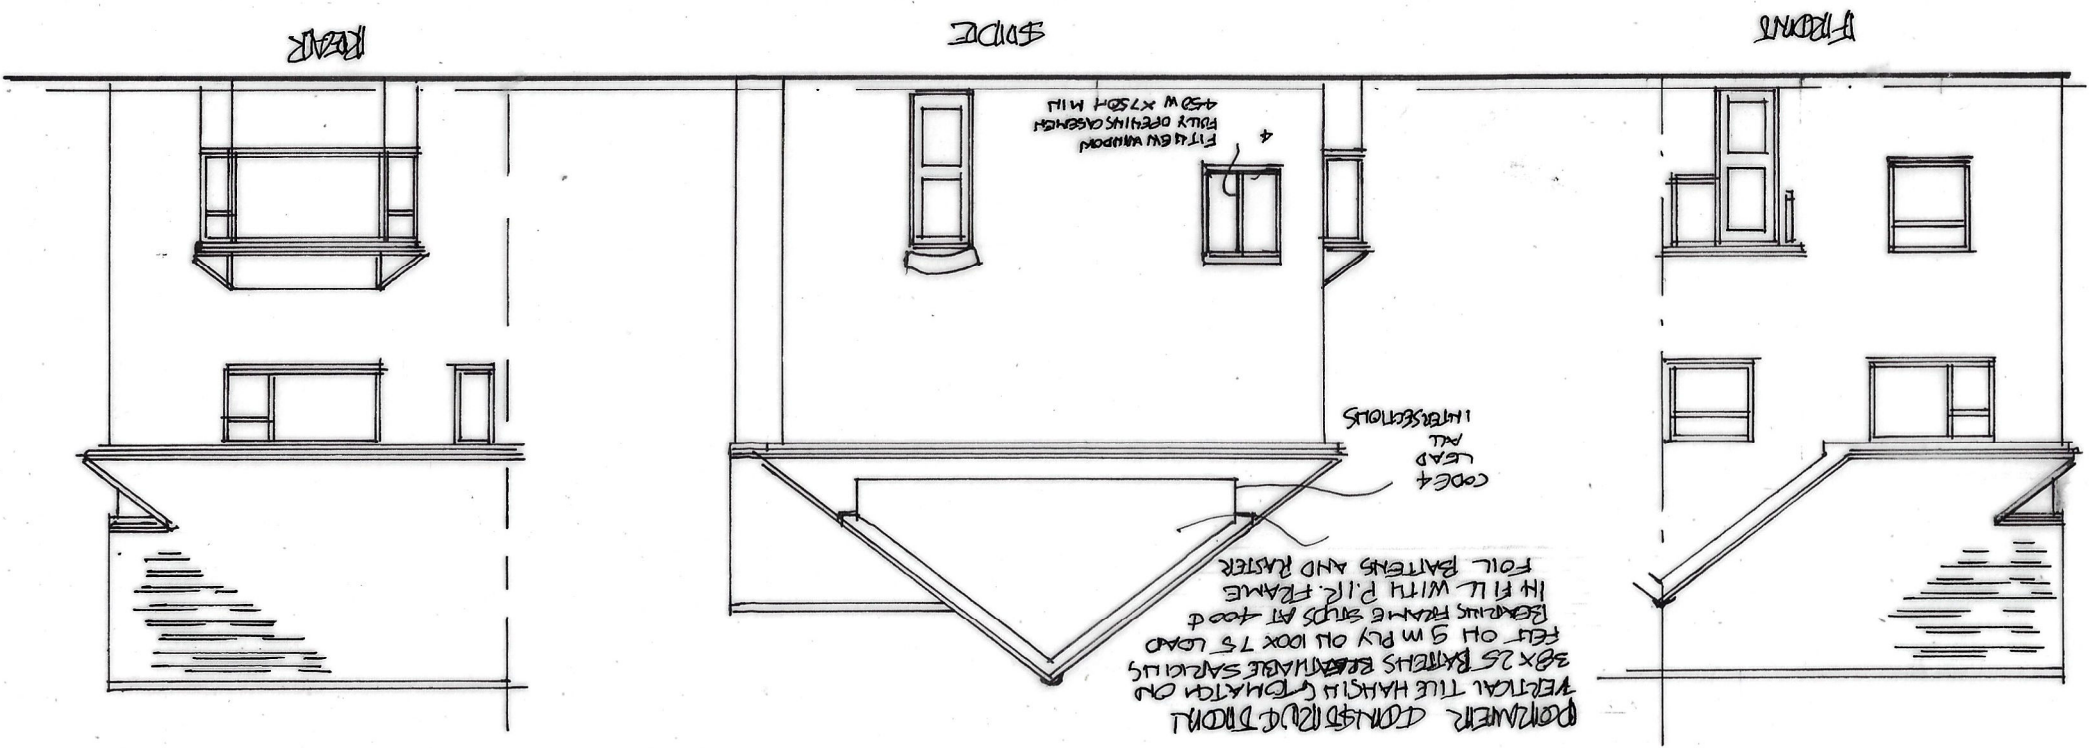


PROPOSED ELEVATIONS THE ROCKS GOLF RYAN LEIK SCALE 1:100

AD

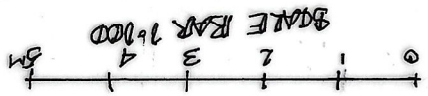

ROOFING CONSTRUCTION
 VERTICAL TILE HANGING ON
 38x25 BATTENS ELEVATION
 FELT ON 5m PLY OR 100x75 LEAD
 BEARING FRAME STUDS AT 400d
 IN FILL WITH P.I.R. FRAME
 FOIL BATTENS AND PASTER
 CODE 4
 LEAD
 INTERSECTIONS

4
 FIT 6W WINDOW
 FULLY OPERABLE ASSEMBLY
 450W X 750H M11