
COPYRIGHT: This drawing is copyright and may not be altered, reproduced or used other than for the Contract Works for which it is issued without the written permission of daniel matthias architecture ltd.

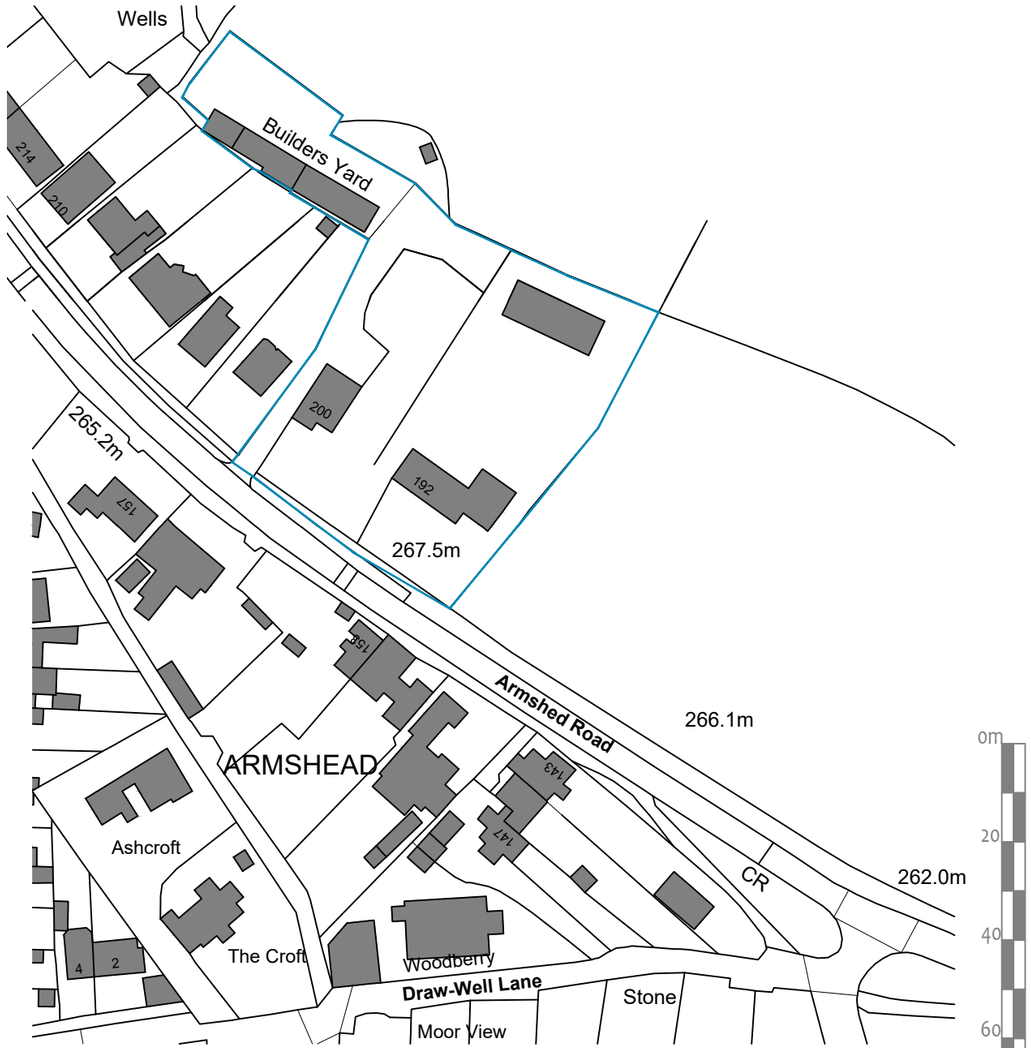

BLOCK PLAN
SCALE 1:500

Scale Bar at 1:500



Ordnance Survey, (c) Crown Copyright 2024. All rights reserved. Licence number 100022432

LOCATION PLAN
SCALE 1:1250

Scale Bar at 1:1250

Rev	Description	Drawn	CKD	Date

DANIEL MATTHIAS ARCHITECTURE
MILLGATE | 58 THE HILL | SANDBACH | CHESHIRE | CW11 1HT
T / 01270 346 033
M / 07725 004 592
E / contact@architecture-dma.co.uk
W / http://www.architecture-dma.co.uk/

Mr Geoff Bowker
Land East to 200 Armshead Road, Werrington Stoke on Trent ST9 0EL

November 2024 — Drawn by HB
Various @ A3
Planning

PROJECT No. 1129

Existing Location & Block Plan
E-LP001

Rev A