
COPYRIGHT: This drawing is copyright and may not be altered, reproduced or used other than for the Contract Works for which it is issued without the written permission of daniel matthias architecture ltd.

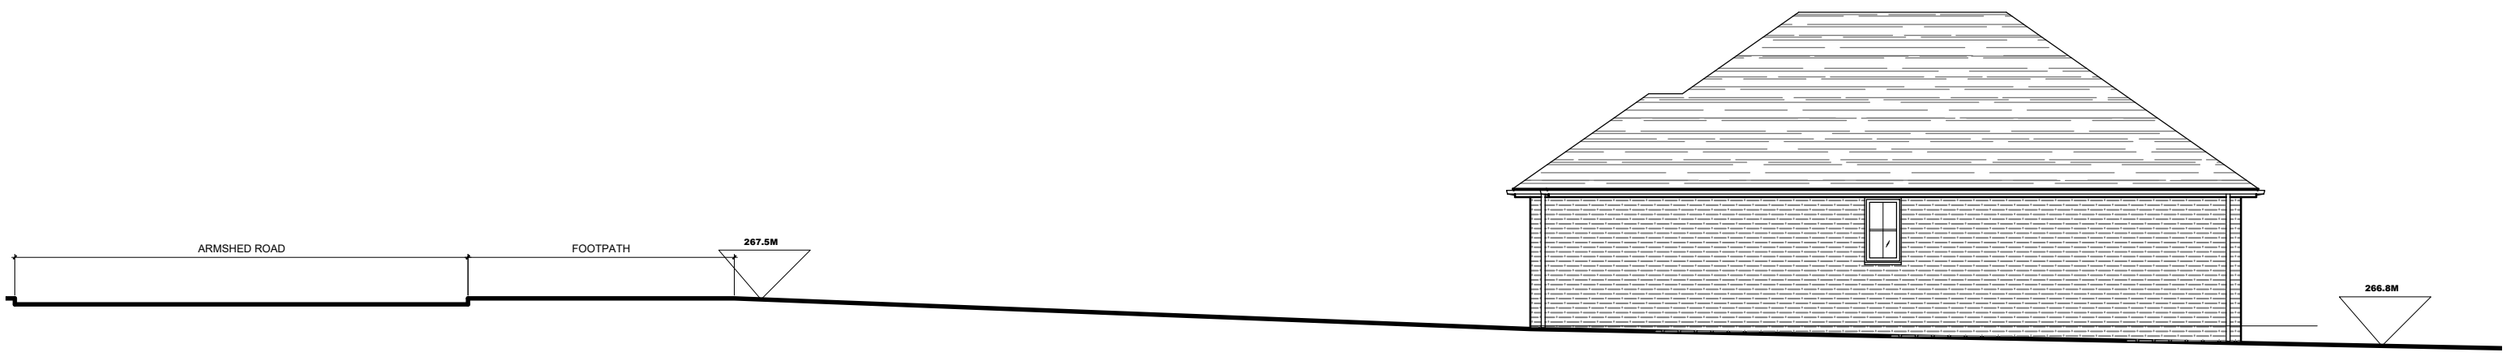

Site Section

Rev	Description	Drawn	CKD	Date

DANIEL MATTHIAS ARCHITECTURE
MILLGATE | 58 THE HILL | SANDBACH | CHESHIRE | CW11 1HT
T / 01270 346 033
M / 07725 004 592
E / contact@architecture-dma.co.uk
W / http://www.architecture-dma.co.uk/

Mr Geoff Bowker
Land East to 200 Armshead Road, Werrington Stoke on Trent ST9 0EL

November 2024 | Drawn by DM
1:100 @ A3
Planning

PROJECT No. 1129

Proposed Site Section
PA-002

Rev **B**