


COPYRIGHT: This drawing is copyright and may not be altered, reproduced or used other than for the Contract Works for which it is issued without the written permission of daniel matthias architecture ltd.

[redacted]

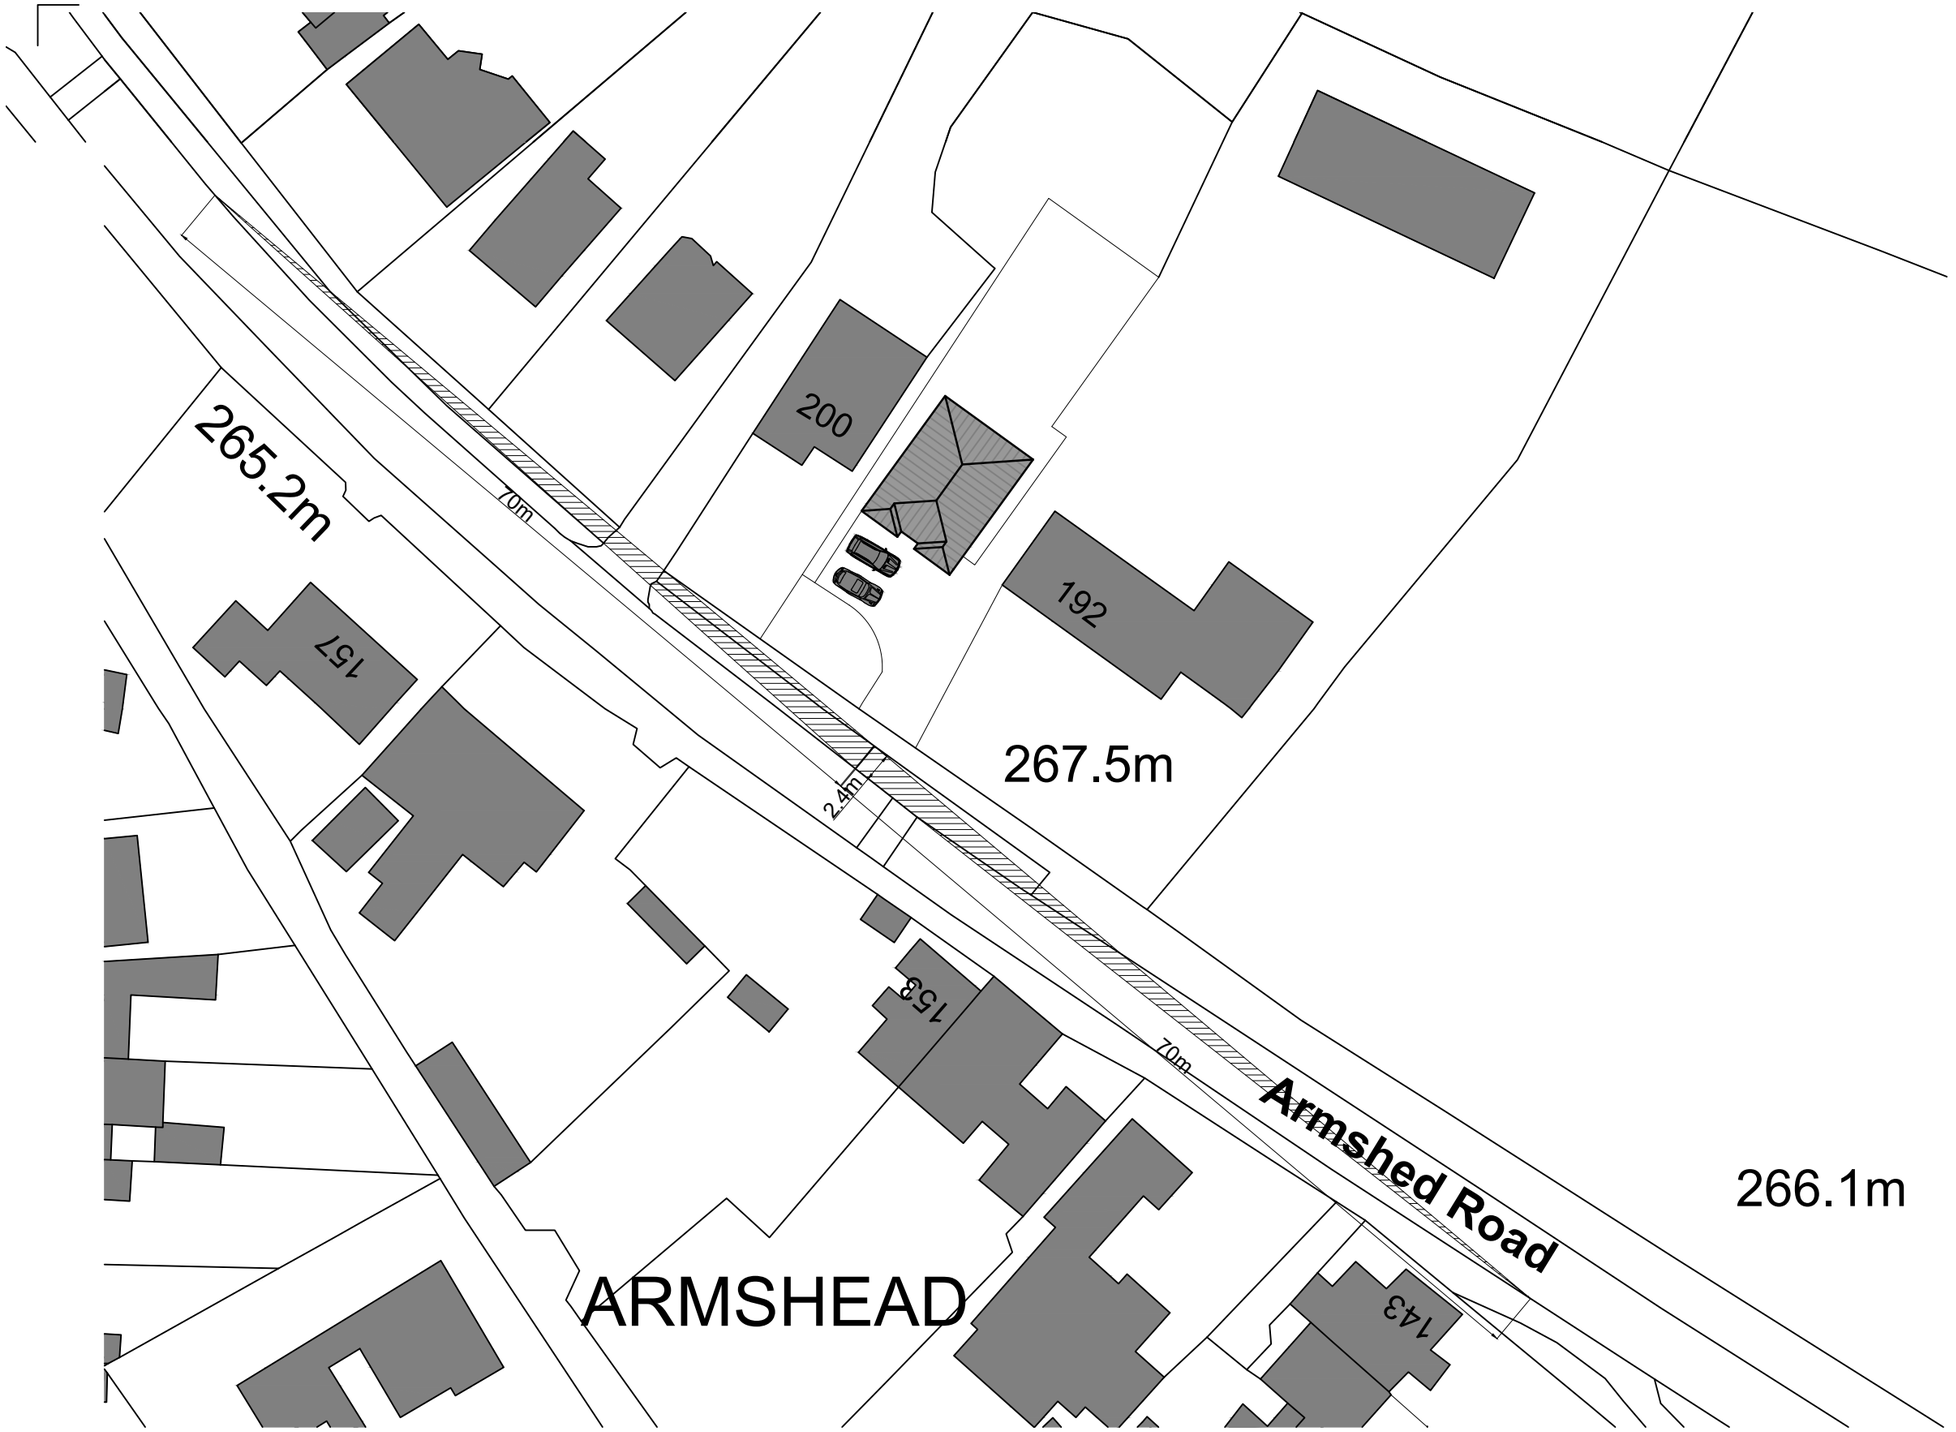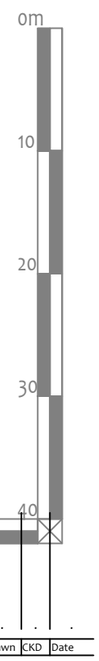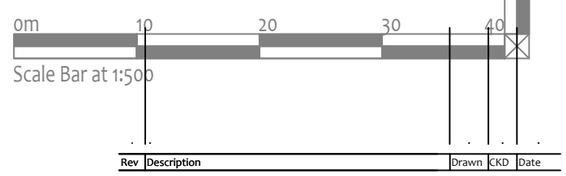


VISABILITY SPLAY PLAN

SCALE 1:500

| Rev | Description | Drawn | CKD | Date |
|---|---|---|---|---|

DANIEL MATTHIAS ARCHITECTURE

MILLGATE | 58 THE HILL | SANDBACH | CHESHIRE | CW11 1HT

T / 01270 346 033

M / 07725 004 592

E / contact@architecture-dma.co.uk

W / http://www.architecture-dma.co.uk/

Mr Geoff Bowker

Land East to 200 Armshead Road, Werrington Stoke on Trent ST9 0EL

November 2024 | Drawn by HB

1:500 @ A3

Planning

PROJECT No. 1129

Visibility Splay Plan

VP-LP001

Rev A