
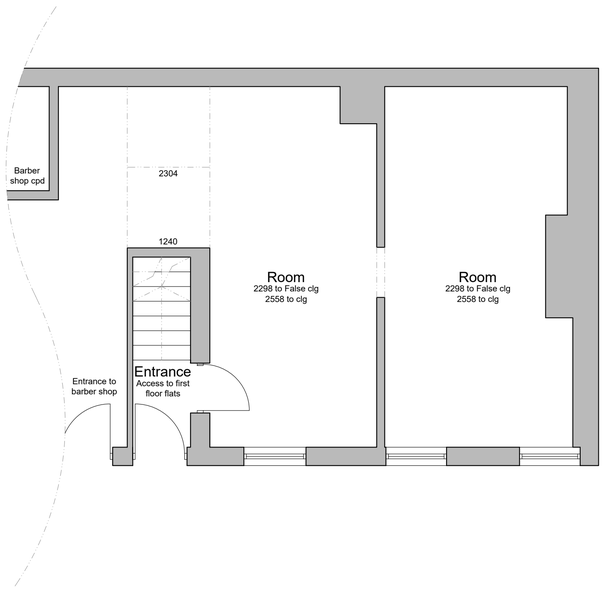


GROUND FLOOR PLAN AS EXISTING 1:50

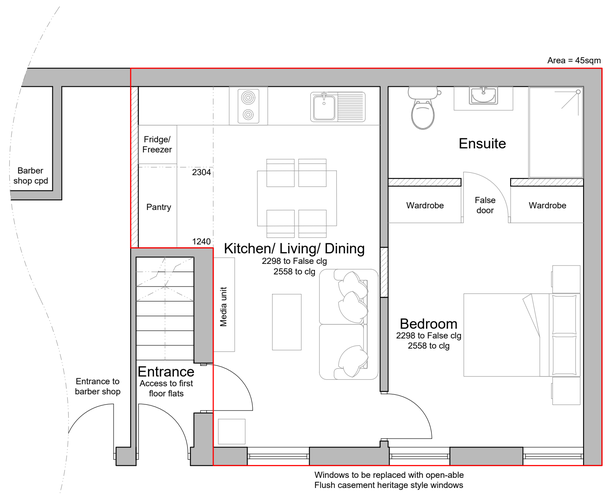

GROUND FLOOR PLAN AS PROPOSED 1:50

Copyright retained in accordance with the copyright, design, and patents act 1988.

Dimensions to be checked on site.

CDM Regulations 2015

Principal contractor to plan for mitigation measures in response to hazards.
CDM Regulations require that **all** projects are to:

- **Have workers to be competent and are suitably skilled for the work they carry out;**
- **Contractors to provide appropriate supervision, instruction and information to all on site workers to provide a safe working environment;**
- **Have a written construction phase plan.**

Feasibility

1:50
1m 0 1m 2m 3m 4m 5m

Rev	Note	Date

Project **Hall Yard Buildings, High Street, Tean, Stoke on Trent**

Drawing Title **Floor Plans as existing and proposed**

Scale 1:50
Sheet A1
Drawn By GN

Date	Job No.	Drawing No.	Revision
Jun '26	001 2026	001	-