Copyright retained in accordance with the copyright, design, and patents act 1988.


Dimensions to be checked on site.

CDM Regulations 2015


Principal contractor to plan for mitigation measures in response to hazards. CDM Regulations require that **all** projects are to:

- **Have workers to be competent and are suitably skilled for the work they carry out;**
- **Contractors to provide appropriate supervision, instruction and information to all on site workers to provide a safe working environment;**
- **Have a written construction phase H&S plan**

N

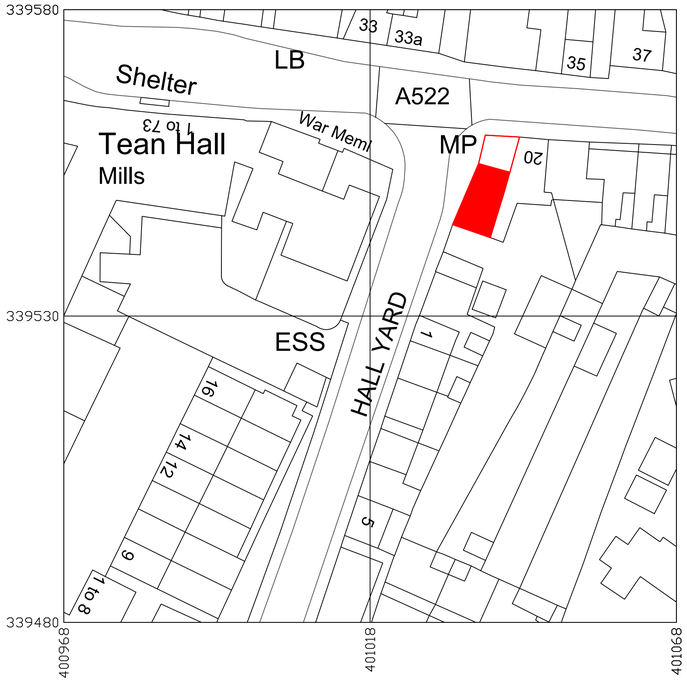

BLOCK PLAN AS PROPOSED 1;500

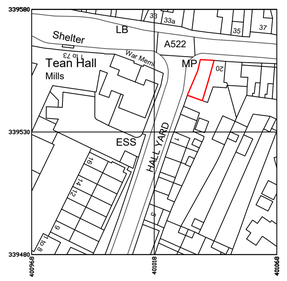

SITE LOCATION PLAN AS PROPOSED 1;1250

Feasibility

1:500

10m 0 10m 20m 30m 40m 50m

1:1250

0 50m

Rev	Note	Date

Project **Hall Yard Buildings, High Street, Tean, Stoke on Trent**

Drawing Title **Site Location and Block Plan**

Scale 1:500/ 1:1250

Sheet A1 | Drawn By GN

Date	Job No.	Drawing No.	Revision
Jun '26	001 2026	002	-