


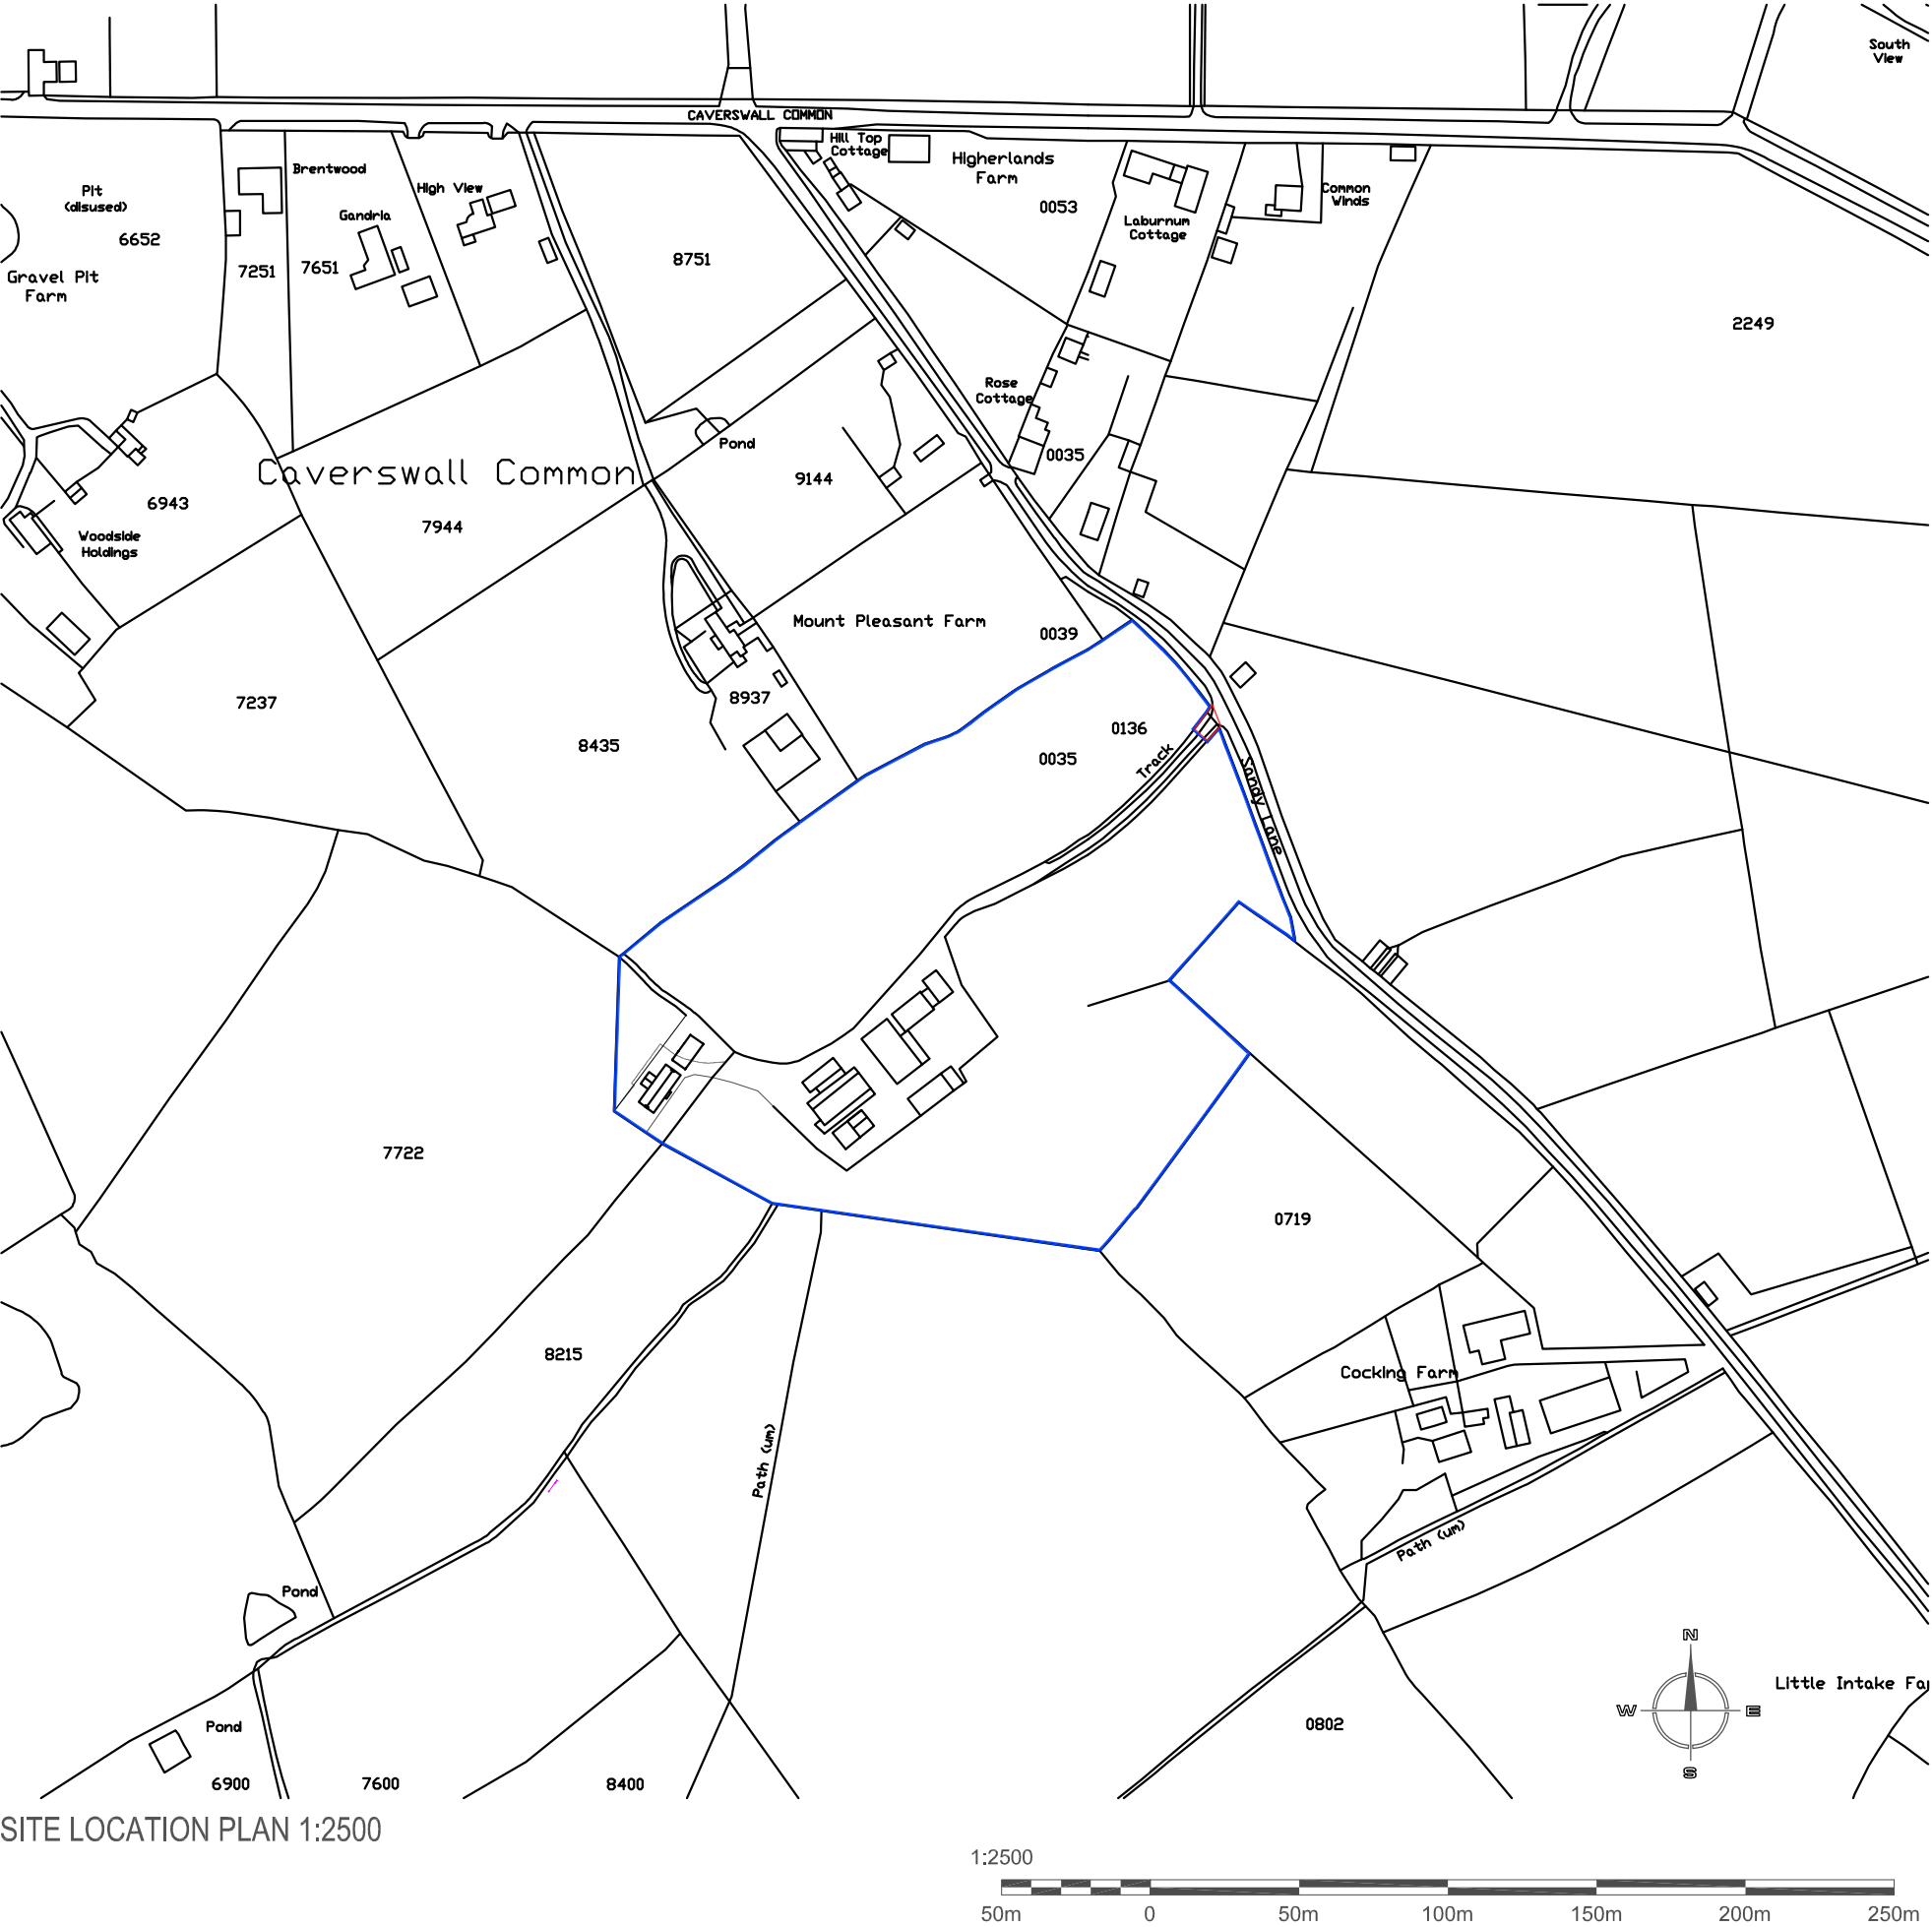

SITE LOCATION PLAN 1:2500

Rev.	Drawn	Comments	Date
------	-------	----------	------

Hewitt&CarrArchitects
A: DaisyBank House | 17-19 Leek Road | Cheadle | ST10 1JE
T: 01538 756888
E: enquiries@hcarchitects.co.uk
W: www.hcarchitects.co.uk

Client
Mr & Mrs S Lake

Project
Alterations to gated access

Title
Site Location Plan

Status
Planning

Date
September 2026

Drawn
LF

Scale @A3
1:2500

Checked

Project No
01506 - PL(0)03

Drawing No.

Rev