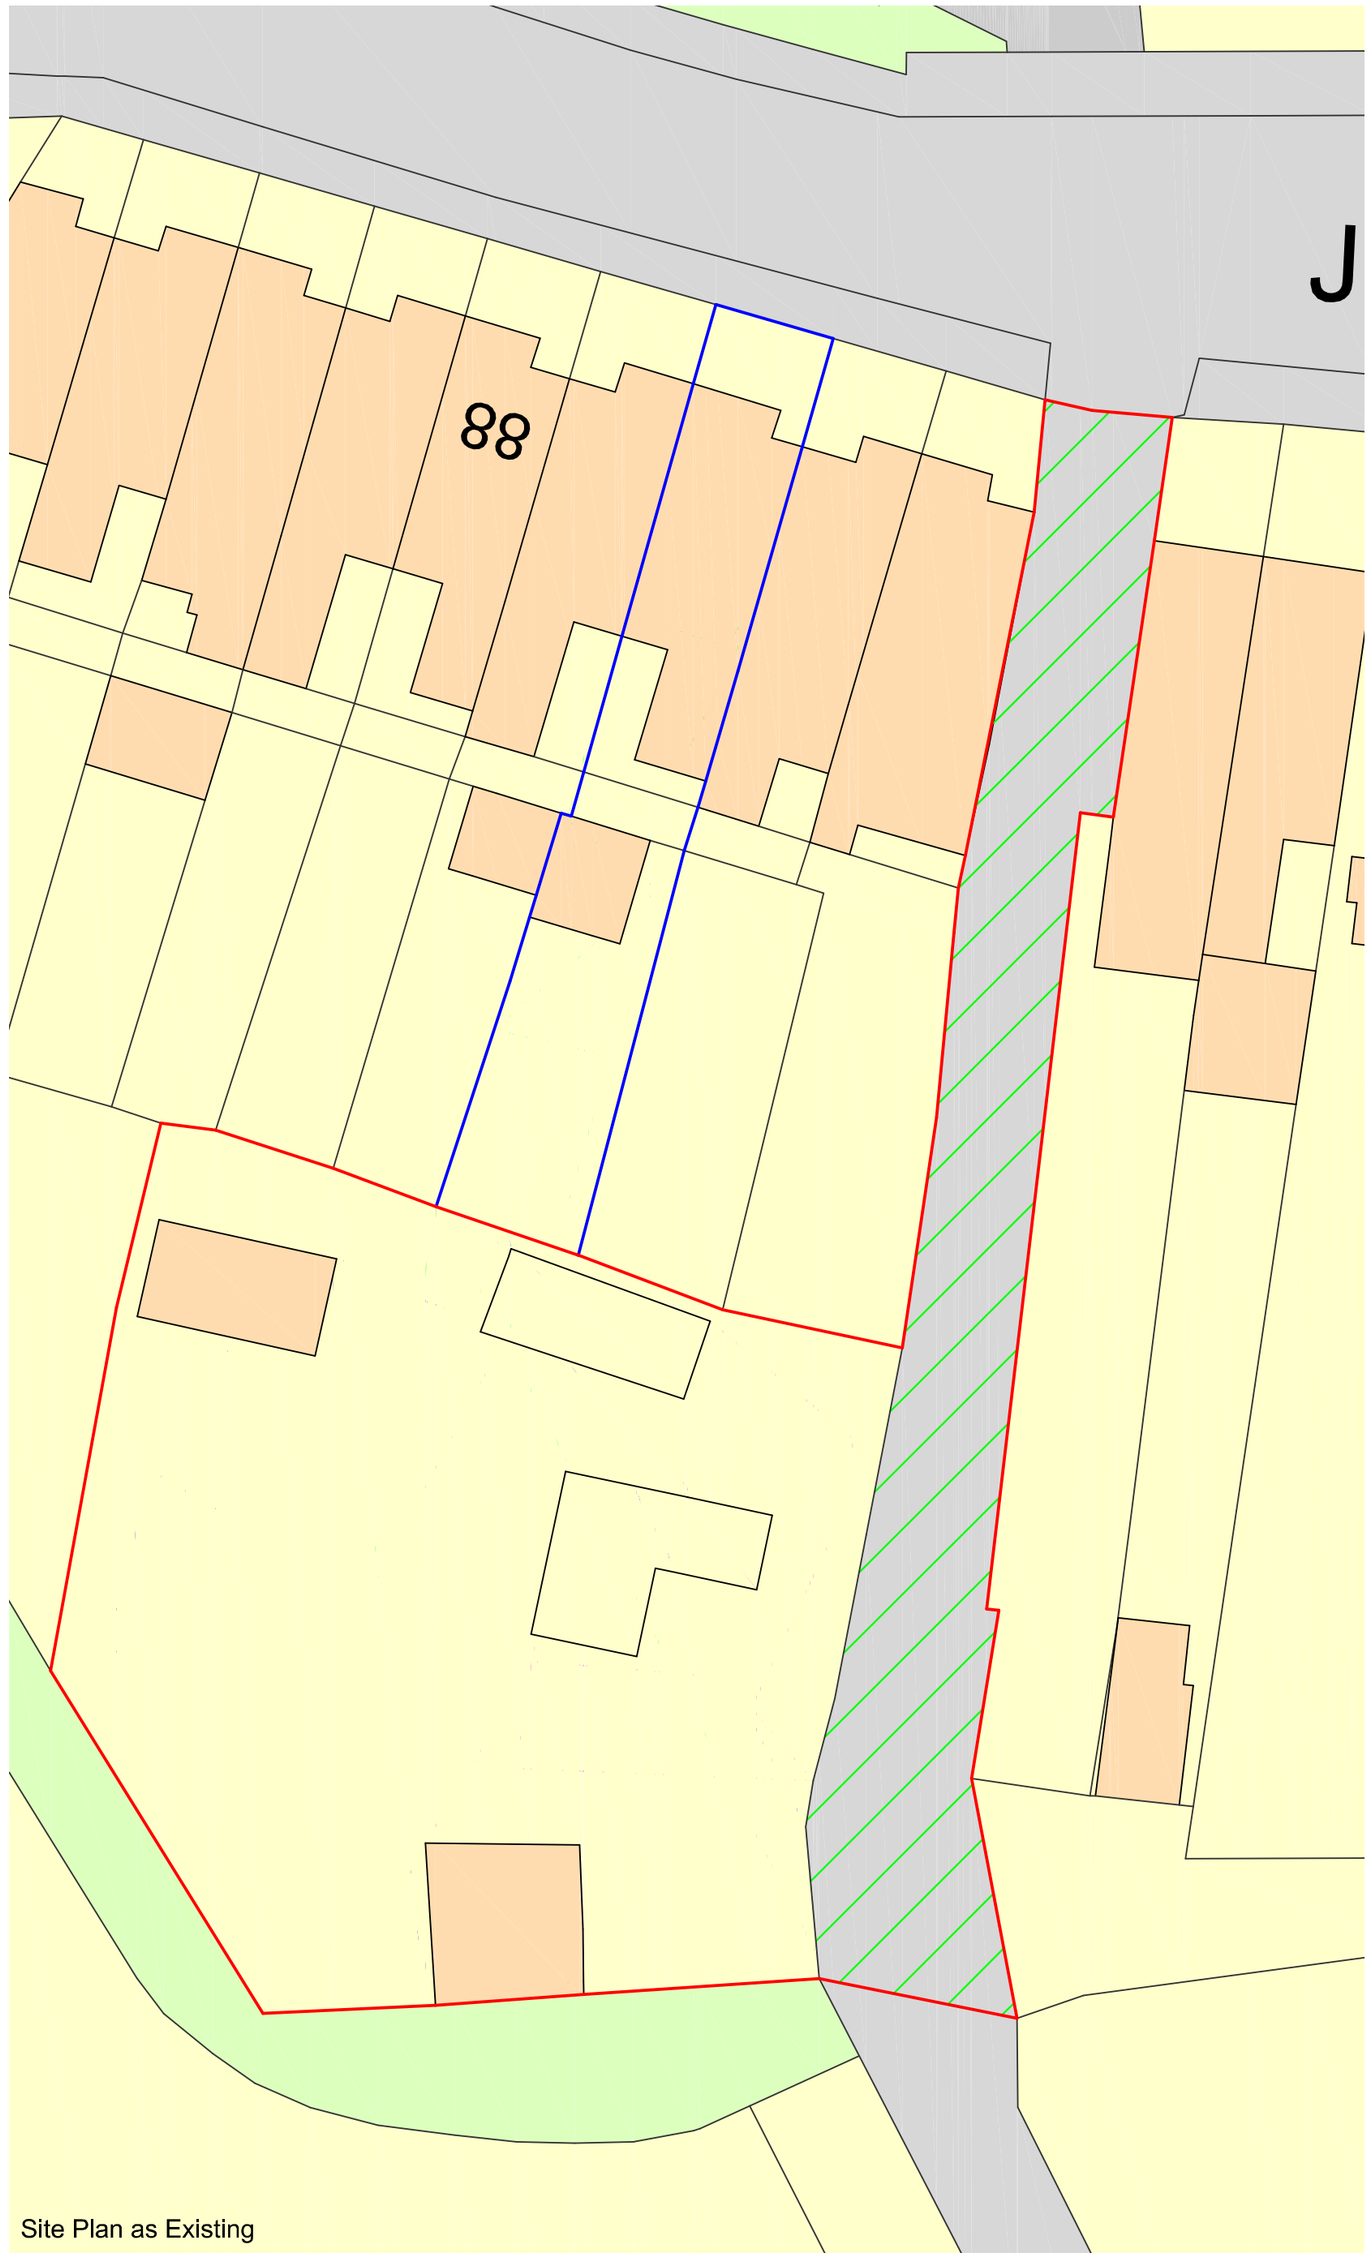

Site Plan as Existing

Metres

5 10 15 20 25 30 35 40 50

SCALE 1:500



Site Plan as Proposed

Metres

5 10 15 20 25 30 35 40 50

SCALE 1:500

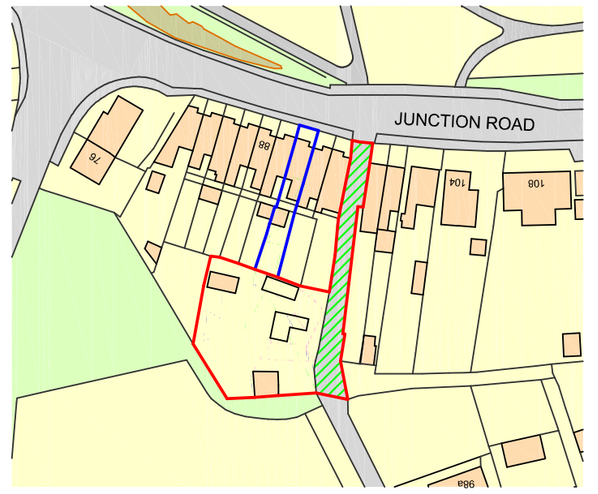

Ordnance Survey, (c) Crown Copyright 2026. All rights reserved. Licence number 100022432

Site Location Plan

Metres

10 20 30 40 50 60 70 80 90 100

SCALE 1:1250

Shared access track

N

DBD Architectural Consultancy Ltd ©2026

1. Copyright is vested with DBD Architectural Consultancy Ltd.

2. All dimensions to be checked on site before proceeding.

3. Contractor to check/adjust dimensions of new work to suit existing conditions.
Do not assume existing structure or details are plumb, square or level.

4. Contractor must notify the architect of any discrepancies before proceeding.

5. All drawings to be read in conjunction with all other consultants drawings and specs.

Rev	Date	Description
A	22.09.26	Amendments made following comments

DBD Architectural Consultancy

DBD Architectural Consultancy Ltd
50 Broad Street, Leek,
Staffordshire, ST13 5NS
01538 383118
mail@dbdconsultants.co.uk
www.dbdconsultants.co.uk

Client

E Hughes
92 Junction Road
Leek
ST13 5QP

Project

Residential Development on
Land off Junction Road

Title

Indicative Site Plans

Stage: Planning		
Size: A2	Date: 08.09.26	Job No: 2658
Scale: 1:200		

Drawing Number: PL 01A