
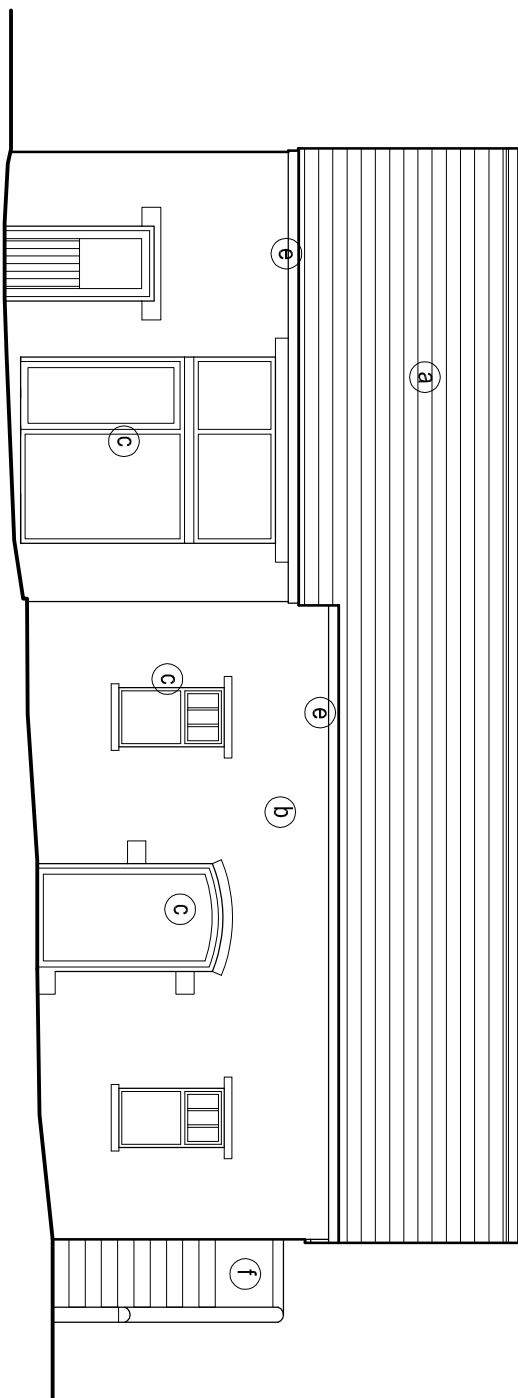
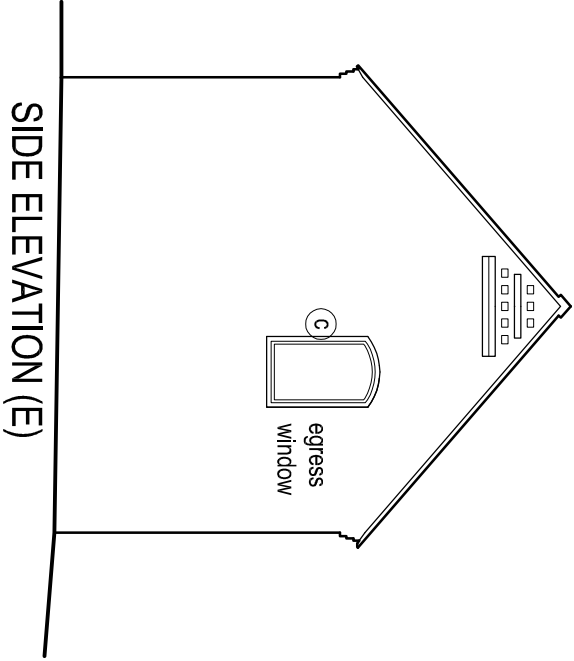
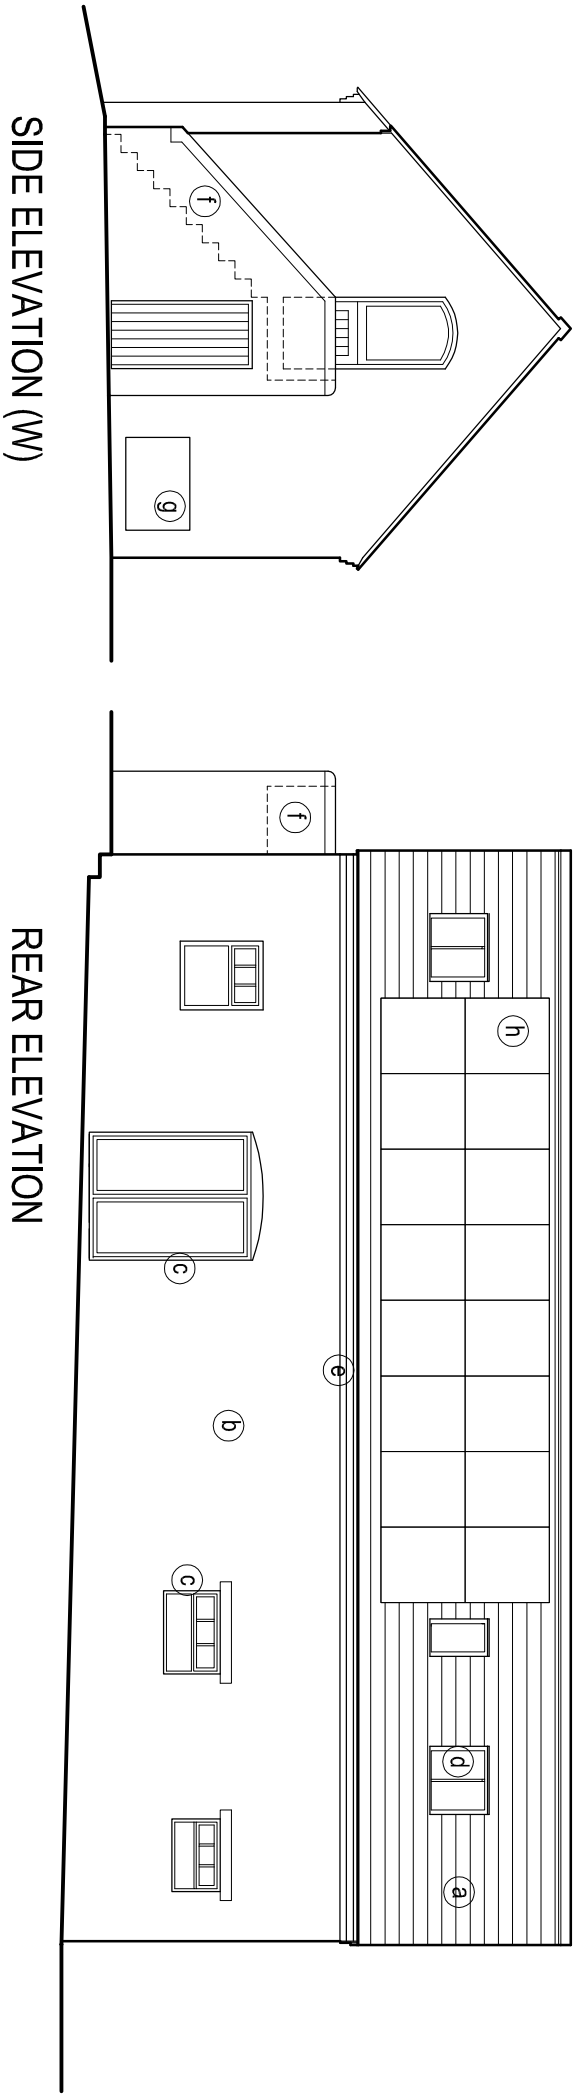


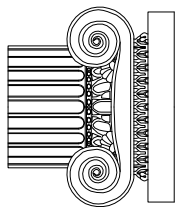

- EXTERNAL MATERIALS KEY**
- a reclaimed Staffordshire blue plain tiles
  - b exty red brick repaired and repointed
  - c timber doors and windows
  - d conservation rooflights (black)
  - e black aluminium gutters on rise and fall brackets
  - f fire escape stair- brick balustrade with stone coping
  - g air-source heat pump
  - h integrated solar PV roof panels

|   |            |          |          |
|---|------------|----------|----------|
| job   |            |          |          |
| Cash Heath Barn, Forsbrook<br>Conversion   |            |          |          |
| title   |            |          |          |
| Elevations as Proposed   |            |          |          |
| date   | scale      | drawn by | dwg. no. |
| 26.08.26   | 1/100 @ A3 | RA       | CHB-09   |
|   |            | rev.     |          |
|   |            | B        |          |
| <br>Building and Design Consultants<br>Ryecroft Farm, Rushton Spencer, Macclesfield, SK11 0RP<br>t 01260 546944<br>e ross@ianankers.co.uk<br>w www.ianankers.co.uk |            |          |          |

|           |                            |          |
|-----------|----------------------------|----------|
| Revisions |                            |          |
| A         | External fire escape added | 27.08.26 |
| B         | Minor fenestration revs    | 02.09.26 |