
0 10 20 30 40 50 60 70 80 90 100M

1/300 LOCATION PLAN
SCALE 1:1250

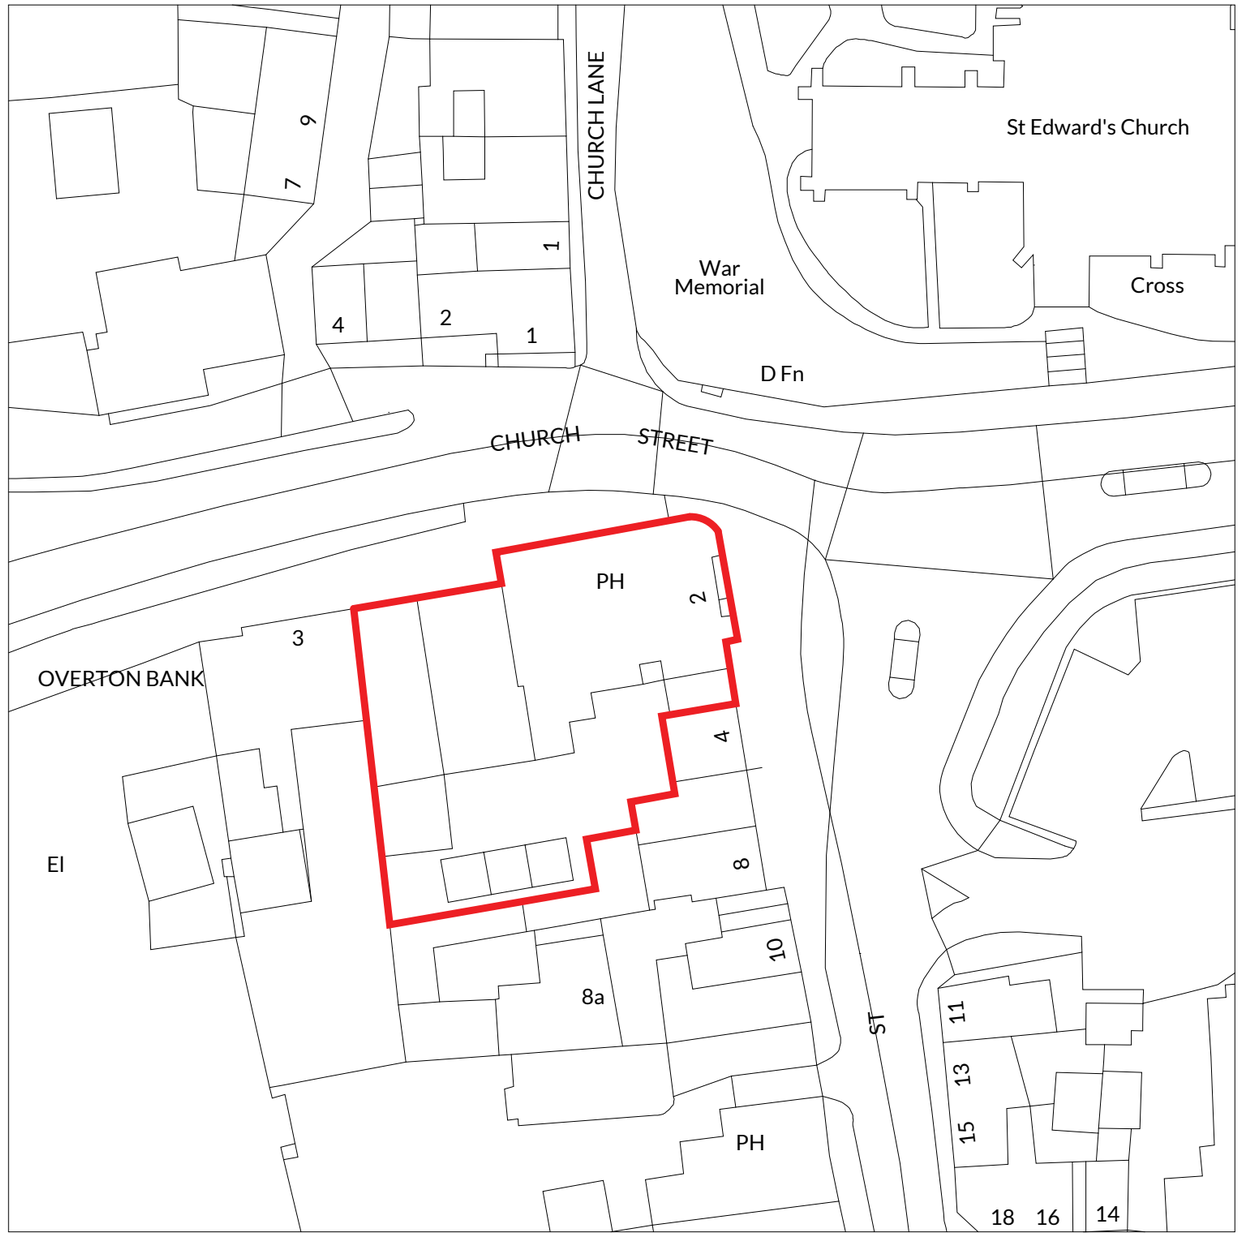

0 10 20 30 40 50M

2/300 BLOCK PLAN
SCALE 1:500

N

JOB NO	DWG NO	REV
3098	300	/

REVISION	DATE	DWN	CHK

This drawing is the property of DVA Ventures Limited. Copyright and design rights are reserved by them and the drawing is issued on the condition that it is not copied either wholly or in part without the written consent of DVA Ventures Limited.

D|V Architects
Interiors | Design | Delivery
RIBA
Hallcourt House, 8 Hallcourt Crescent,
Cannock, Staffordshire WS11 0AB
Telephone: 01543 547 877
Email: studio@dv-architects.co.uk

CLIENT
wetherspoon

PROJECT
THE GREEN DRAGON
LEEK
(PN 7029)

DRAWING TITLE
LOCATION AND BLOCK PLAN

SCALE
AS STATED @ A3

DATE	DRAWN BY	CHECKED BY
01.05.26	MH	DH

STATUS
PLANNING

JOB NO	DWG NO	REV
3098	300	/