
EXISTING CONDITIONS

STAFF ROOM EXISTING AREAS

OVERALL AREA - 118 SQ.FT / 11 SQ.M
STAFF ROOM - 43 SQ.FT / 4 SQ.M
STAFF WC FACILITIES - 22 SQ.FT / 2 SQ.M
STAFF CHANGING FACILITIES - 0 SQ.FT / 0 SQ.M


STORE ROOM - 430 SQ.FT / 40 SQ.M



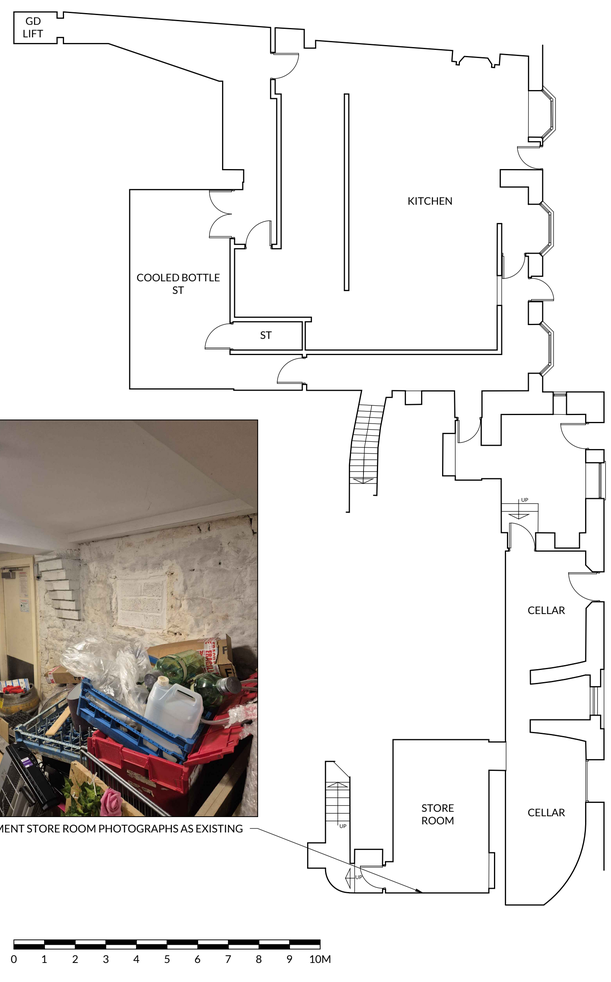

BASEMENT STORE ROOM PHOTOGRAPHS AS EXISTING

1/301 BASEMENT: EXISTING FLOOR PLAN
SCALE 1:100

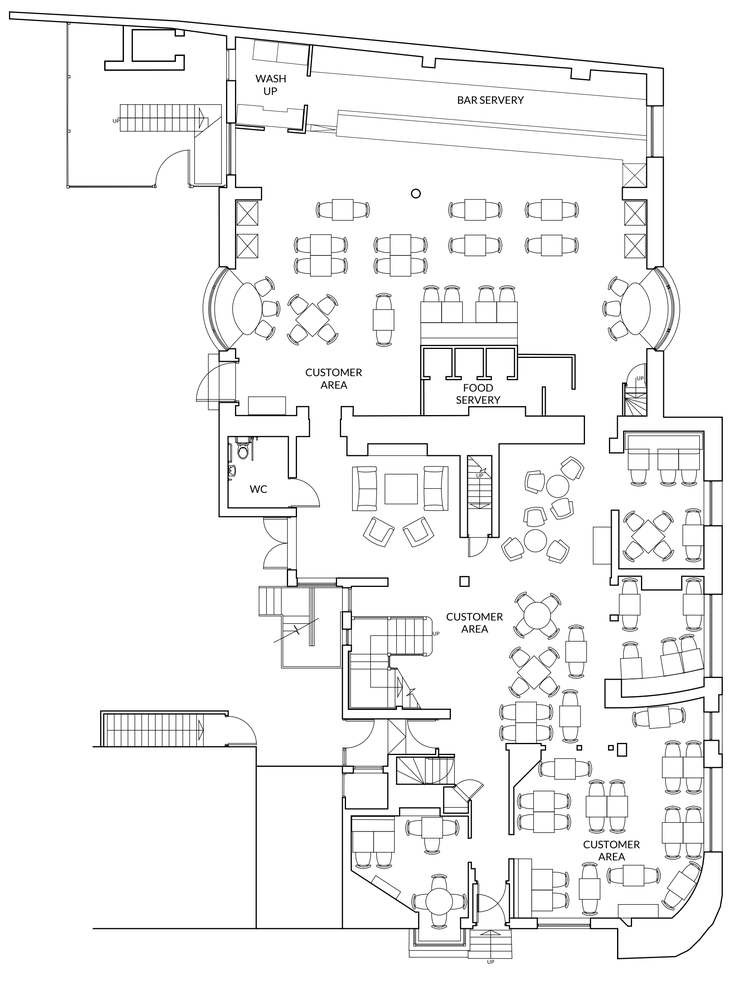

2/301 GROUND FLOOR: EXISTING FLOOR PLAN
SCALE 1:100

JOB NO	DWG NO	REV
3098	301	A

REVISION		DATE	DWN	CHK
A	TITLE BLOCK AMENDED.	06.08.26	CC	MA

This drawing is the property of DVA Ventures Limited. Copyright and design rights are reserved by them and the drawing is issued on the condition that it is not copied either wholly or in part without the written consent of DVA Ventures Limited.

D|V Architects
Interiors | Design | Delivery
RIBA
Hallcourt House, 8 Hallcourt Crescent,
Cannock, Staffordshire WS11 0AB
Telephone: 01543 547 877
Email: studio@dv-architects.co.uk

CLIENT
wetherspoon

PROJECT
THE GREEN DRAGON
LEEK
PN 7029

DRAWING TITLE
EXISTING FLOOR PLANS
(1of2)

SCALE
1:100 @ A1

DATE	DRAWN BY	CHECKED BY
04.03.2025	DH	XX

STATUS
PLANNING

JOB NO	DWG NO	REV
3098	301	A