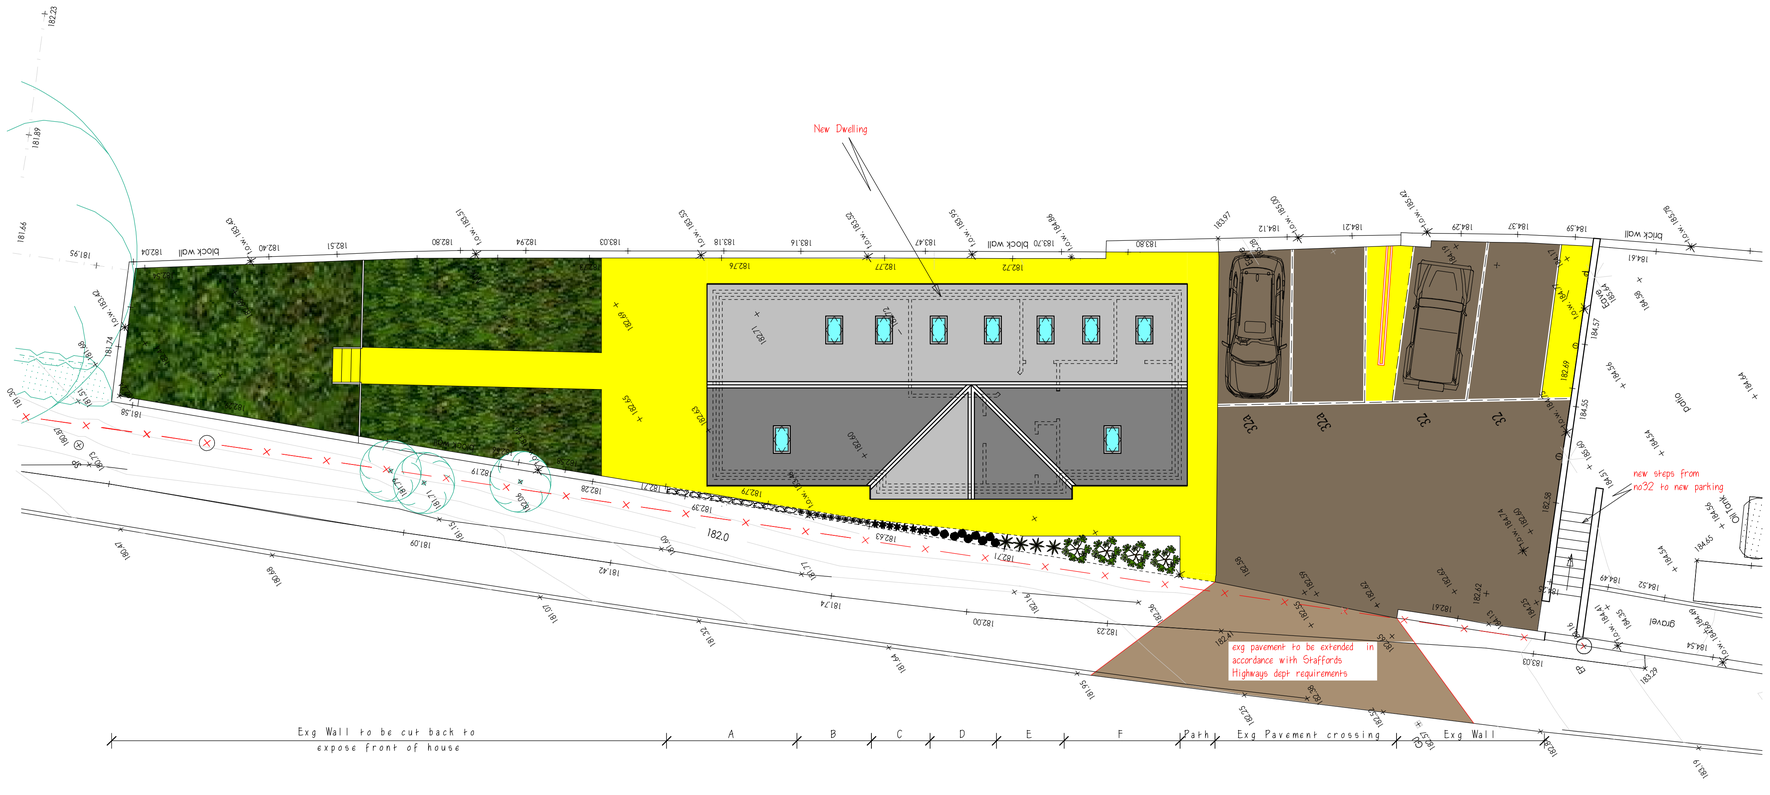

LANDSCAPING SCHEDULE	
A	Japanese Holly
B	Bay Bush
C	Berberis Buxifolia
D	Thymus Serphyllum
E	Emca Carnea
F	Pachysandra Terminalis
	Turffed Area
	Concrete Paving Slabs
	Tarmac Driveway
	Tarmac Pavement Crossing

NOTES

Rev	Discription	Date:

karl grace design
01543 820 825
info@karlgracedesign.co.uk
www.karlgracedesign.co.uk
The Woodlands Design Studio, 20 Lichfield Road, Sandhills, Walsall, WS9 0PE
Karl Grace Design Ltd - Company Registered in England & Wales - Registration No 8123153 - Director: Karl Grace PIPCIAT MCIAT FCABE

Client:
Mr J Brown

Project:
Proposed New Build Dwelling on land adjacent to 32 Godley Ln, Dilhorne, ST10 2PF

Drawing Title:
Proposed Landscaping Layout.

SCALE:	DRAWING NO: / Rev	PRINT DATE & TIME
1:200	22/044/08-	28/09/2026 11:07:49
DATE: Aug 2026.		SHEET SIZE A1

SCALE:
If printed correctly the entire grey bar below should measure 10cm, the scale can then be used to approximate real sizes
For example if the scale of the drawing is 1:10 then every 10cm on the drawing equates to 1m in reality.
1:10 (10 cm = 1m) // 1:20 (10cm = 2m) // 1:50 (10cm = 5m)// 1:100 (10cm=10m)
1:200 (10cm=20m) // 1:500 (10cm=50m) // 1:1250 (10cm = 125m)// 1:2500 (10cm = 250m)

COPYRIGHT:
This drawing is copyright and remains the property of Karl Grace Design Ltd Scaling off this drawing allowable for Planning Purposes only, otherwise do not scale - All dimensions to be checked on site.