
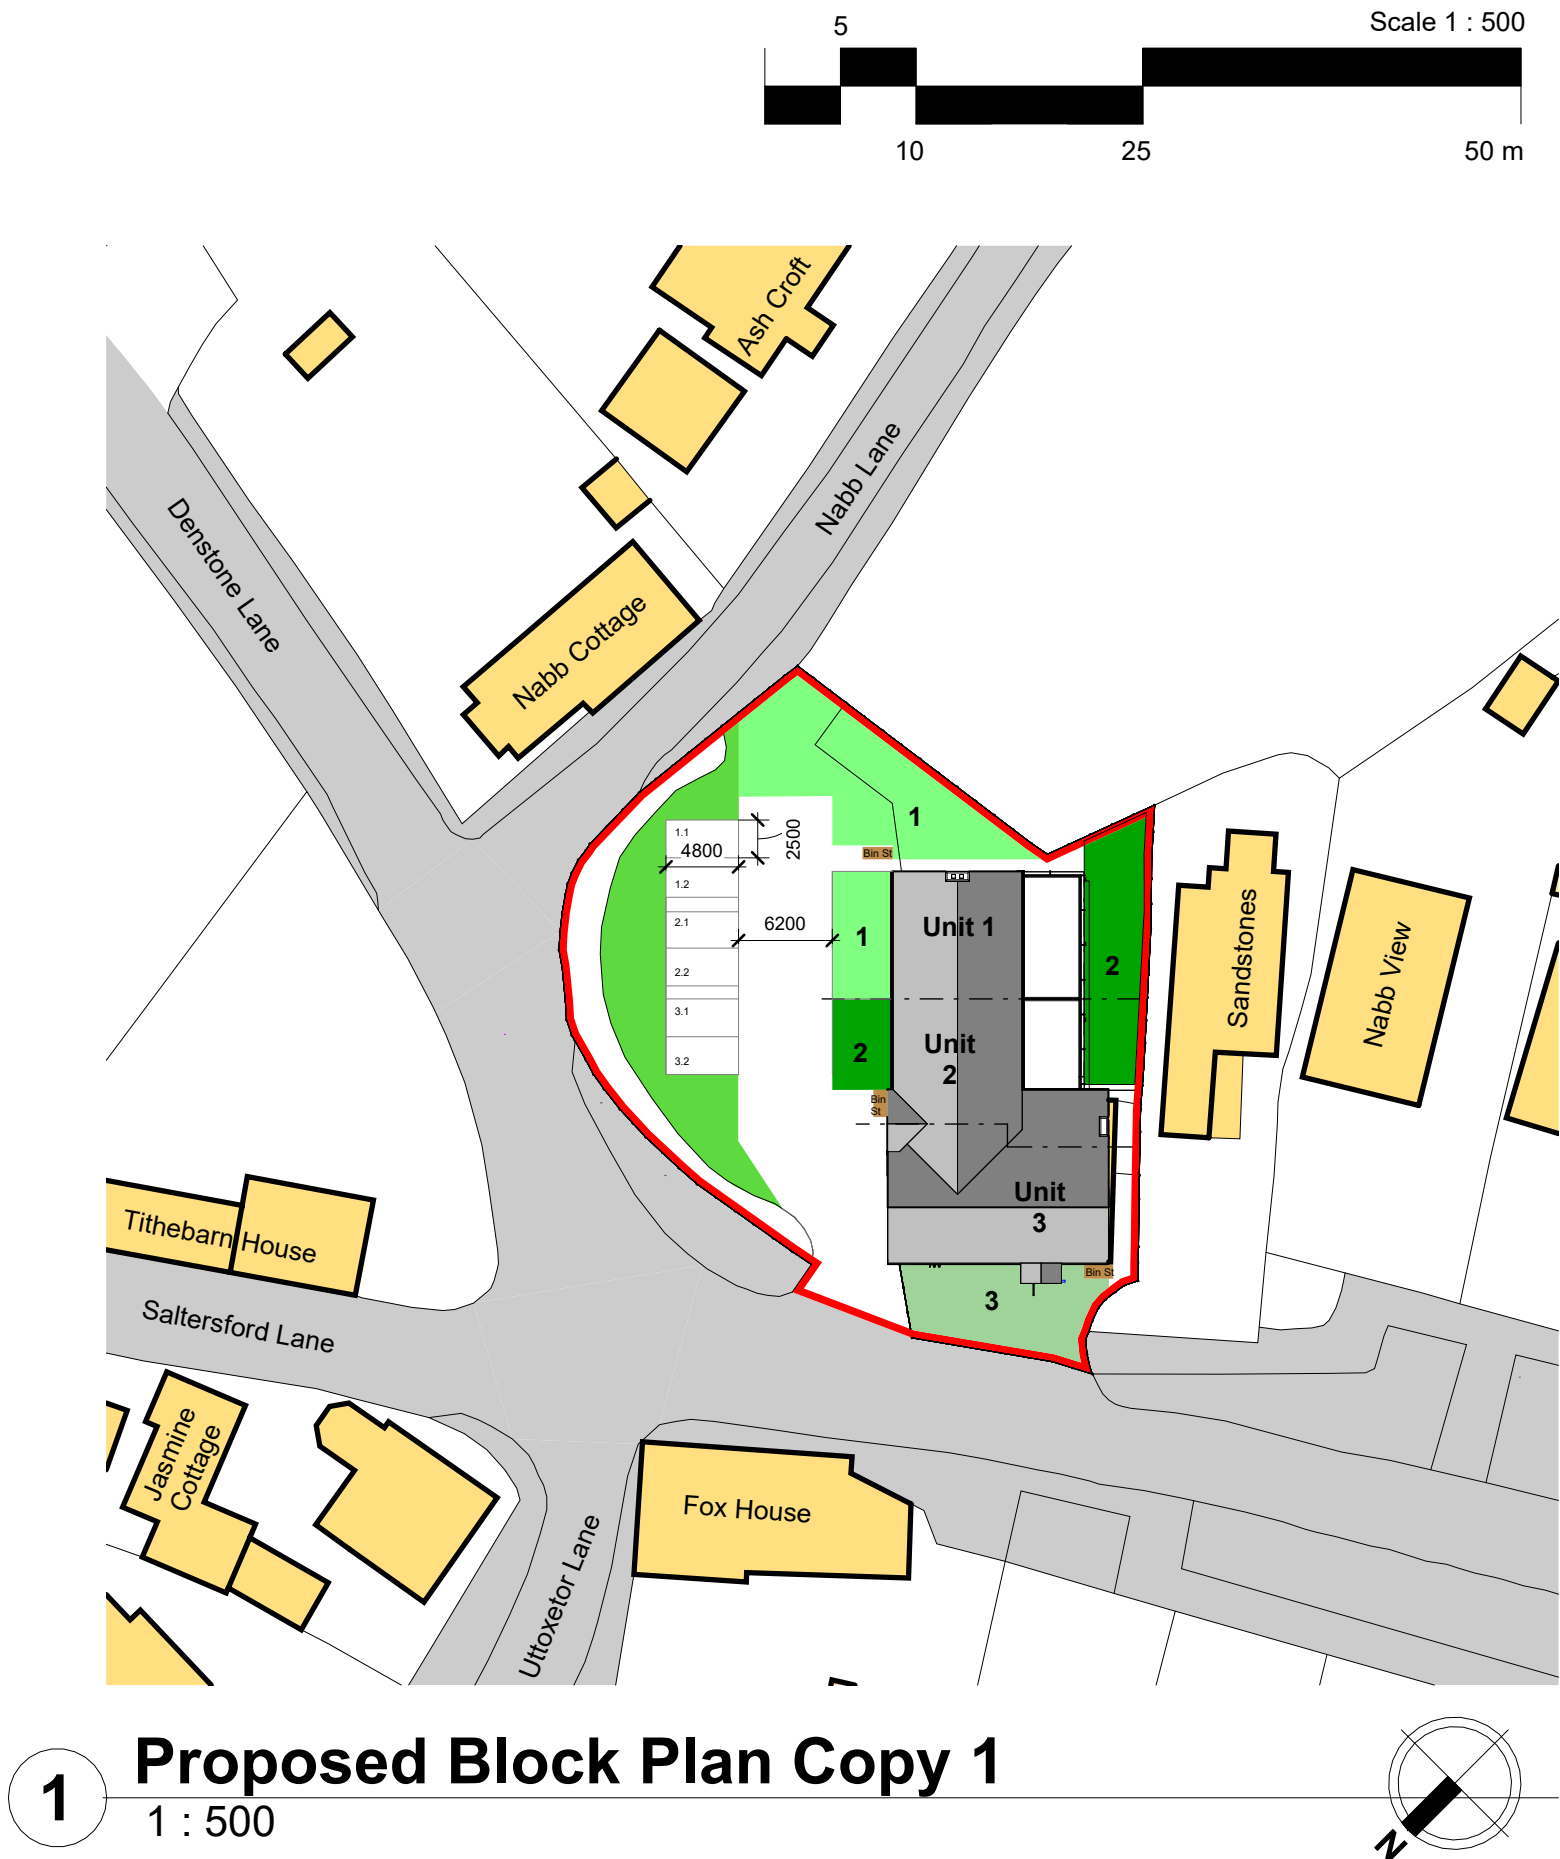


All heights, sizes and dimensions should be checked on site by the contractor before any work is put in hand.

Figured dimensions should be taken in preference to scaling and any errors or omissions reported to the architect at once.

This drawing has been prepared in accordance with the CDM (Construction Design and Management) and all foreseeable design risks to those involved or affected by construction have been avoided wherever possible.

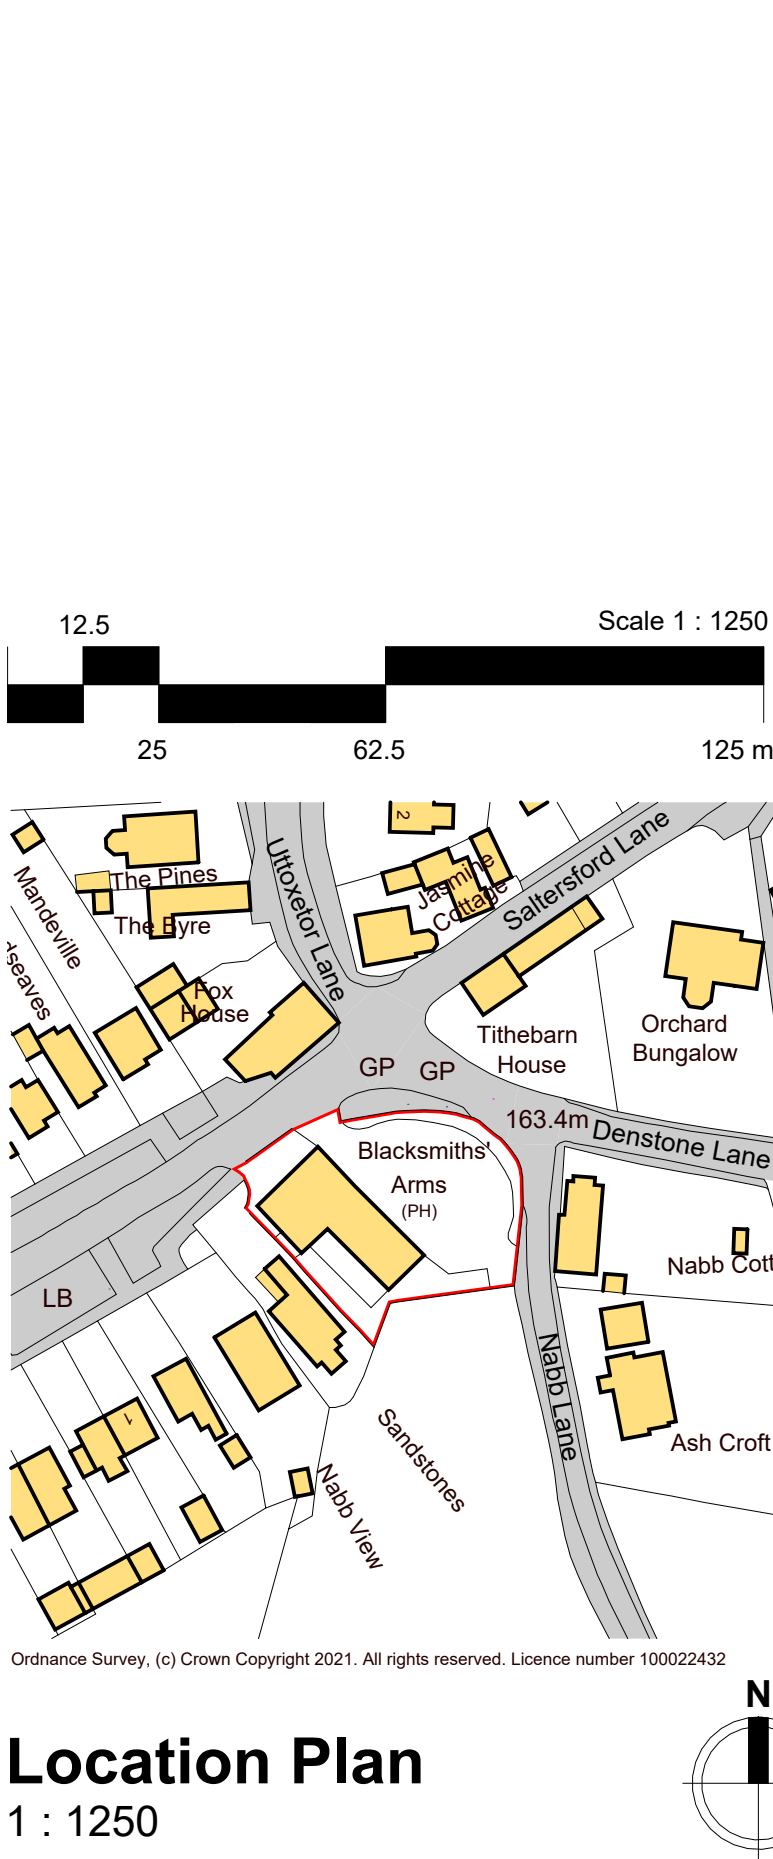

P0.3	08-07-25	JS	Parking, bin stores and amenity areas revised
P0.2	15-01-24	RM	Amendments Following Planning Consultants Comments
P0.1	14-10-22		Scheme Amended

Rev	Date	By	Detail
-----	------	----	--------

Drawing status

S3 - Planning

Client

Mr & Mrs Power-Vaugh

Project/Location

Proposed change of use to C3 dwellings at Existing Public House:

Blacksmith Arms,
Tythe Barn, Alton,
Staffordshire,
ST10 4AZ

Drawing title

Location & Proposed Block Plan

Date	Drawn	Checked	Job No.
18-10-21	NJ	XX	3214

Scale(s)

As indicated @A2

Drawing number	Revision
BSAA-SA-XX-XX-DR-A-0101	P0.3



12 High Street, Tean,
Stoke-on-Trent
ST10 4DZ
T: +44 (0)1538 722097
E: mail@smytheman.co.uk
W: www.smytheman.co.uk

