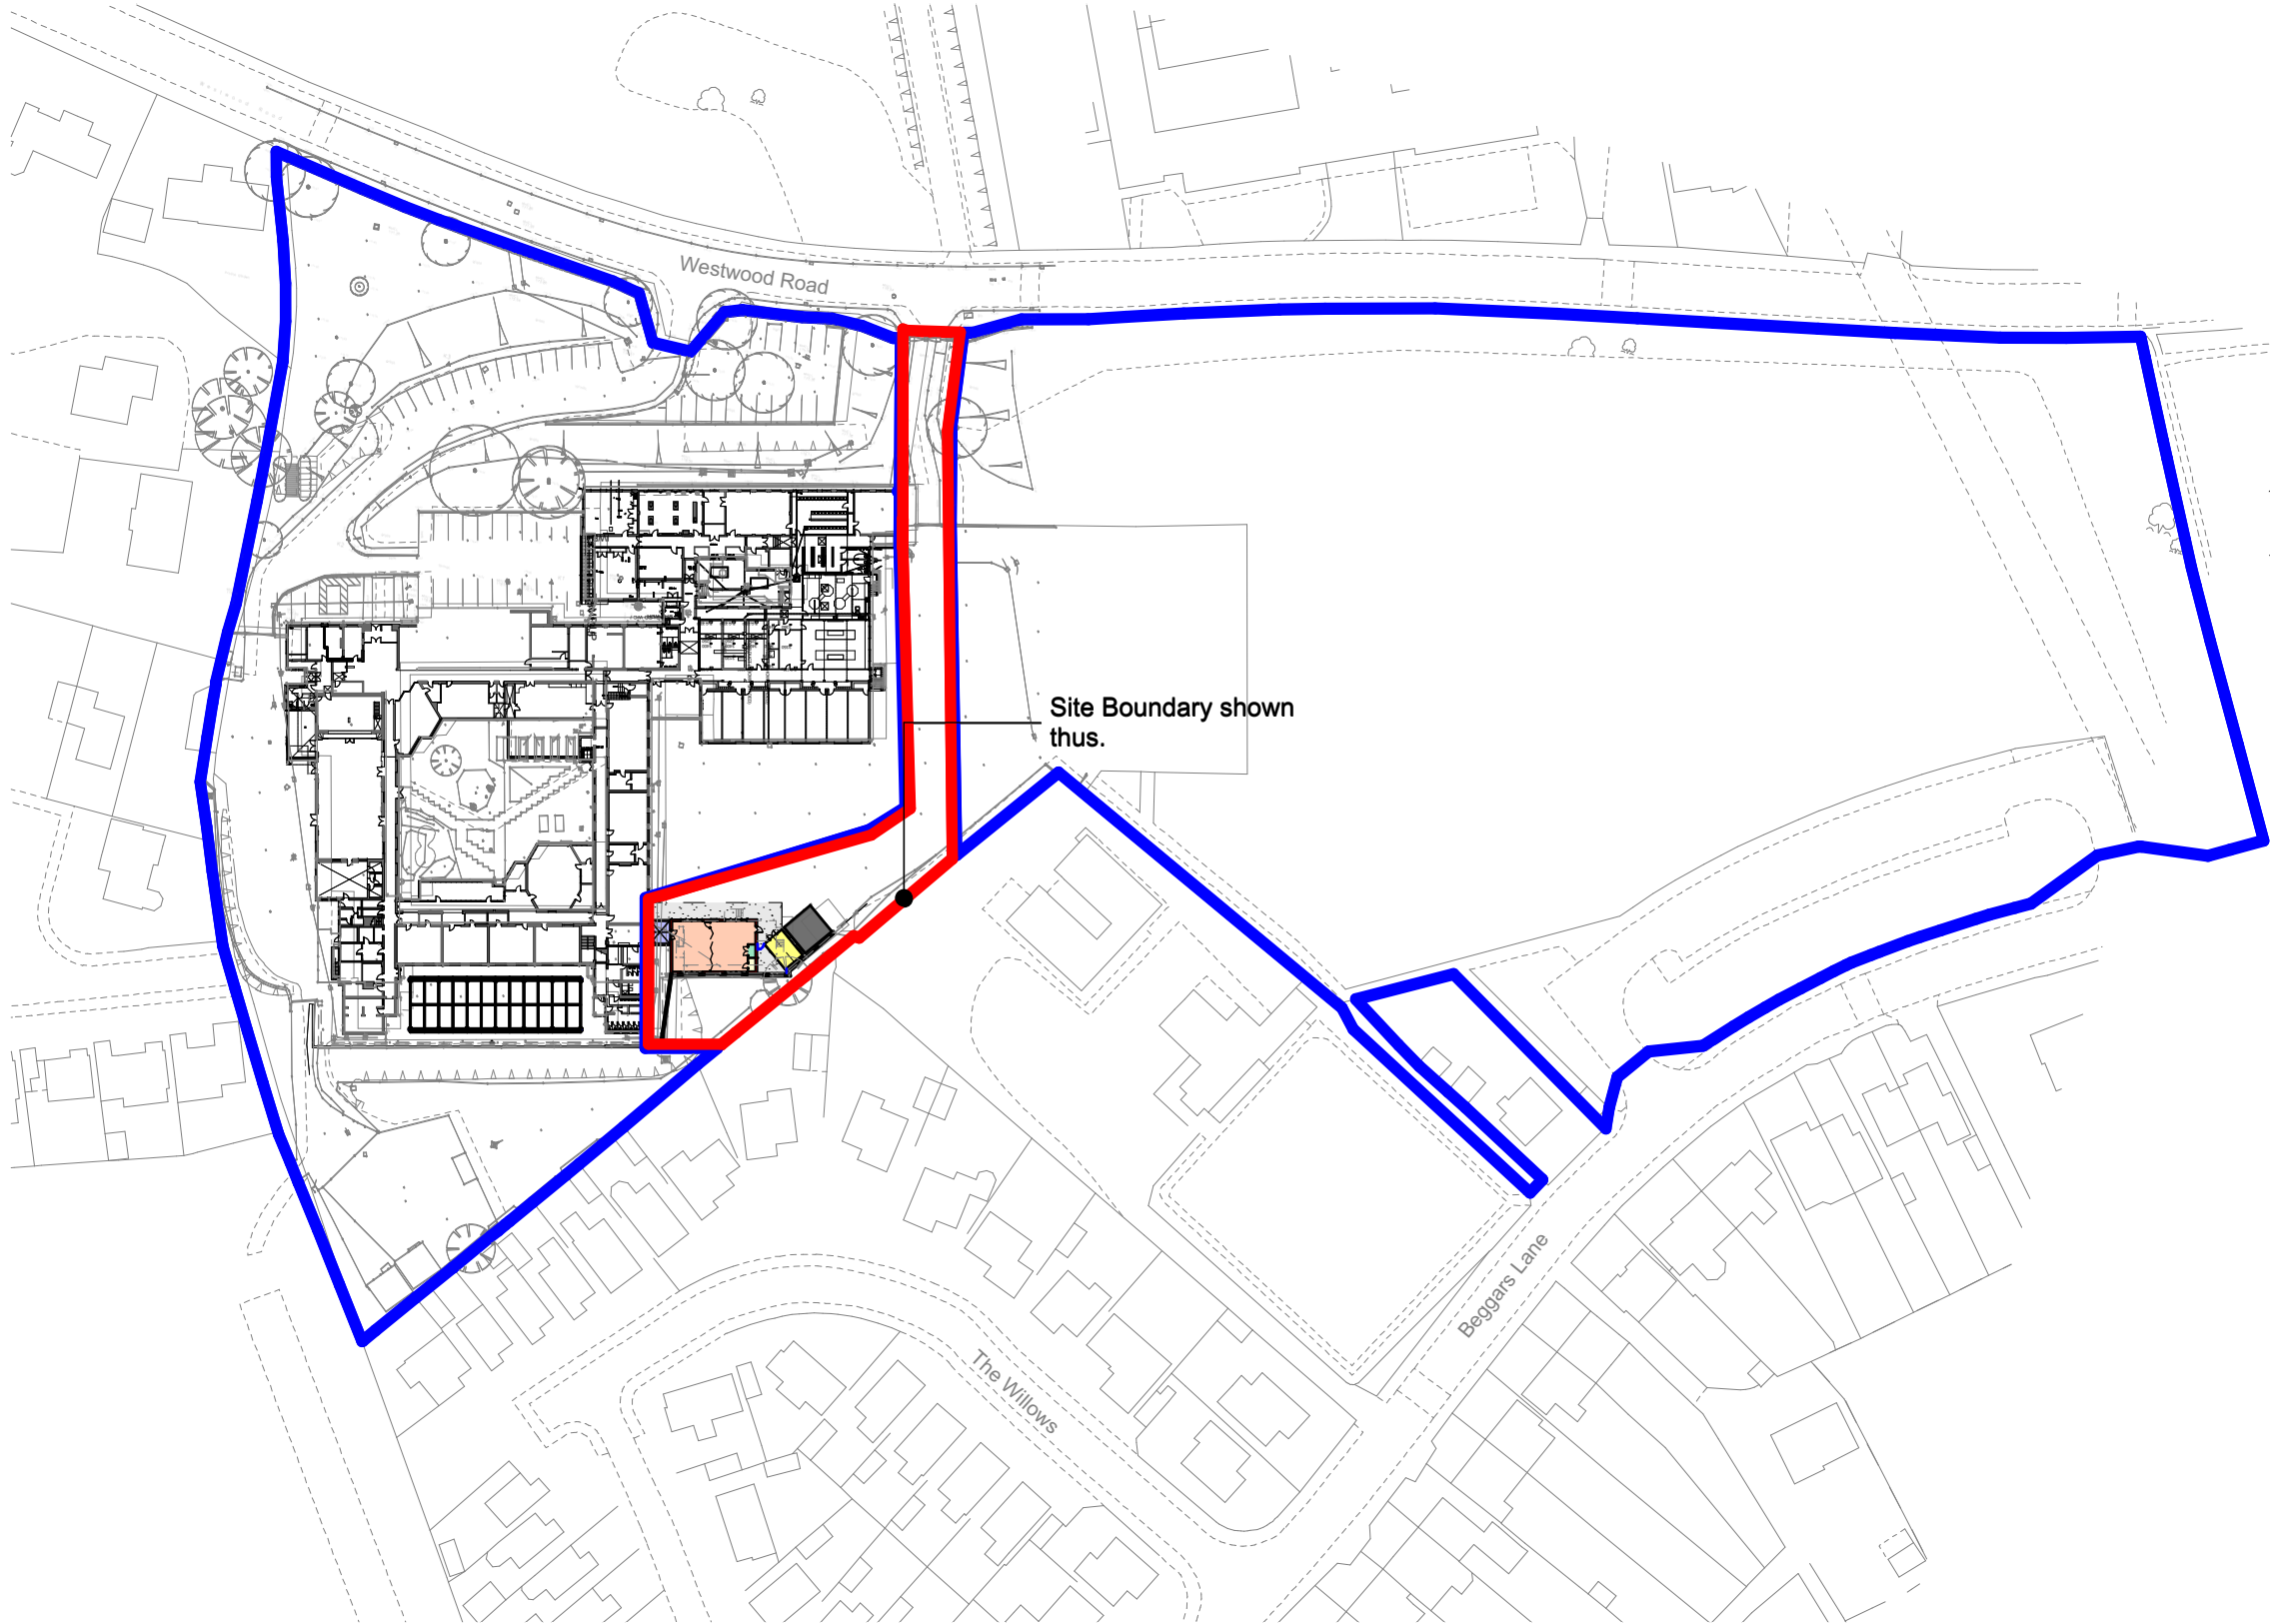


|                   |   |                      |                    |             |            |
|-------------------|---|----------------------|--------------------|-------------|------------|
| Drawing<br>Status | B | 01/10/2026           | Street name added. | Modified By | Checked By |
|                   | A | 01/10/2026           | Red line amended.  |             |            |
|                   |   | Transmittal Set Date | Comment            |             |            |

**wood goldstraw yorath**  
ARCHITECTS QUANTITY SURVEYORS CDM CO-ORDINATORS  
Churchill House, Regent Road, Stoke on Trent, ST1 3RH.  
Tel: 01782 208000 Fax: 01782 208712 E-mail: info@woodgoldstraw.co.uk  
<http://www.woodgoldstraw.co.uk/>

Client.  
**St Edwards Academy**  
**Westwood Road, Leek ST13 8DN**

Project.  
**Proposed Replacement Mobile Classroom**

|                         |                         |                                 |
|-------------------------|-------------------------|---------------------------------|
| Scale<br><b>1:1250</b>  |                         | Issue Date<br><b>01/10/2026</b> |
| Sheet Size<br><b>A3</b> | Drawn<br><b>L.Adams</b> | Checked                         |

Title.  
**Proposed Location Plan**

|                                     |                         |
|-------------------------------------|-------------------------|
| Drawing Number<br><b>3118-31-06</b> | Revision ID<br><b>B</b> |
|-------------------------------------|-------------------------|

CAD file path:  
X:\0 PROJECTS\3118 St Edwards CES, Leek\3118-31 Proposed Replacement Mobile\Design  
Arch\CAD\3118-31 Existing.pln  
Copyright. Wood Goldstraw & Yorath.  
Contractors are to check all dimensions on site and refer any discrepancies to the Architect immediately.  
This drawing has been prepared for planning purposes only and to the best of our knowledge the original  
digital document is accurate at the stated scale. However, we cannot accept liability for the accuracy of third  
party data (OS mappings, topographical survey information, etc) used in the production of this document  
which we have relied upon in good faith. Key dimensions are noted for reference and any further specific  
dimensional information can be provided upon request.