


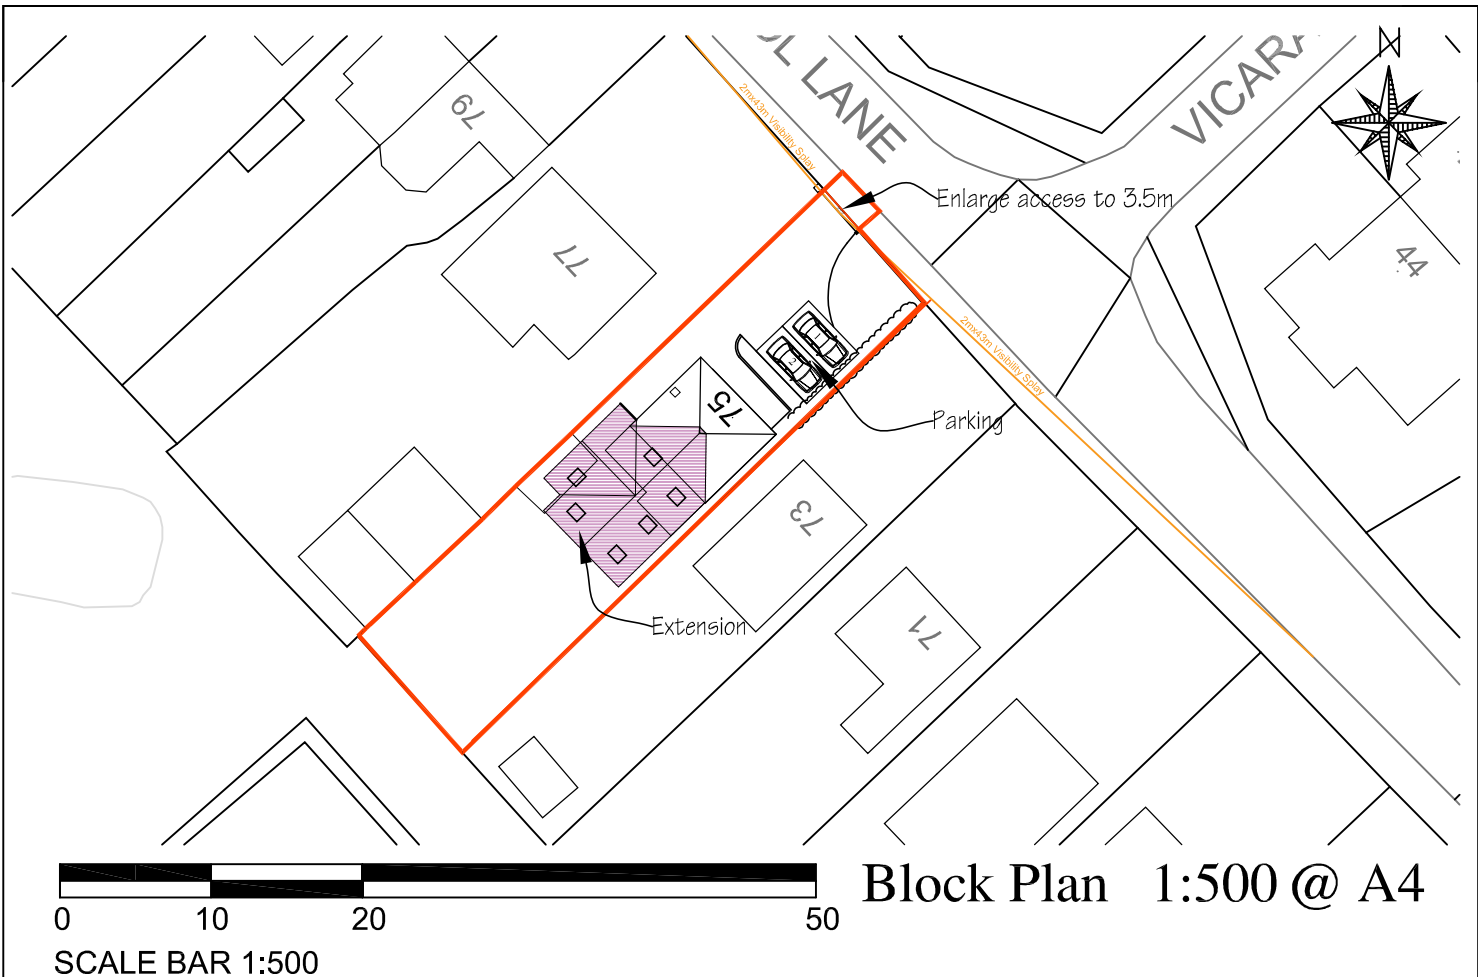

?Crown Copyright and database rights 2026 OS Licence no. 100059809

Proposed Extensions and Remodelling, Together with Widened Access & Turning Area at 75 School Lane, Caverswall, S-o-T ST11 9EN

Ms. J. Malbon



Architectural Design Specialists

e : enquiries@jpkdesign.co.uk
w : www.jpkdesign.co.uk

83 Dimsdale Parade East
Wolstanton
Newcastle under Lyme
ST5 8DP
T:01782 622321