



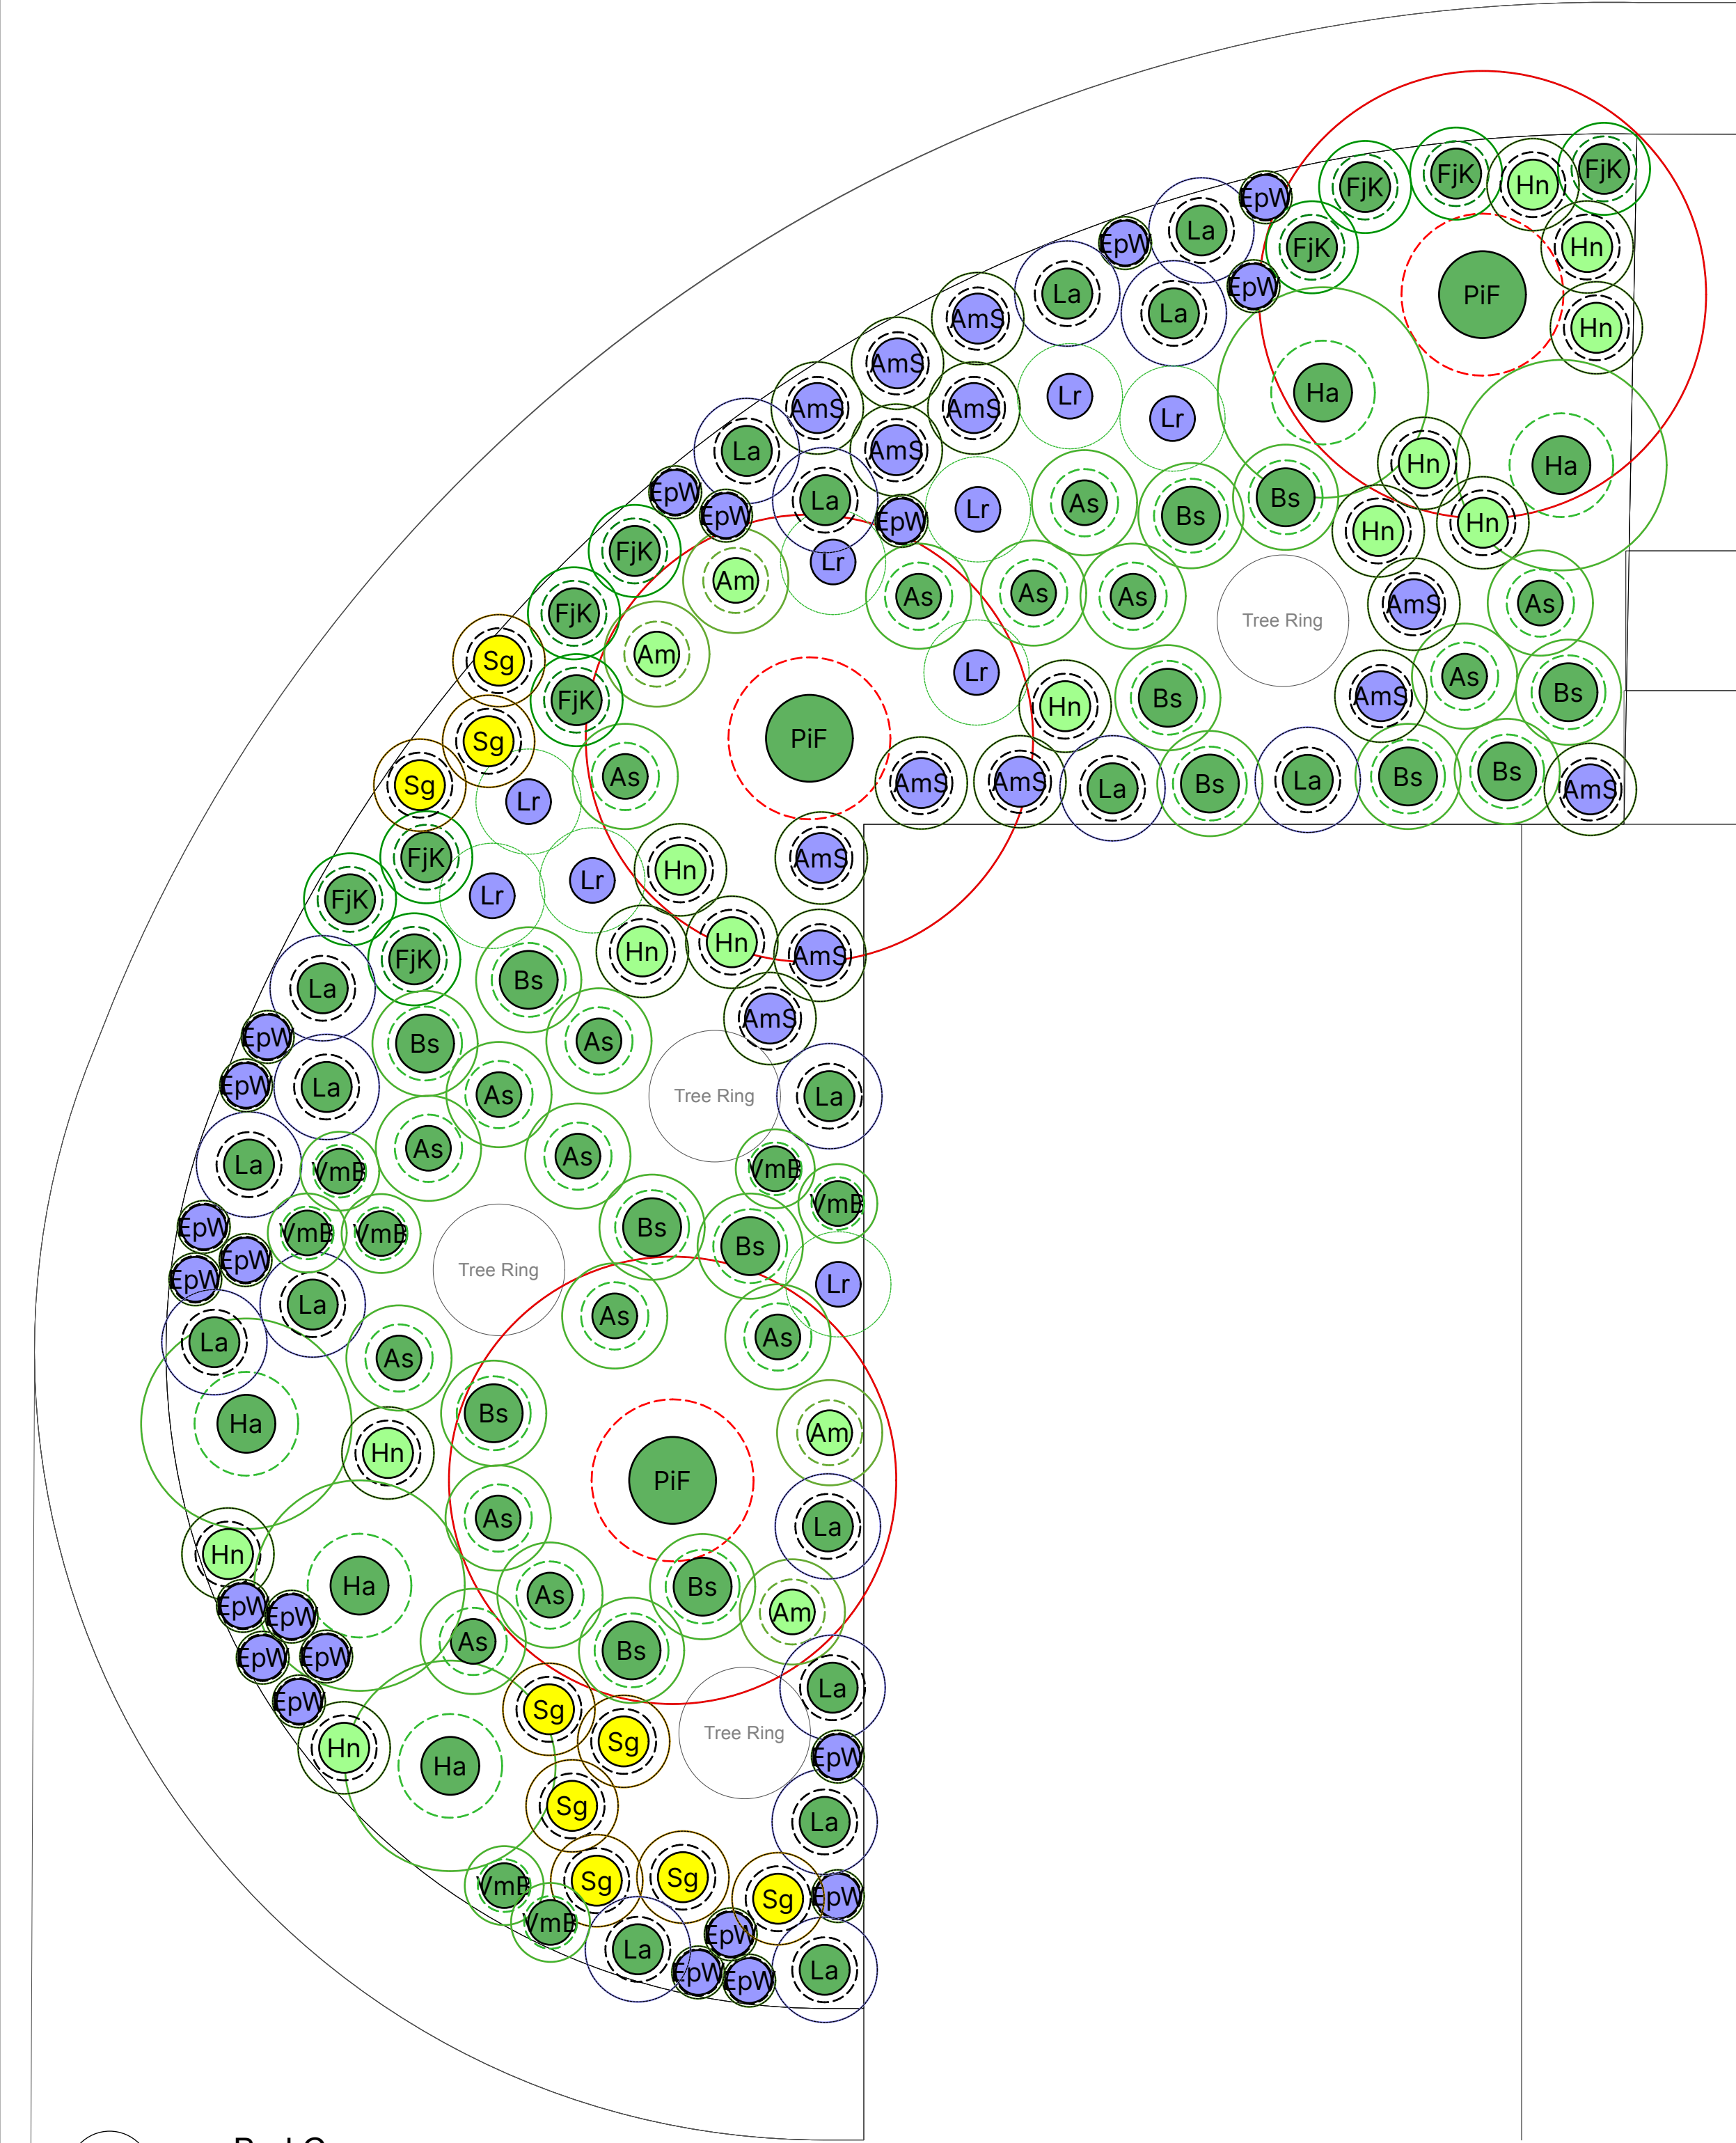

1 Bed C
Scale: 1:20

Ground Cover Planting Bed C - Single Species				
Abbreviation	Species Latin	Common Name	Pot size	Quantity
Am	<i>Alchemilla mollis</i>	Lady's mantle	2L	4
AmS	<i>Astrantia major subsp. involucrata 'Shaggy'</i>	Masterwort 'Shaggy'	3L	13
As	<i>Asplenium scolopendrium</i>	Hart's tongue fern	2L	17
Bs	<i>Blechnum spicant</i>	Hard fern	5L	14
EpW	<i>Epimedium 'White Hart'</i>	Bishop's hat	2L	21
FjK	<i>Farfugium japonicum 'Kaimon Dake' (v)</i>	Leopard plant 'Kaimon Dake'	3L	10
Ha	<i>Helleborus argutifolius</i>	Holly-leaved hellebore	5L	5
Hn	<i>Helleborus niger</i>	Christmas rose	3L	13
La	<i>Lavandula angustifolia</i>	English lavender	1L	18
Lr	<i>Lunaria rediviva</i>	Perennial honesty	2L	9
PiF	<i>Pieris 'Forest Flame'</i>	Lily-of-the-valley shrub	15L	3
Sg	<i>Stipa gigantea</i>	Golden oats	3L	9
VmB	<i>Vinca minor 'Bowl's Variety'</i>	Lesser periwinkle	2L	7
Total =				143

Overall Planting Schedule				
Species Symbol	Species Latin	Common Name	Pot size/Rootball size	Quantity
Am	<i>Alchemilla mollis</i>	Lady's mantle	2L	40
AmS	<i>Astrantia major subsp. involucrata 'Shaggy'</i>	Masterwort 'Shaggy'	3L	13
As	<i>Asplenium scolopendrium</i>	Hart's tongue fern	2L	17
Bo	<i>Bistorta officinalis</i>	Common bistort	2L	2
Bs	<i>Blechnum spicant</i>	Hard fern	5L	14
EpW	<i>Epimedium 'White Hart'</i>	Bishop's hat	2L	21
FjK	<i>Farfugium japonicum 'Kaimon Dake' (v)</i>	Leopard plant 'Kaimon Dake'	3L	10
Fj	<i>Fatsia japonica</i>	Japanese aralia	2L	9
Ha	<i>Helleborus argutifolius</i>	Holly-leaved hellebore	5L	28
Hm	<i>Hakonechloa macra</i>	Japanese forest grass	3L	78
Hn	<i>Helleborus niger</i>	Christmas rose	3L	13
La	<i>Lavandula angustifolia</i>	English lavender	1L	28
Lr	<i>Lunaria rediviva</i>	Perennial honesty	2L	9
Pt	<i>Pachysandra terminalis</i>	Japanese spurge	1L	43
PiF	<i>Pieris 'Forest Flame'</i>	Lily-of-the-valley shrub	15L	3
PIO	<i>Prunus laurocerasus 'Otto Luyken'</i>	Cherry laurel	10L	9
SjF	<i>Skimmia japonica 'Fragrans' (m)</i>	Japanese skimmia	3L	13
Sg	<i>Stipa gigantea</i>	Golden oats	3L	9
Tc	<i>Tiarella cordifolia</i>	Foam flower	3L	50
Vd	<i>Viburnum davidii</i>	David viburnum	2L	3
Vo	<i>Viburnum opulus</i>	Guelder rose	2L	2
Vp	<i>Viburnum plicatum</i>	Japanese snowball	2L	2
VmA	<i>Vinca minor 'Alba'</i>	Lesser periwinkle	2L	22
VmB	<i>Vinca minor 'Bowl's Variety'</i>	Lesser periwinkle	2L	14
Total =				452

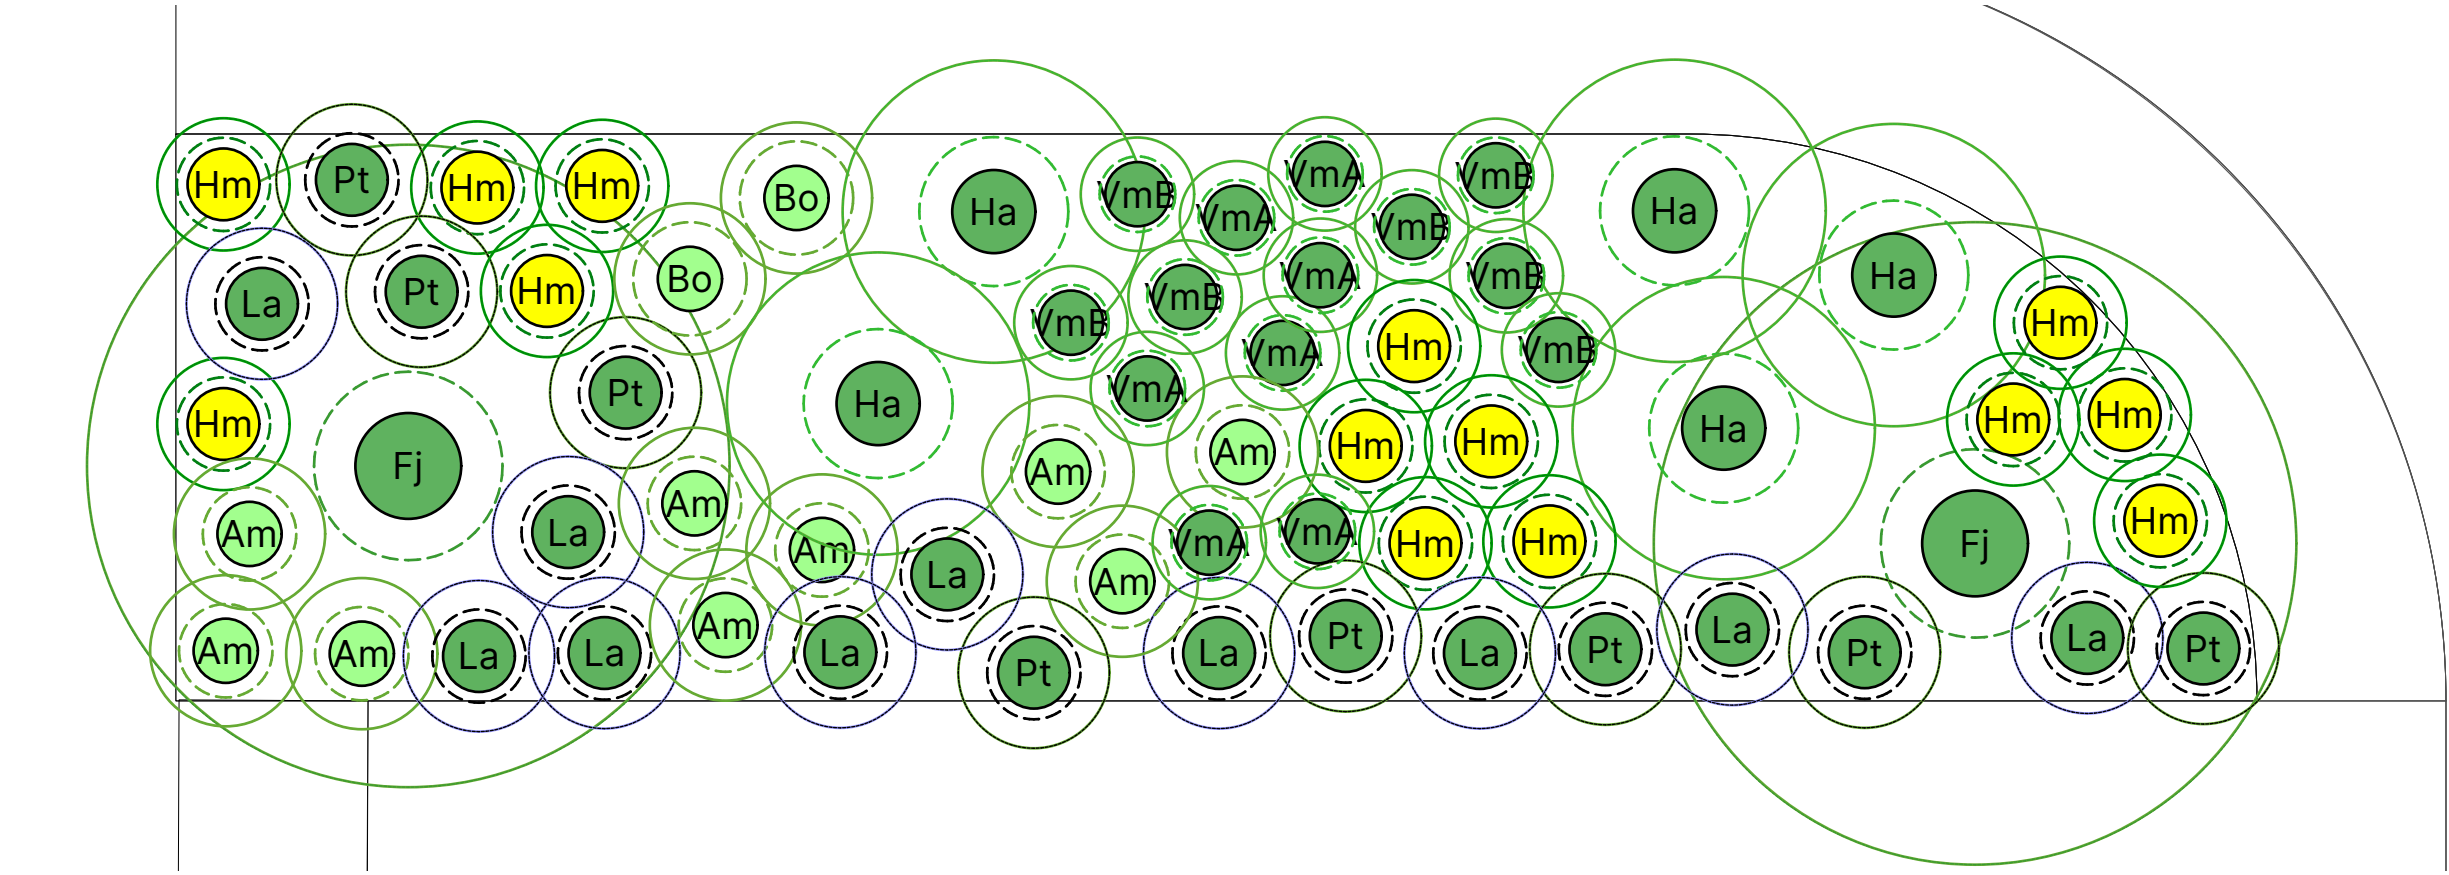

2 Bed D
Scale: 1:20

Ground Cover Planting Bed D - Single Species				
Abbreviation	Species Latin	Common Name	Pot size	Quantity
Am	<i>Alchemilla mollis</i>	Lady's mantle	2L	9
Bo	<i>Bistorta officinalis</i>	Common bistort	2L	2
Fj	<i>Fatsia japonica</i>	Japanese aralia	2L	2
Ha	<i>Helleborus argutifolius</i>	Holly-leaved hellebore	5L	5
Hm	<i>Hakonechloa macra</i>	Japanese forest grass	3L	14
La	<i>Lavandula angustifolia</i>	English lavender	1L	10
Pt	<i>Pachysandra terminalis</i>	Japanese spurge	1L	8
VmA	<i>Vinca minor 'Alba'</i>	Lesser periwinkle	2L	7
VmB	<i>Vinca minor 'Bowl's Variety'</i>	Lesser periwinkle	2L	7
Total =				64




This drawing is copyright protected and may not be reproduced in whole or part without written authority from the owner.

NOTES:

1. Always work to noted dimensions.
2. All setting out, levels and dimensions to be agreed on site.
3. All dimensions are in millimetres unless otherwise stated.
4. The dimensions of all materials must be checked on site before being laid out.
5. This drawing must be read with the relevant specification clauses and detail drawings.
6. Order of construction and setting out to be agreed on site.

LOCATION PLAN

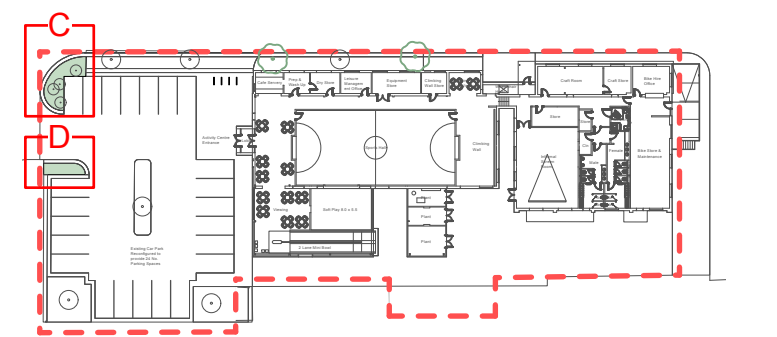

NOTE:
To be read in conjunction with drawing
- 4118-PLA-XX-XX-M2-L-2000 - Softworks General Arrangement

KEY
SITE BOUNDARY

P03	28/09/26	Sheet Note Update	HX	RM
P02	25/09/26	Updated scale bar	EK	RM
P01	03/08/26	For Review	HX	RM

Revision	Date	Description	Drawn	Apprvd.
----------	------	-------------	-------	---------

PLANIT

Manchester | London | Liverpool | Leeds | Standish

Manchester
2 Back Grafton Street
Altrincham
Cheshire
WA14 1DY

W: plant-it-ie.com
E: info@plant-it-ie.com
T: 0161 928 9281

Client Laver Leisure (Oakmoor) Limited

Project Moneystone Quarry Lab

Drg Title Planting Plan 2-Shrub and Herbaceous Ground Cover

Created on 31-07-26 Created by HX Approved by RM

Scale 1:20 Size A1 Workstage Stage 4

Drg No. 4118-PLA-XX-XX-M2-L-2003 Suitability S1 Revision P03
© Plant I.E. Limited