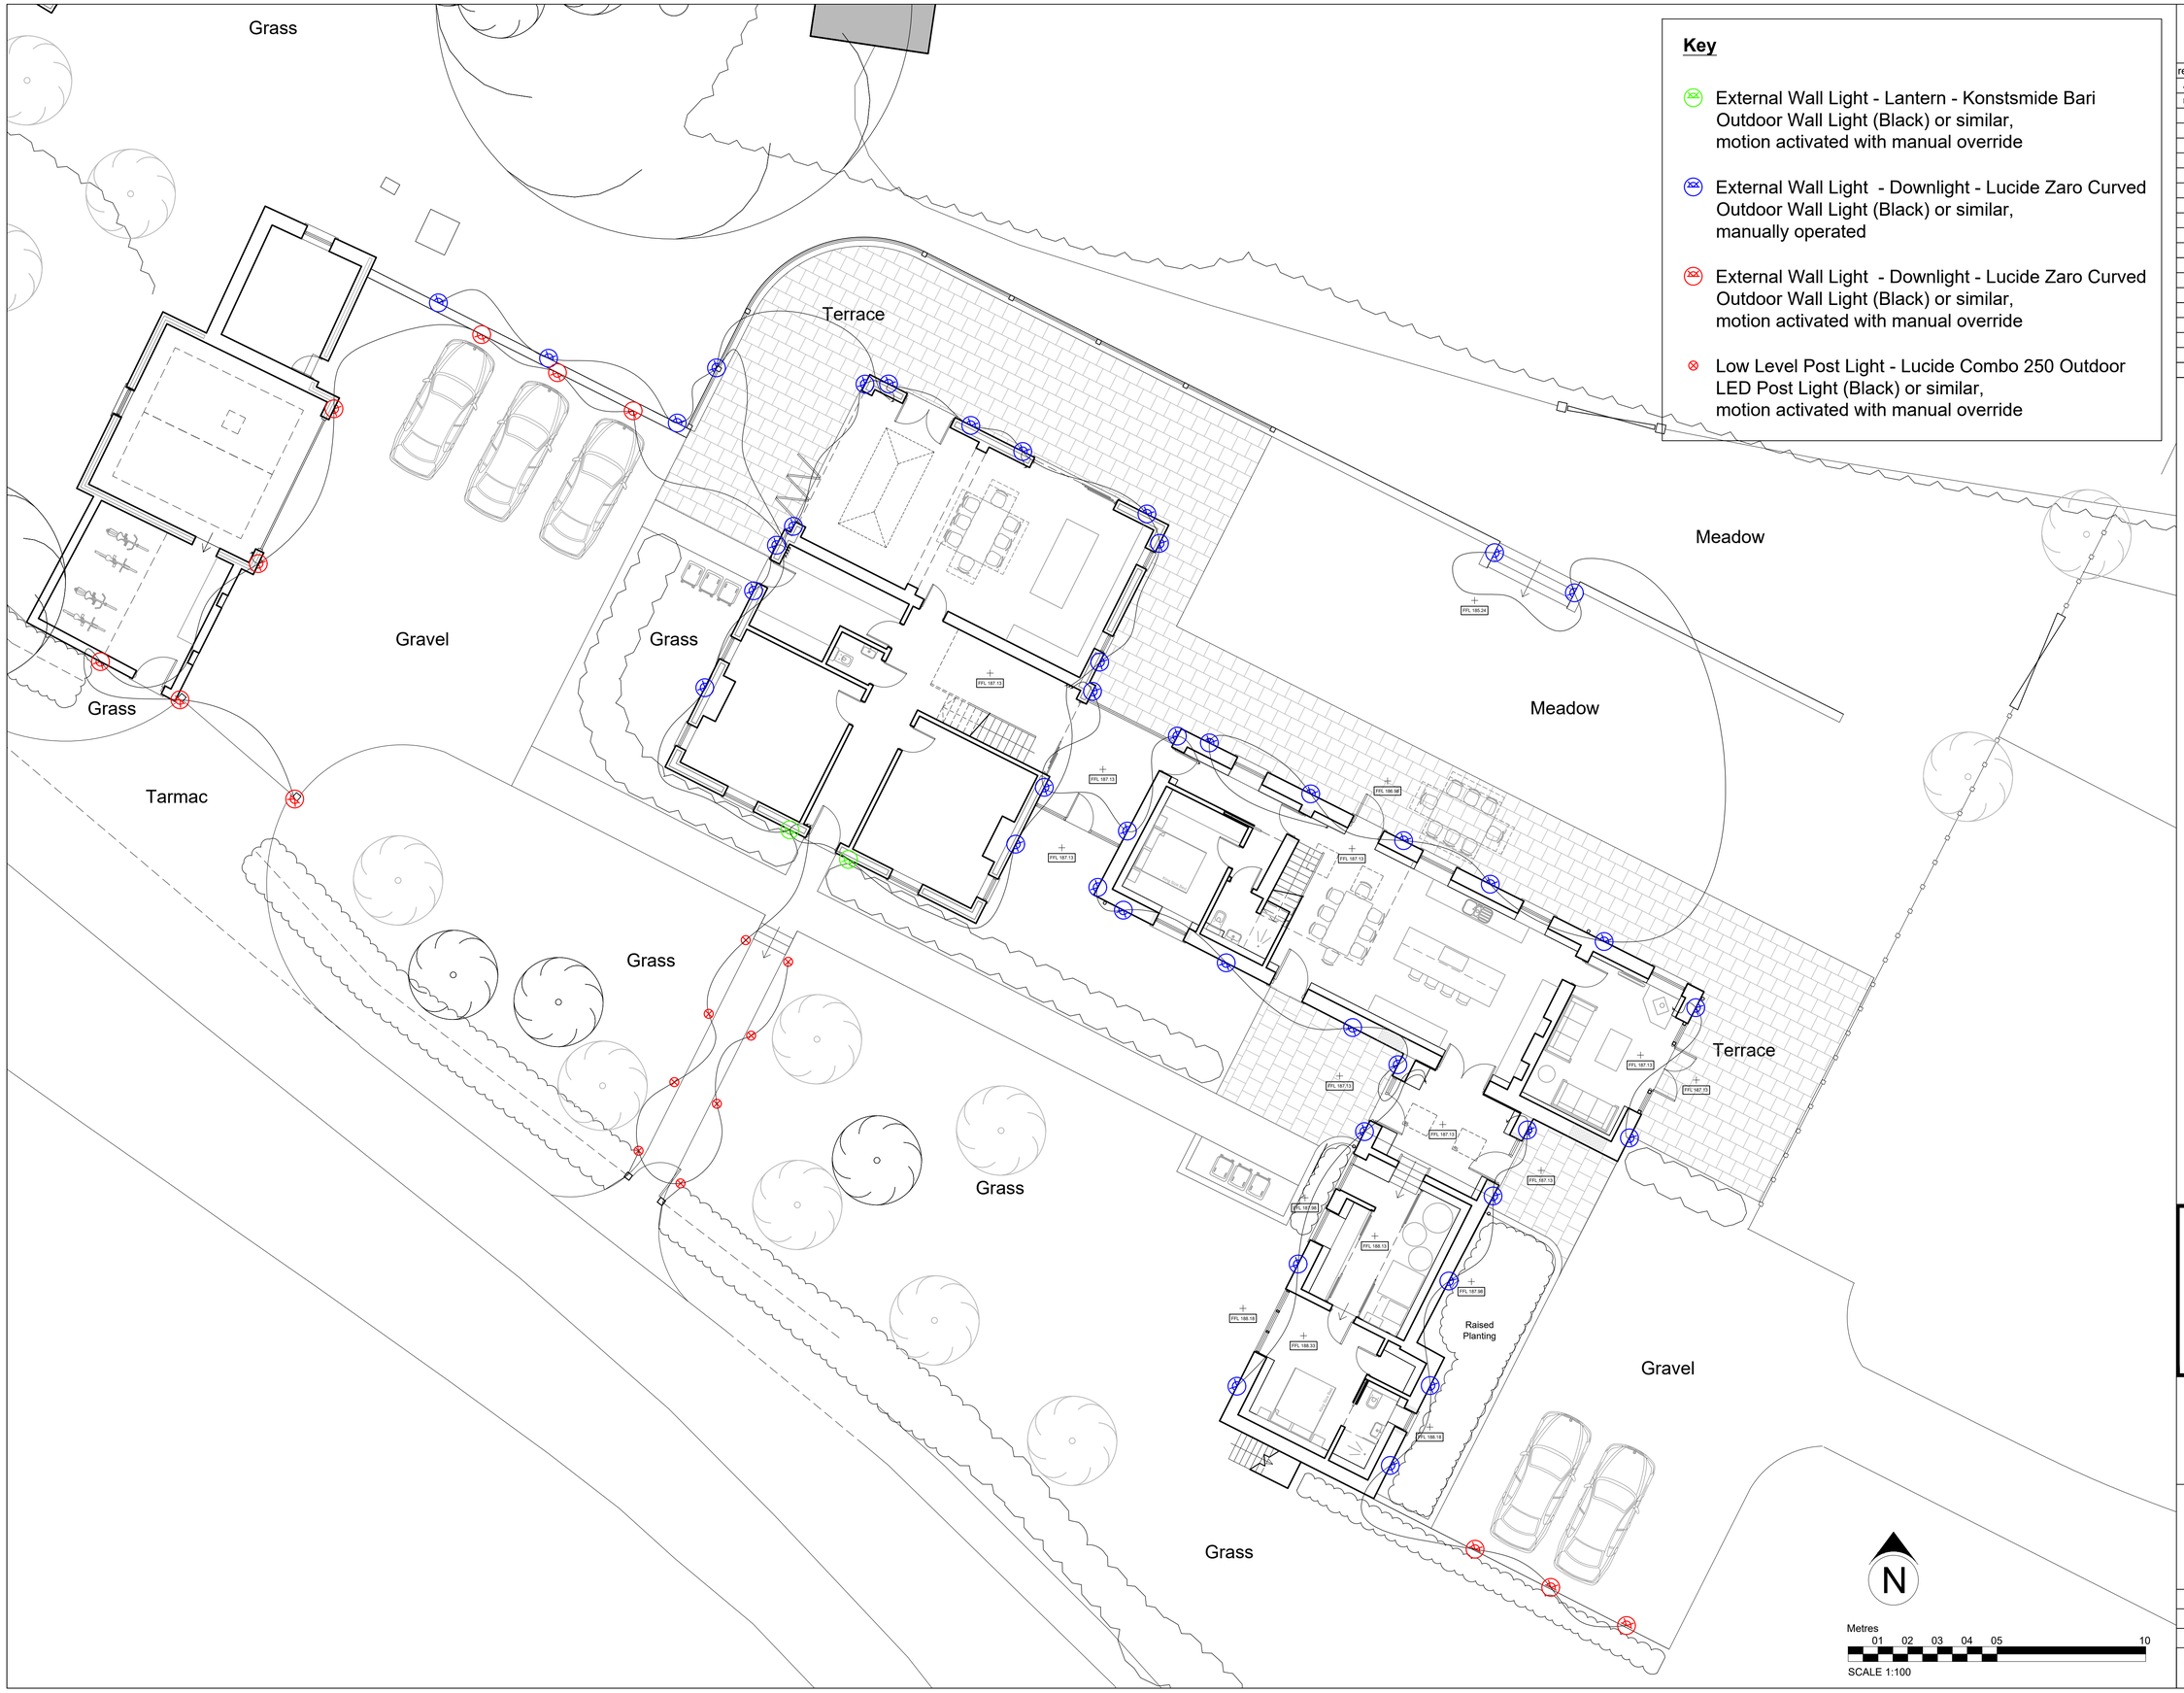

Key

- External Wall Light - Lantern - Konstsmide Bari Outdoor Wall Light (Black) or similar, motion activated with manual override
- External Wall Light - Downlight - Lucide Zaro Curved Outdoor Wall Light (Black) or similar, manually operated
- External Wall Light - Downlight - Lucide Zaro Curved Outdoor Wall Light (Black) or similar, motion activated with manual override
- Low Level Post Light - Lucide Combo 250 Outdoor LED Post Light (Black) or similar, motion activated with manual override

revisions

ref	date		drawn	chk'd
A	13/05/26	General Revision	LS	JGR
B	18/08/26	General Revision	LS	JGR

DESIGN INTENT ONLY

notes for construction:

1. Dimensions shall be checked and verified prior to work being commenced on site.
2. This drawing is issued for the sole and exclusive use of the named recipient. Distribution to any third party is on the strict understanding that no liability is accepted by Hayes & Partners for any discrepancies, errors or omissions that may be present and no guarantee is offered as to the accuracy of the information shown.

Hayes & Partners

Architects
Historic Building Consultants

Atlas House
Old Hall Street
Macclesfield Cheshire SK10 2DT
Telephone 01625 426218
Fax 01625 511 732
hp@hayesandpartners.co.uk

job
Cloud Wood End Farm
Toft Green
Congleton
CW12 3QF
for Mr & Mrs Chiswell

title
Site Plan as Proposed:
External Lighting Layout

scale	NTS @ A3, 1:100 @ A1		
date	17/12/2025		
drawn	LS	checked	JGR
drawing number	3706_05_11	revision	B