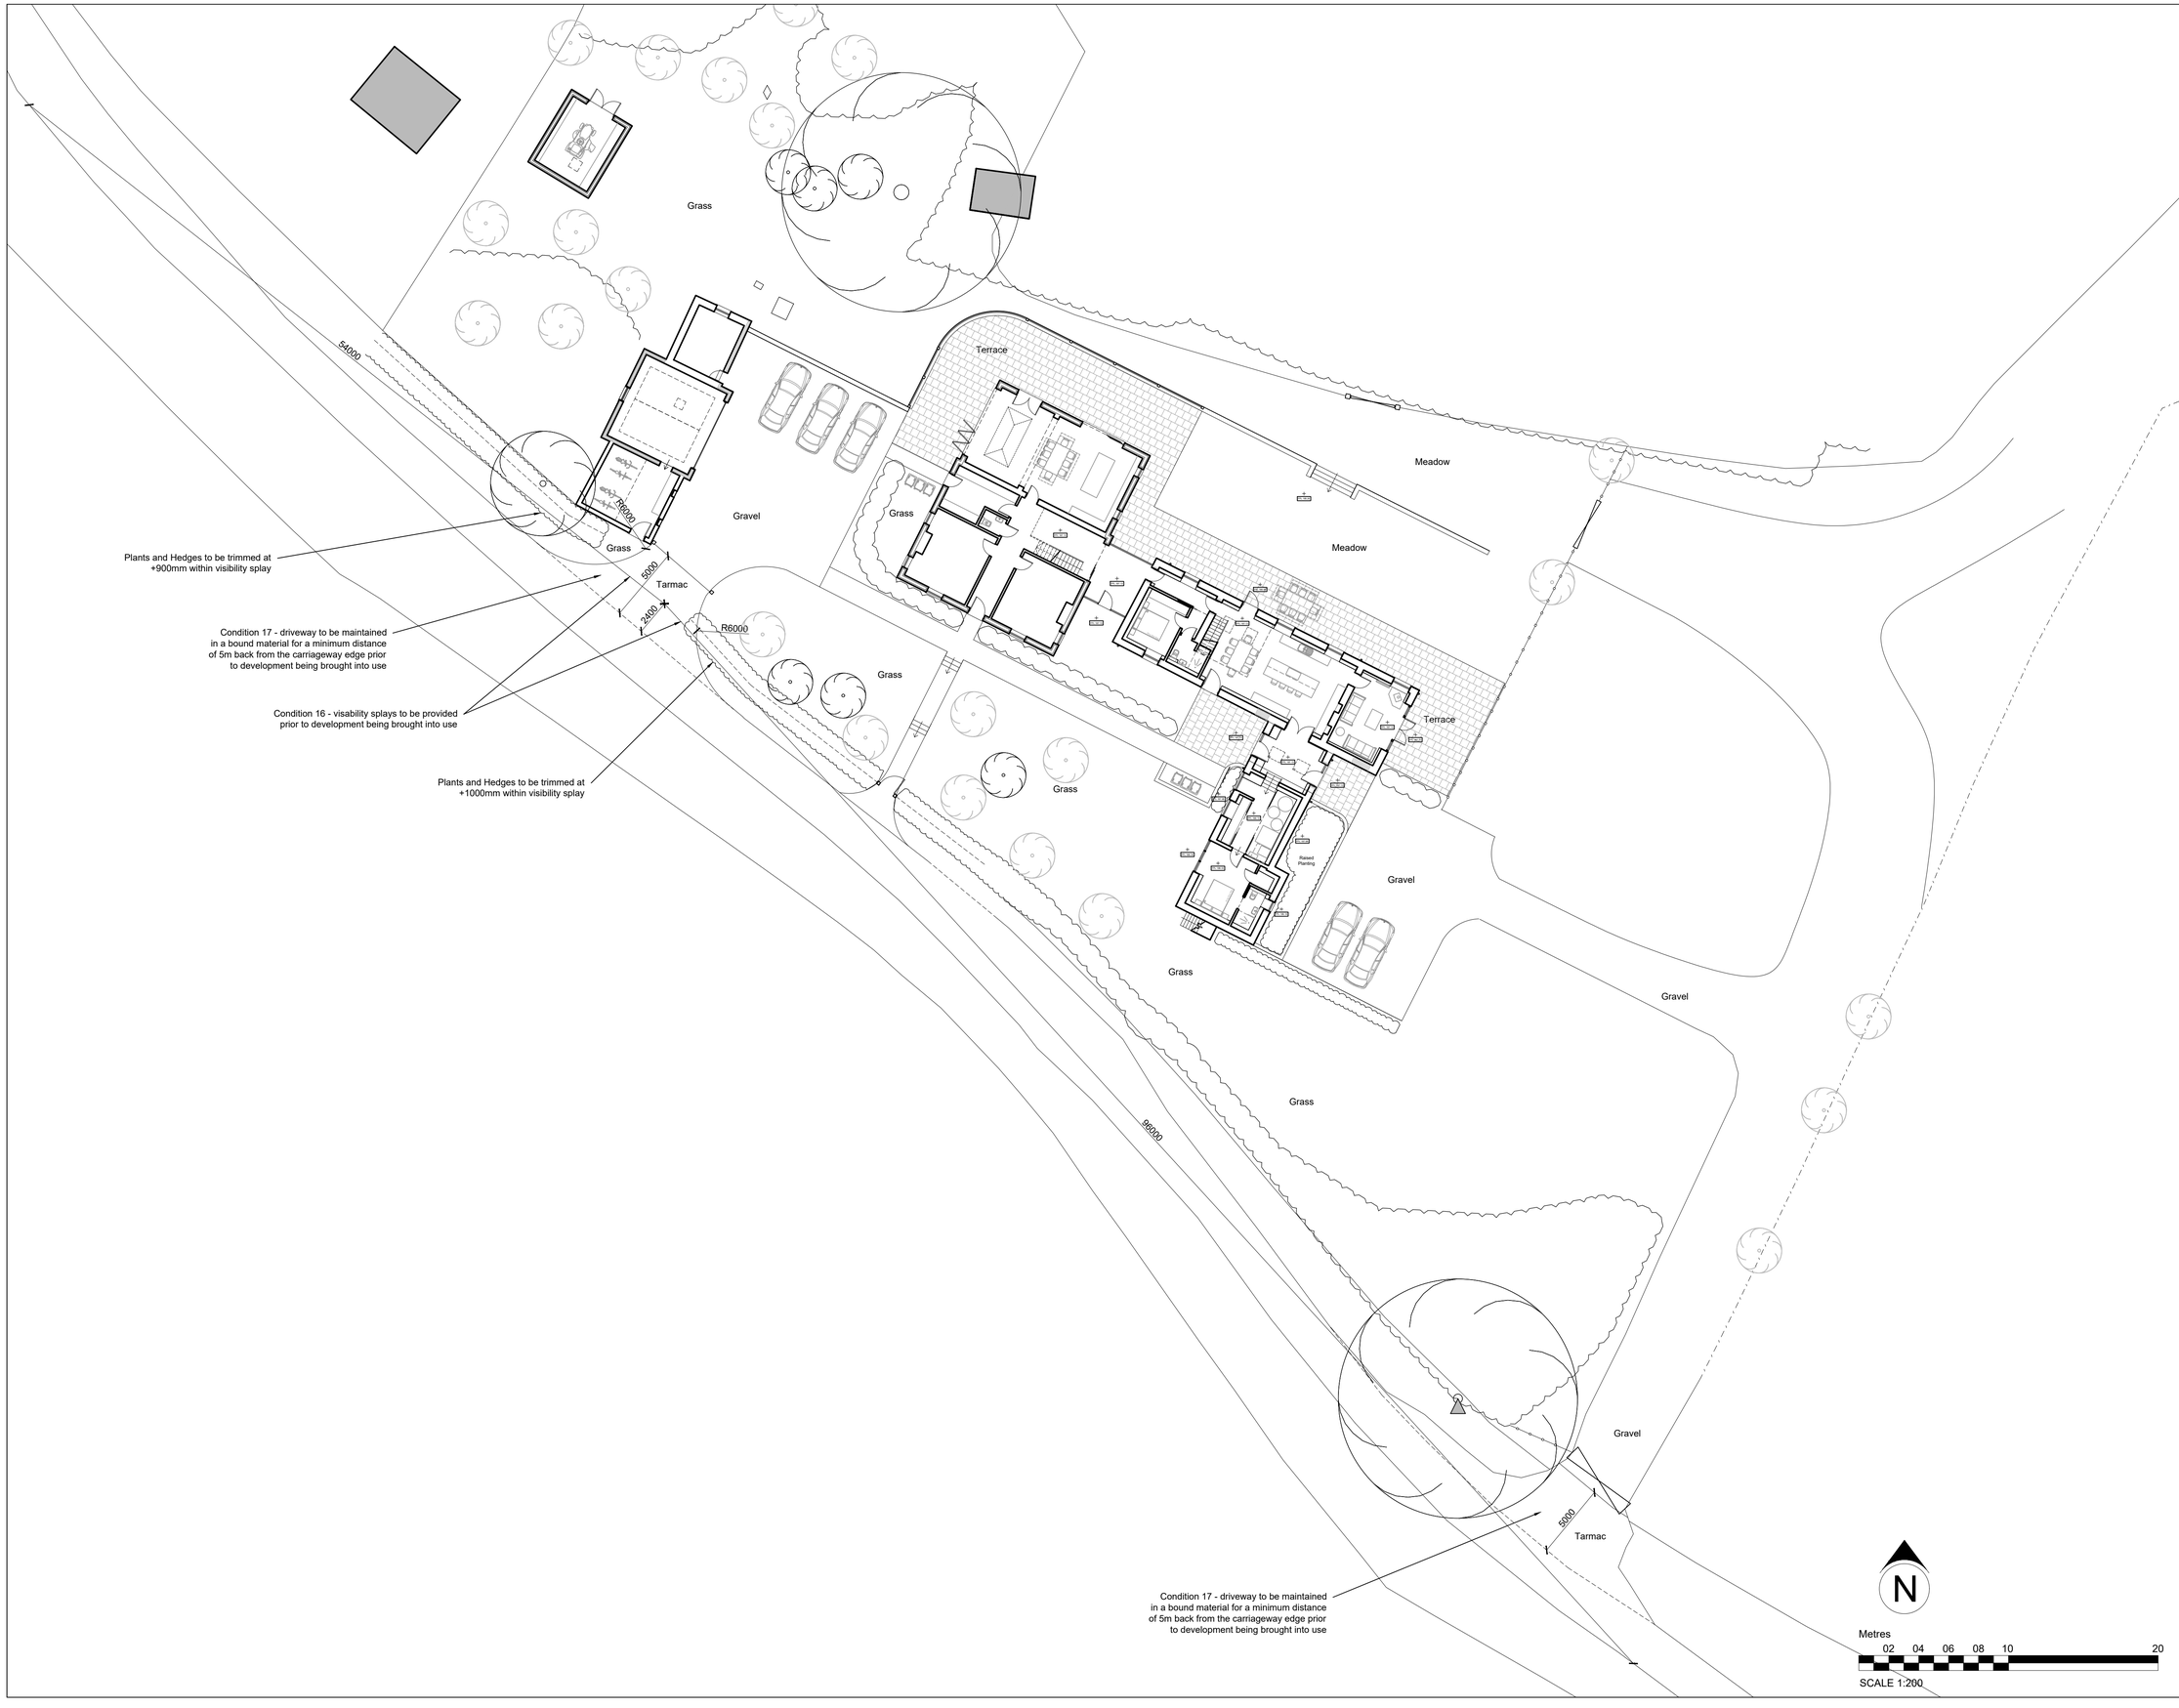

revisions

ref	date		drawn	chk'd
A	13/05/26	General Revision	LS	JGR

DESIGN INTENT ONLY

notes for construction:

1. Dimensions shall be checked and verified prior to work being commenced on site.
2. This drawing is issued for the sole and exclusive use of the named recipient. Distribution to any third party is on the strict understanding that no liability is accepted by Hayes & Partners for any discrepancies, errors or omissions that may be present and no guarantee is offered as to the accuracy of the information shown.

Note: to be read in conjunction with Proposed Landscaping Works drawing PR/231002/GA/01 REV B by Landscape Architect

Hayes & Partners

Architects
Historic Building Consultants

Atlas House
Old Hall Street
Macclesfield Cheshire SK10 2DT
Telephone 01625 426218
Fax 01625 511 732
hp@hayesandpartners.co.uk

job
Cloud Wood End Farm
Toft Green
Congleton
CW12 3QF
for Mr & Mrs Chiswell

title
Site Plan as Proposed: Driveway Materials & Visibility Splays

scale	NTS @ A3, 1:200 @ A1		
date	18/12/2025		
drawn	LS	checked	JGR
drawing number	3706_05_12	revision	A