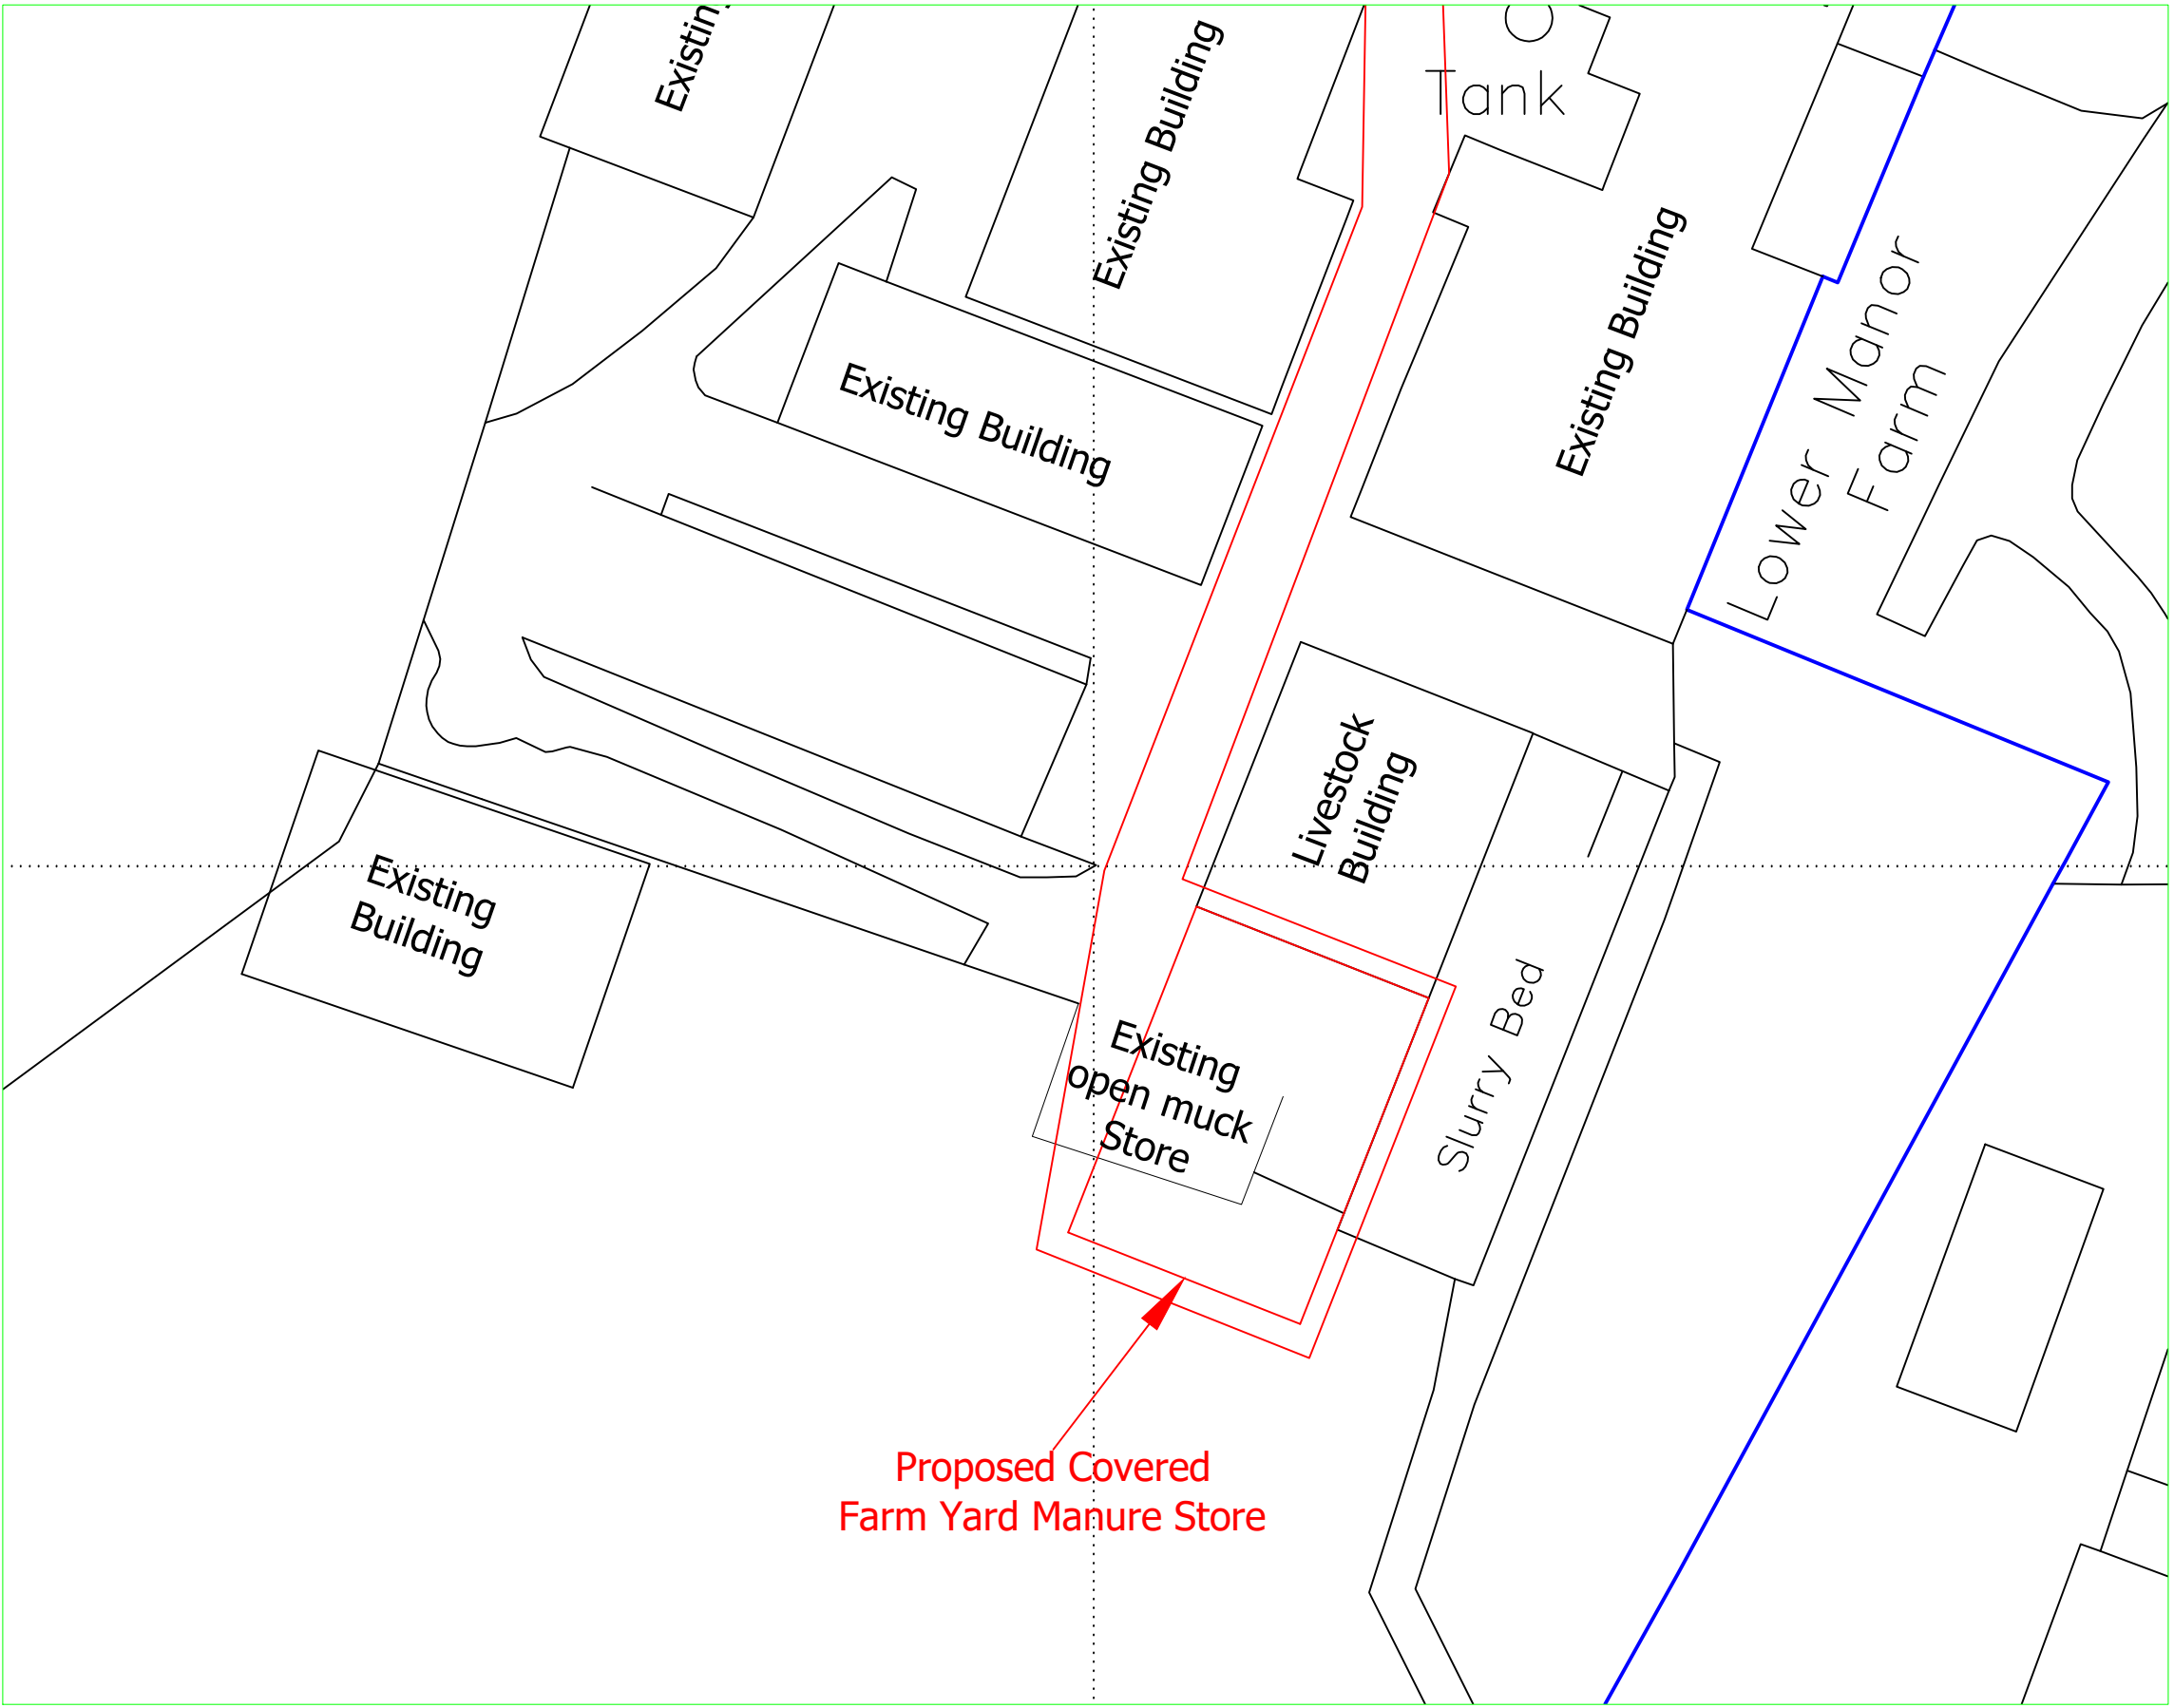


Reproduced from Ordnance Survey digital map data, 1:2500 scale, by permission of Ordnance Survey on behalf of The Controller of His Majesty's Stationery Office. © Crown copyright. All rights reserved.

© Copyright		
J C Harrison Planning Services jo@jcharrison.co.uk 07792 144155		
Client: C W Pearce & Partners Manor Farm, Uttoxeter Road, Drawycott in the Moors, ST11 9AQ		
Project: Proposed Covered Farm Yard Manure Store and Covered Yard		
Title: Block Plan		
Drawn by: J Harrison	Designed by:	Checked:
Date: 16.09.2026	Index No.:	Approved:
Scales: 1:500 @ A3		
Drawing No: 1349-002		Revision