




Scale 1:100 @ A1

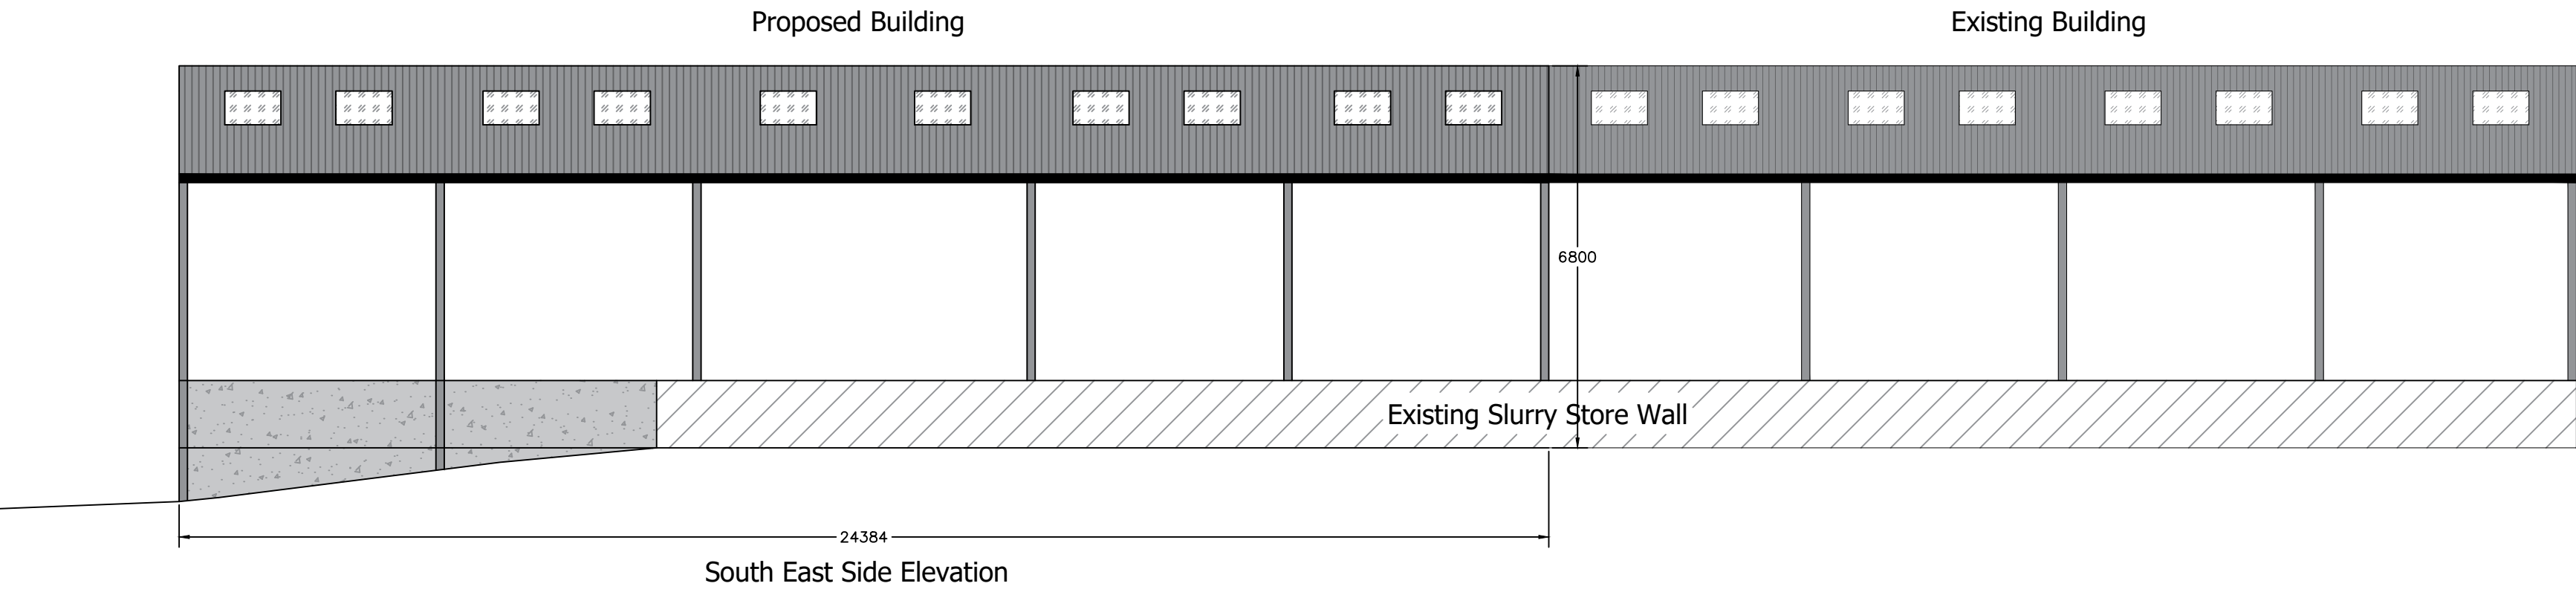

South East Side Elevation

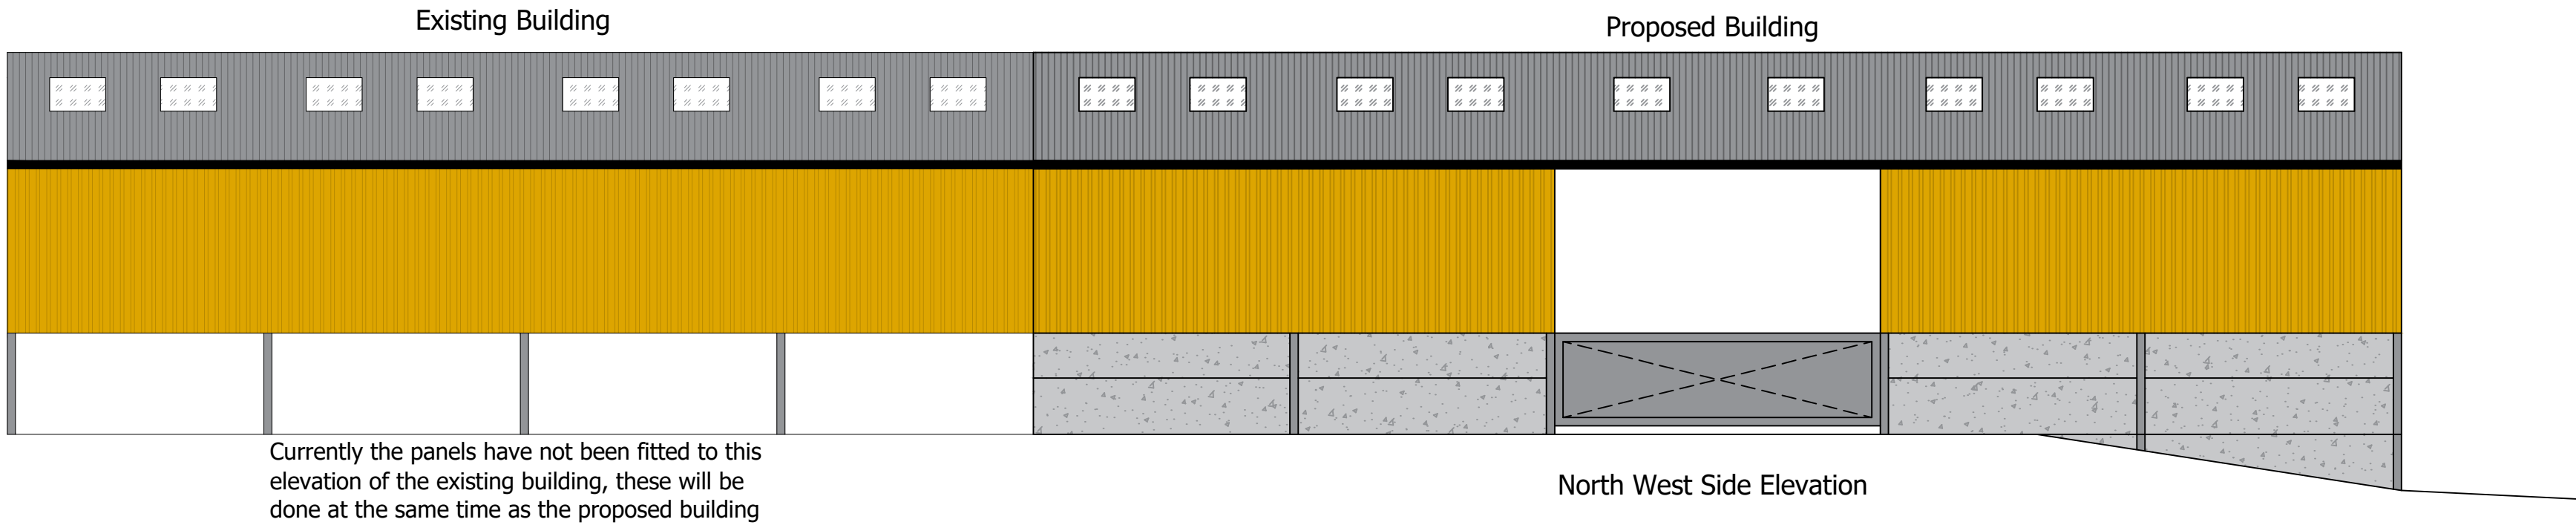

North West Side Elevation

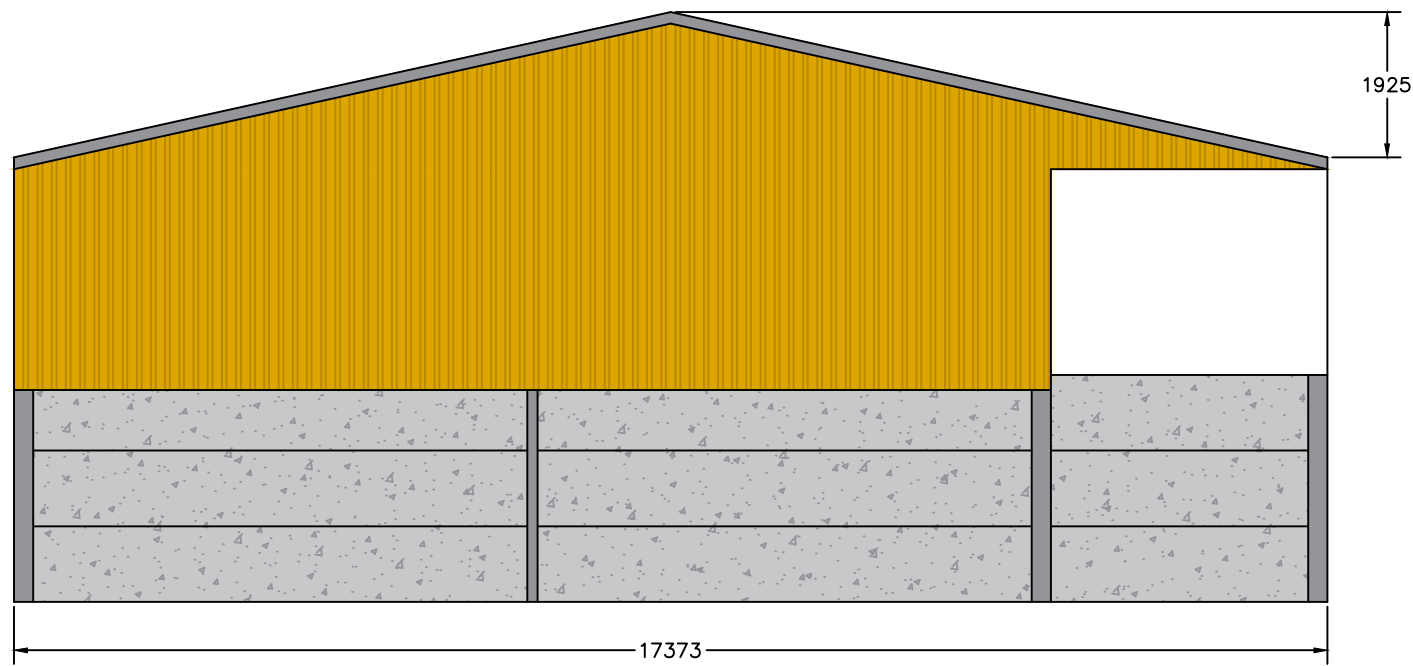

South West Gable Elevation



Scale 1:200 @ A1

Roof sheeting to be natural coloured fibre cement sheeting, incorporating GRP roof lights

Vertical cladding to be treated Yorkshire boarding

Below cladding to be pre-stressed concrete panels

All dimensions shown in mm

J C Harrison Planning Services
jo@jcharrison.co.uk
07792 144155

Client:
C W Pearce & Partners
Manor Farm, Uttoxeter Road,
Drawycott in the Moors, ST11 9AQ

Project:
Proposed Covered
Farmyard Manure Store
and Covered Yard

Title:
Elevation Drawings

Drawn by: Jo Harrison	Designed by:	Checked:
Date: 17.09.2026	Index No.:	Approved:

Scales: 1:100 & 1 :200 @ A1

Drawing No: 1349-003	Revision A
--------------------------------	----------------------