All Dimensions & Levels to be checked and verified by the contractor prior to works commencing

Any errors to be reported to the Architect immediately

The copyright of this drawing and design is vested in the Architect and must not be copied or reproduced without written consent

NORTH

0 5 10 15 20 25 50

SCALE (METRES) at 1:500

Ordnance Survey (c) Crown Copyright 2025. All rights reserved. Licence number 100022432

Proposed location plan

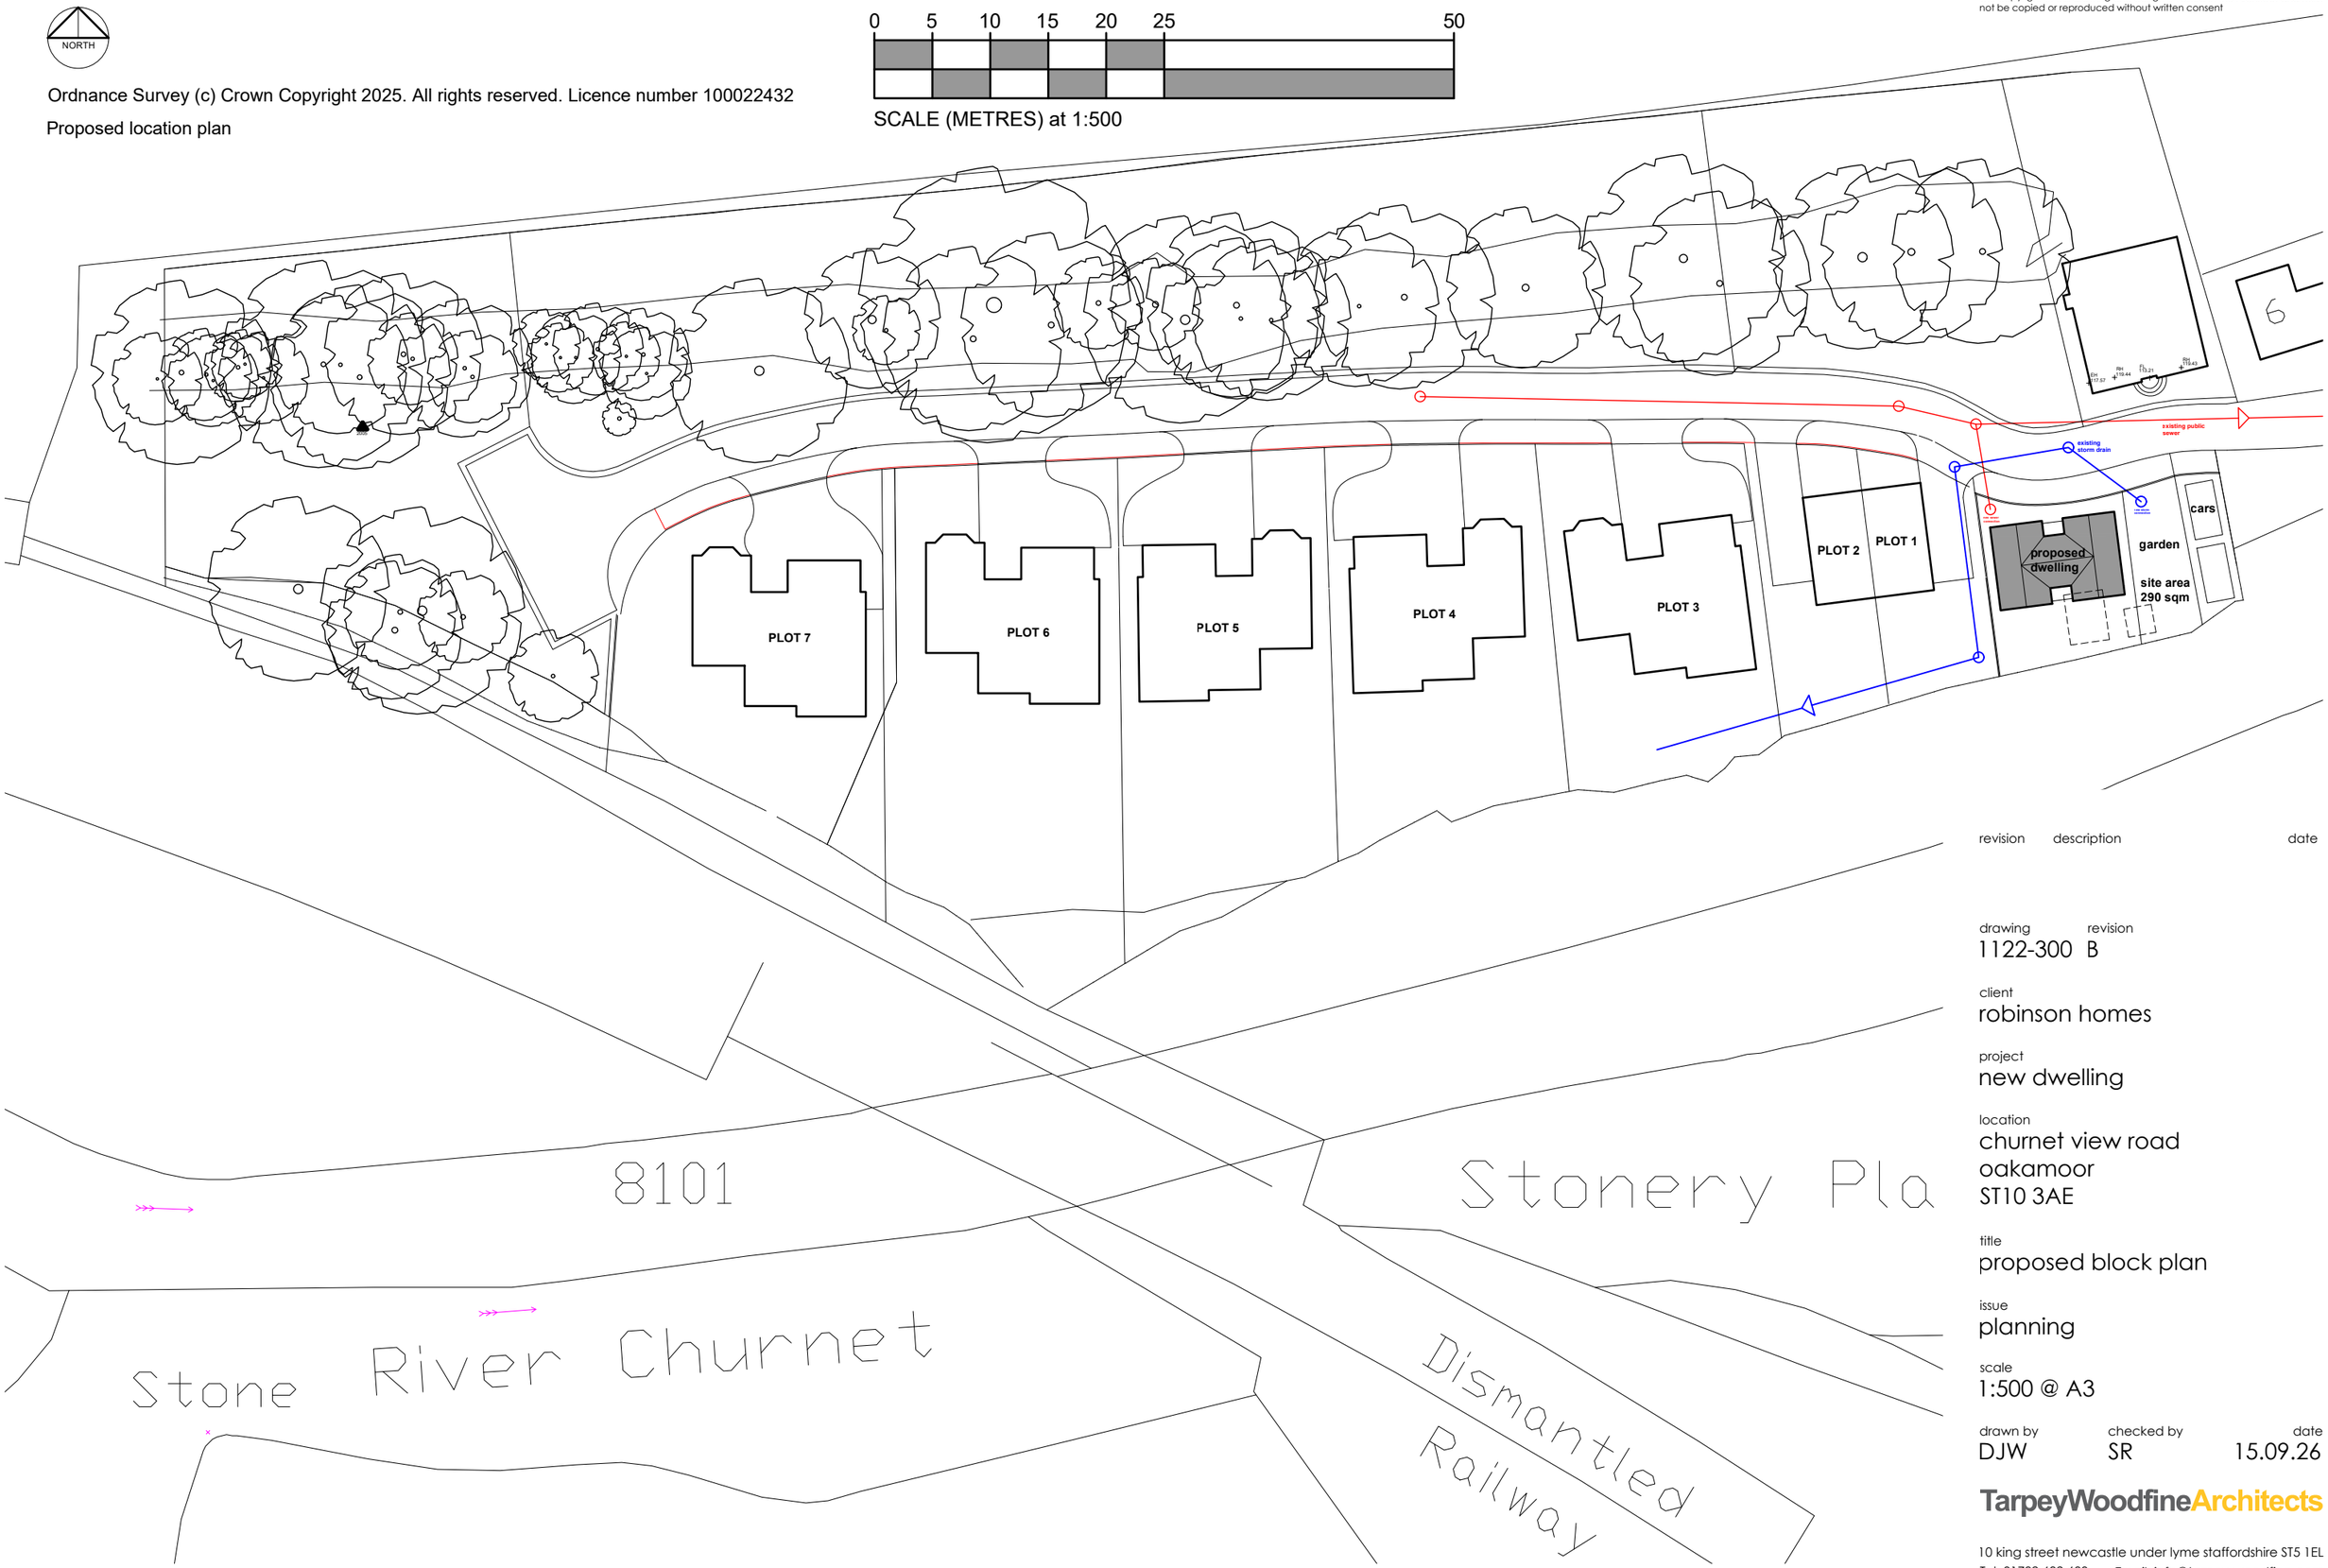

revision	description	date

drawing 1122-300
revision B

client
robinson homes

project
new dwelling

location
churnet view road
oakamoor
ST10 3AE

title
proposed block plan

issue
planning

scale
1:500 @ A3

drawn by DJW
checked by SR
date 15.09.26

TarpeyWoodfineArchitects

10 king street newcastle under lyme staffordshire ST5 1EL
Tel: 01782 632 680 Email: info@tarpey-woodfine.com