

Street Scene Elevation - Cheadle Road A520
(Elevation A:A)

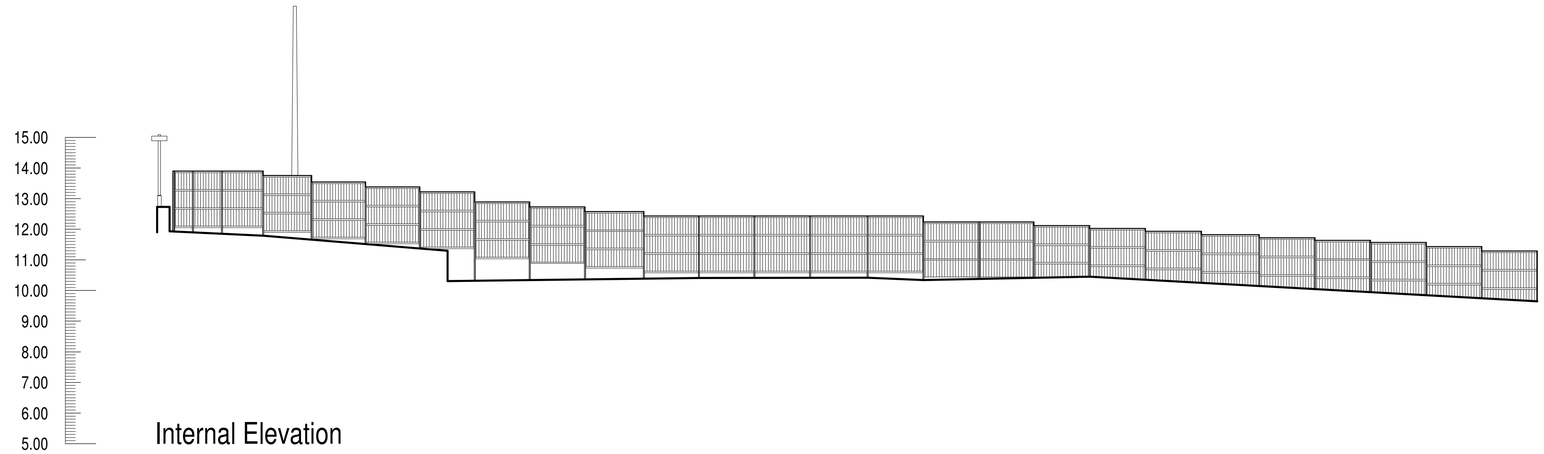

Internal Elevation
(Elevation B:B)

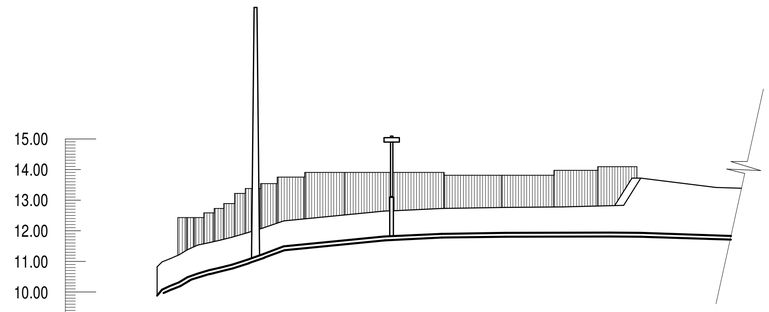

Street Scene Elevation - Basford Bridge Lane
(Elevation C:C)

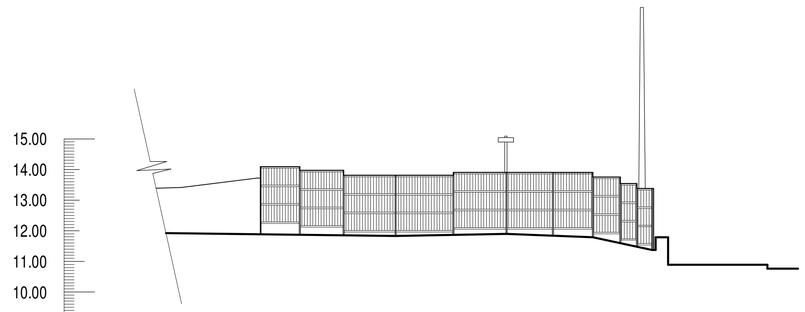

Internal Elevation
(Elevation D:D)

FENCE MATERIALS

- Panels
  Treated close-boarded vertical timber panels.
- Posts
  'C' profile steel uprights with a light grey finish.
- Gravel boards
  Light grey composite boards between bottom of fence panel and ground.



scale bar @ 1:100

Mrs Moston

Retrospective Application for
Boundary Fence at
1 Basford Bridge Ln,
Cheddleton, Leek,
ST13 7EQ

Existing Conditions
Elevations

Date	Sheet	Scale
June 2026	A1	1:100
Drg No.	Rev.	Drawn
2026-3119-02	-	NAW

A -

SAMMONS Architectural Ltd
10 Cawdry Buildings, Fountain Street, Leek. ST13 6JP
Telephone: 01538 386002
E-mail: info@sammonsltd.co.uk
Web: www.sammonsltd.co.uk

This drawing is copyright.
All dimensions must be checked prior to commencement.