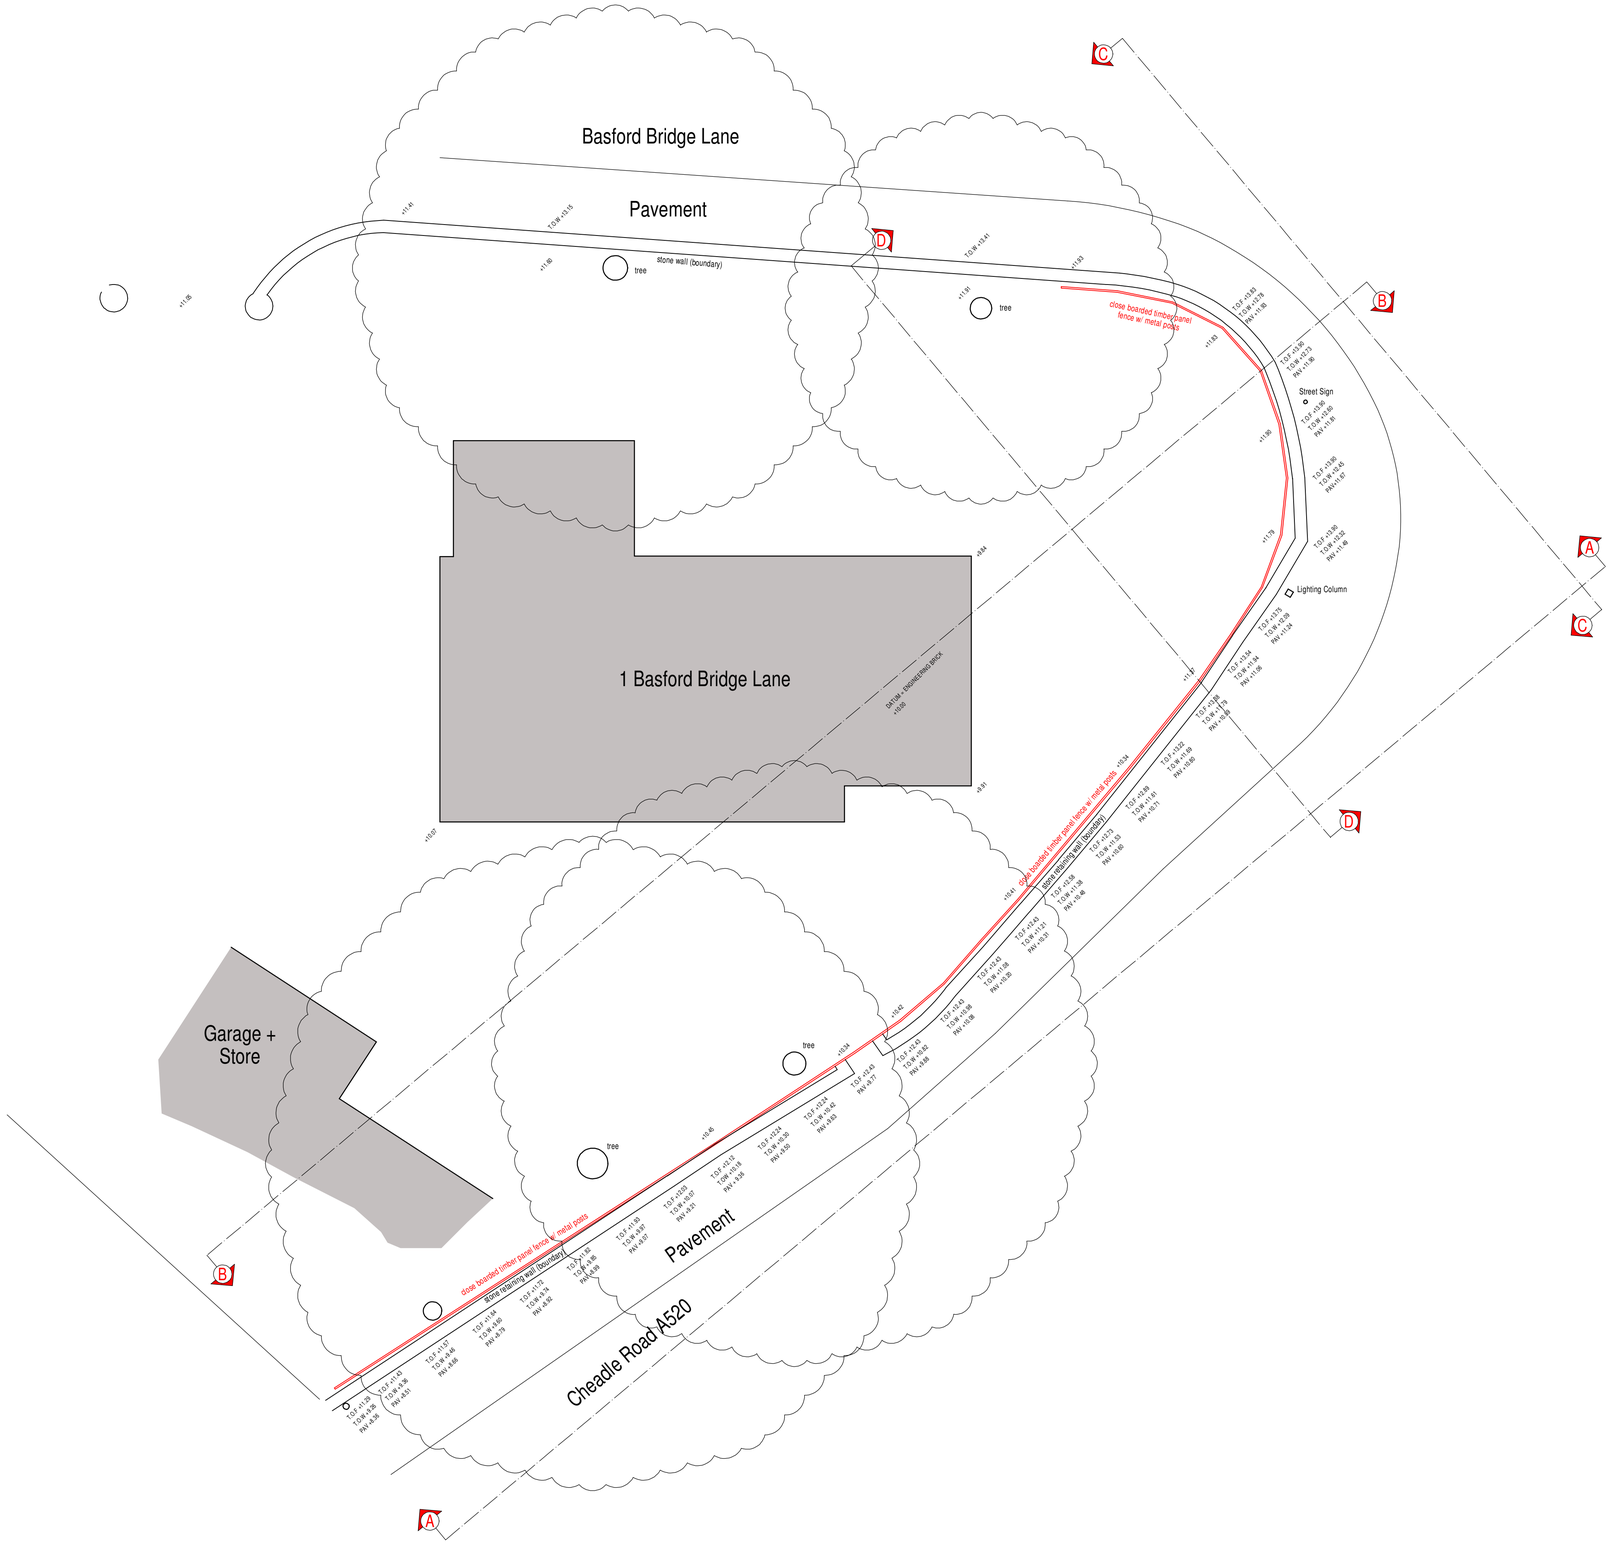

0m 1.0m 2.0m 3.0m 4.0m 5.0m

scale bar @ 1:100

Mrs Moston

Retrospective Application for
Boundary Fence at
1 Basford Bridge Ln,
Cheddleton, Leek,
ST13 7EQ

Proposed
Site Plan

Date	Sheet	Scale
June 2026	A1	1:100
Drg No.	Rev.	Drawn
2026-3119-03	-	NAW

A -

SAMMONS Architectural Ltd
10 Cawdry Buildings, Fountain Street, Leek. ST13 6JP
Telephone: 01538 386002
E-mail: info@sammonsltd.co.uk
Web: www.sammonsltd.co.uk

This drawing is copyright.
All dimensions must be checked prior to commencement.