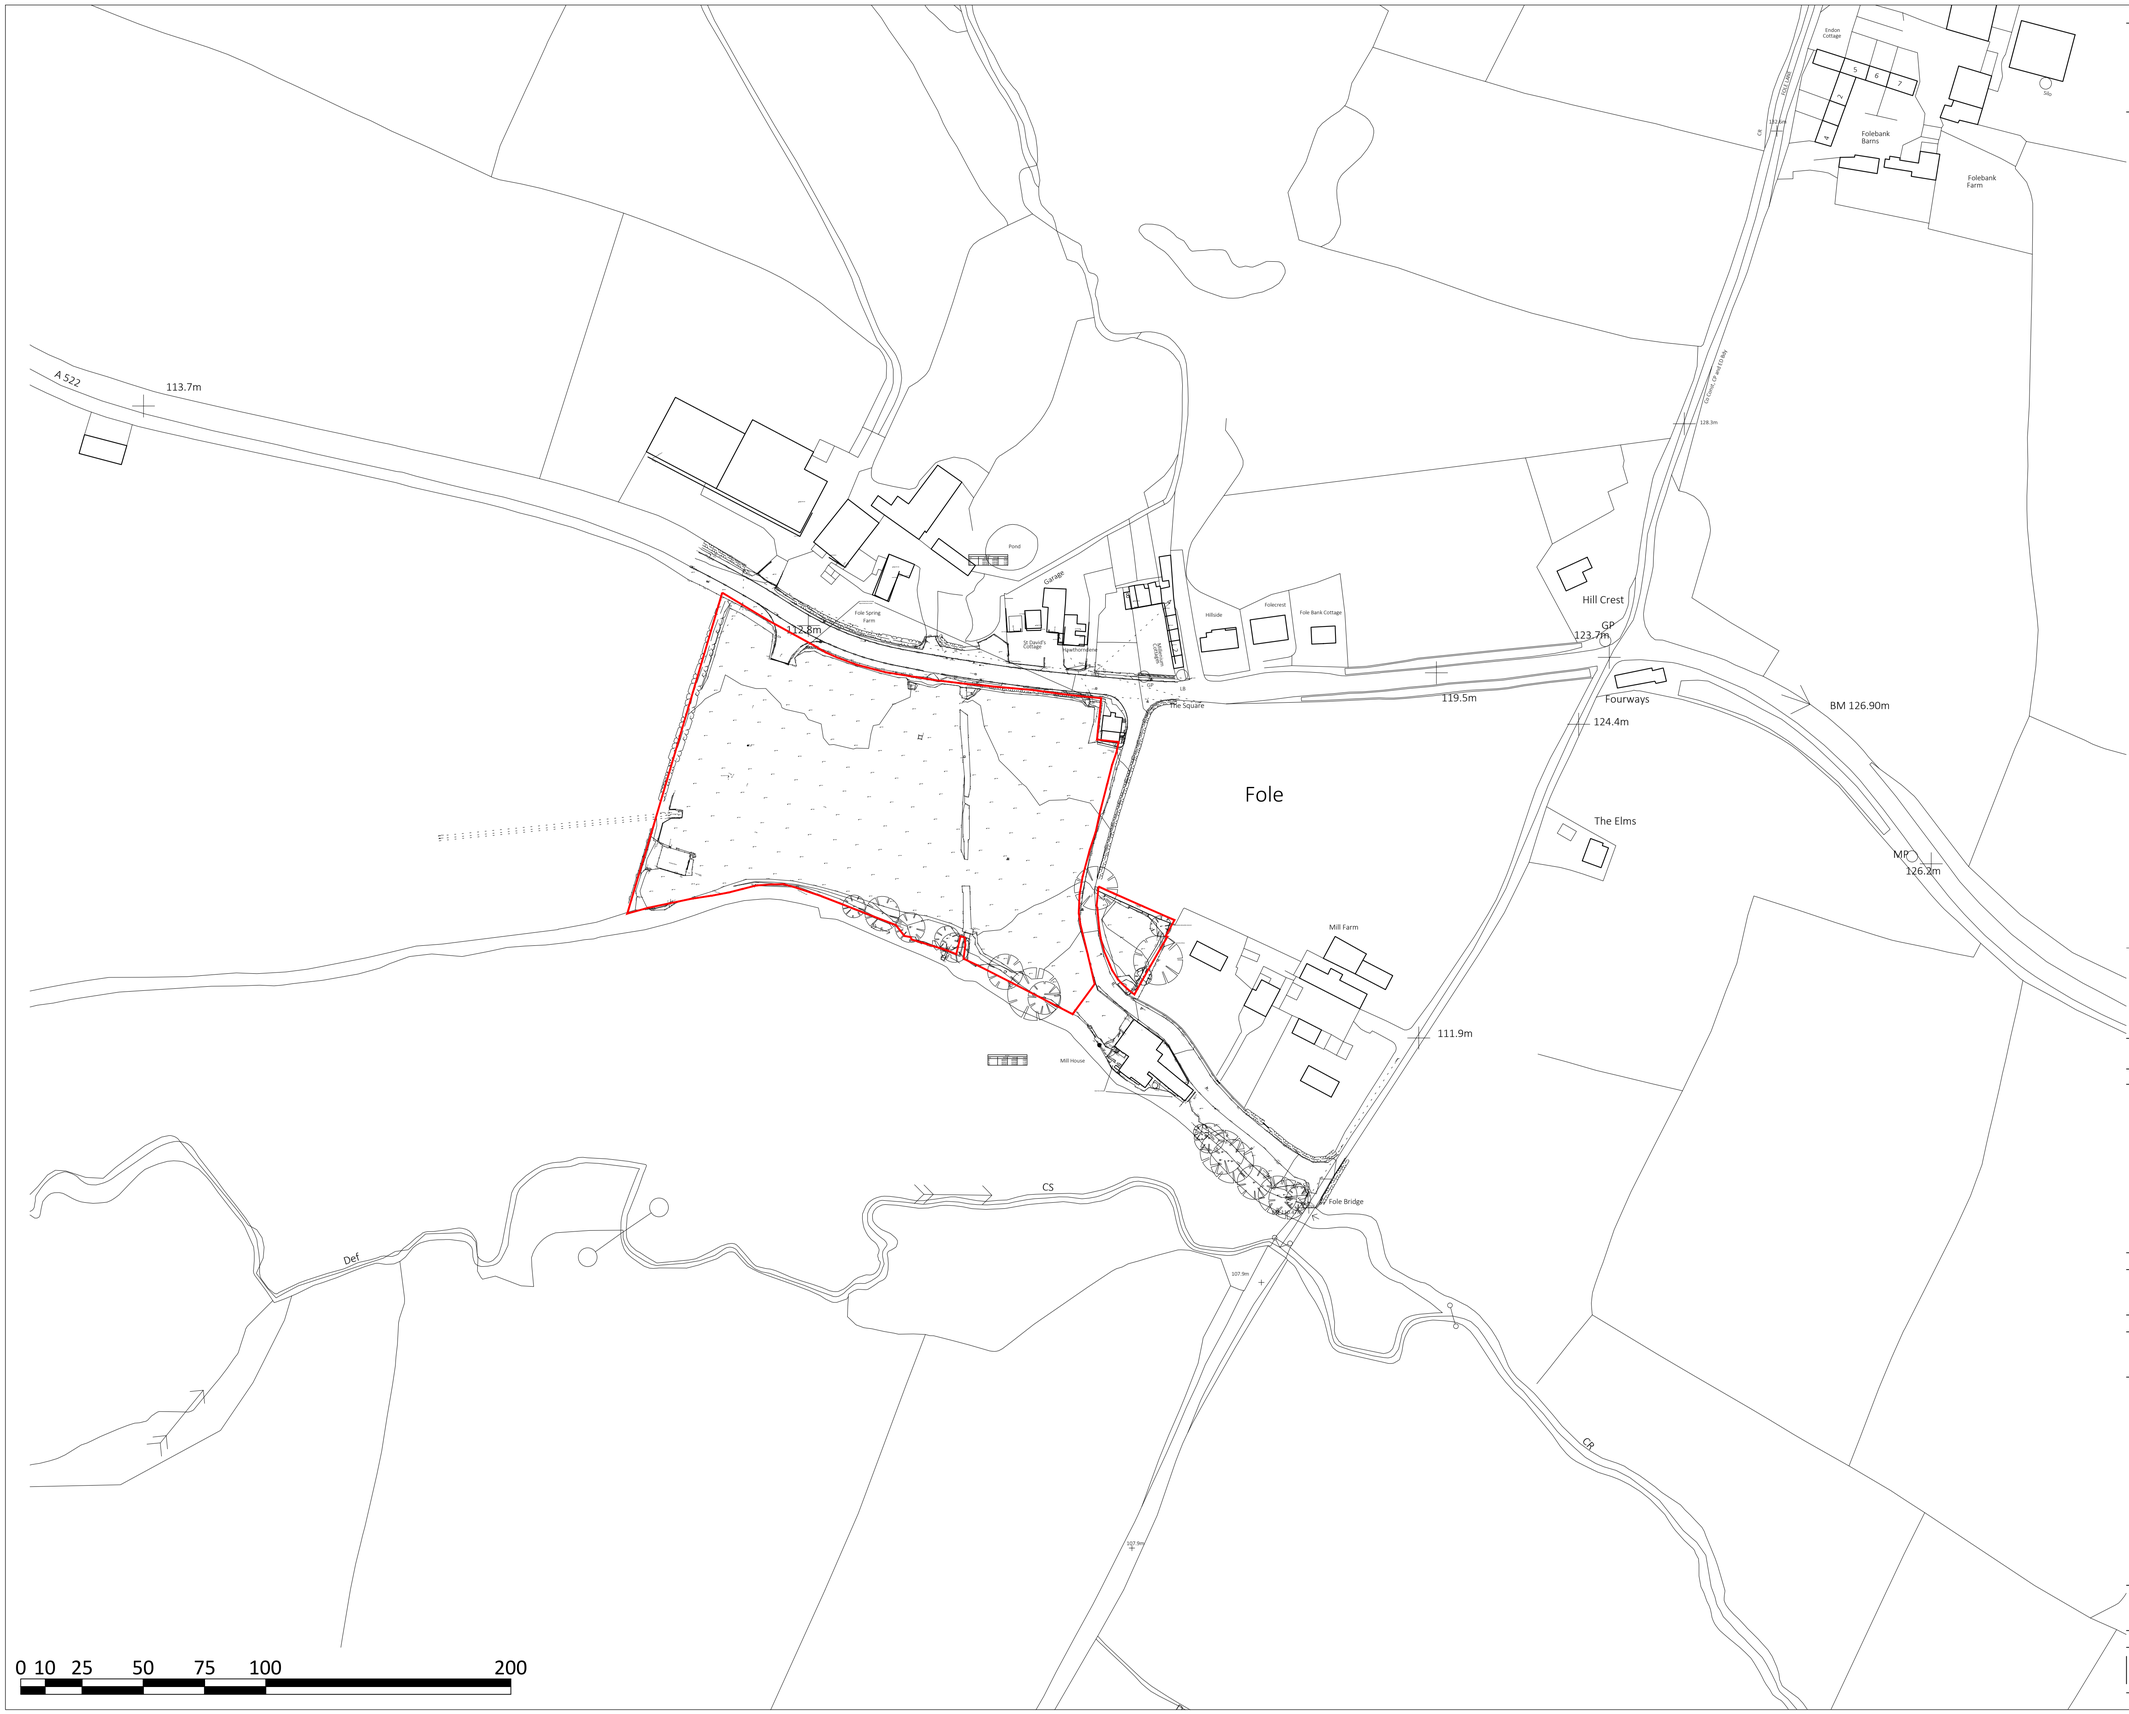

The Builder is to check and verify all buildings and site dimensions, levels and sewer invert levels prior to commencement of work.

This drawing must be read and checked with all structural and relevant specialist drawings.

The Builder is to comply in all respects with the current Building Regulations and latest Codes of Practice.

Copyright of this drawing and of work executed from it remain the property of Ritchie & Ritchie Architects LLP

N

Revisions

No.	Description	Date
-	-	-

CBC Ltd.
Fole Dairy, Uttoxeter

New Residential Development

Ritchie & Ritchie Architects LLP
The Manor House, Lichfield Street, Tamworth, Staffordshire, B79 7QF
+44 (0)1827 62251
www.randrarchitects.co.uk

Location Plan

Scale	Date	Drawn	Job	Drawing
1:1250 A1	Sept 2019	BTE	7796	100B